


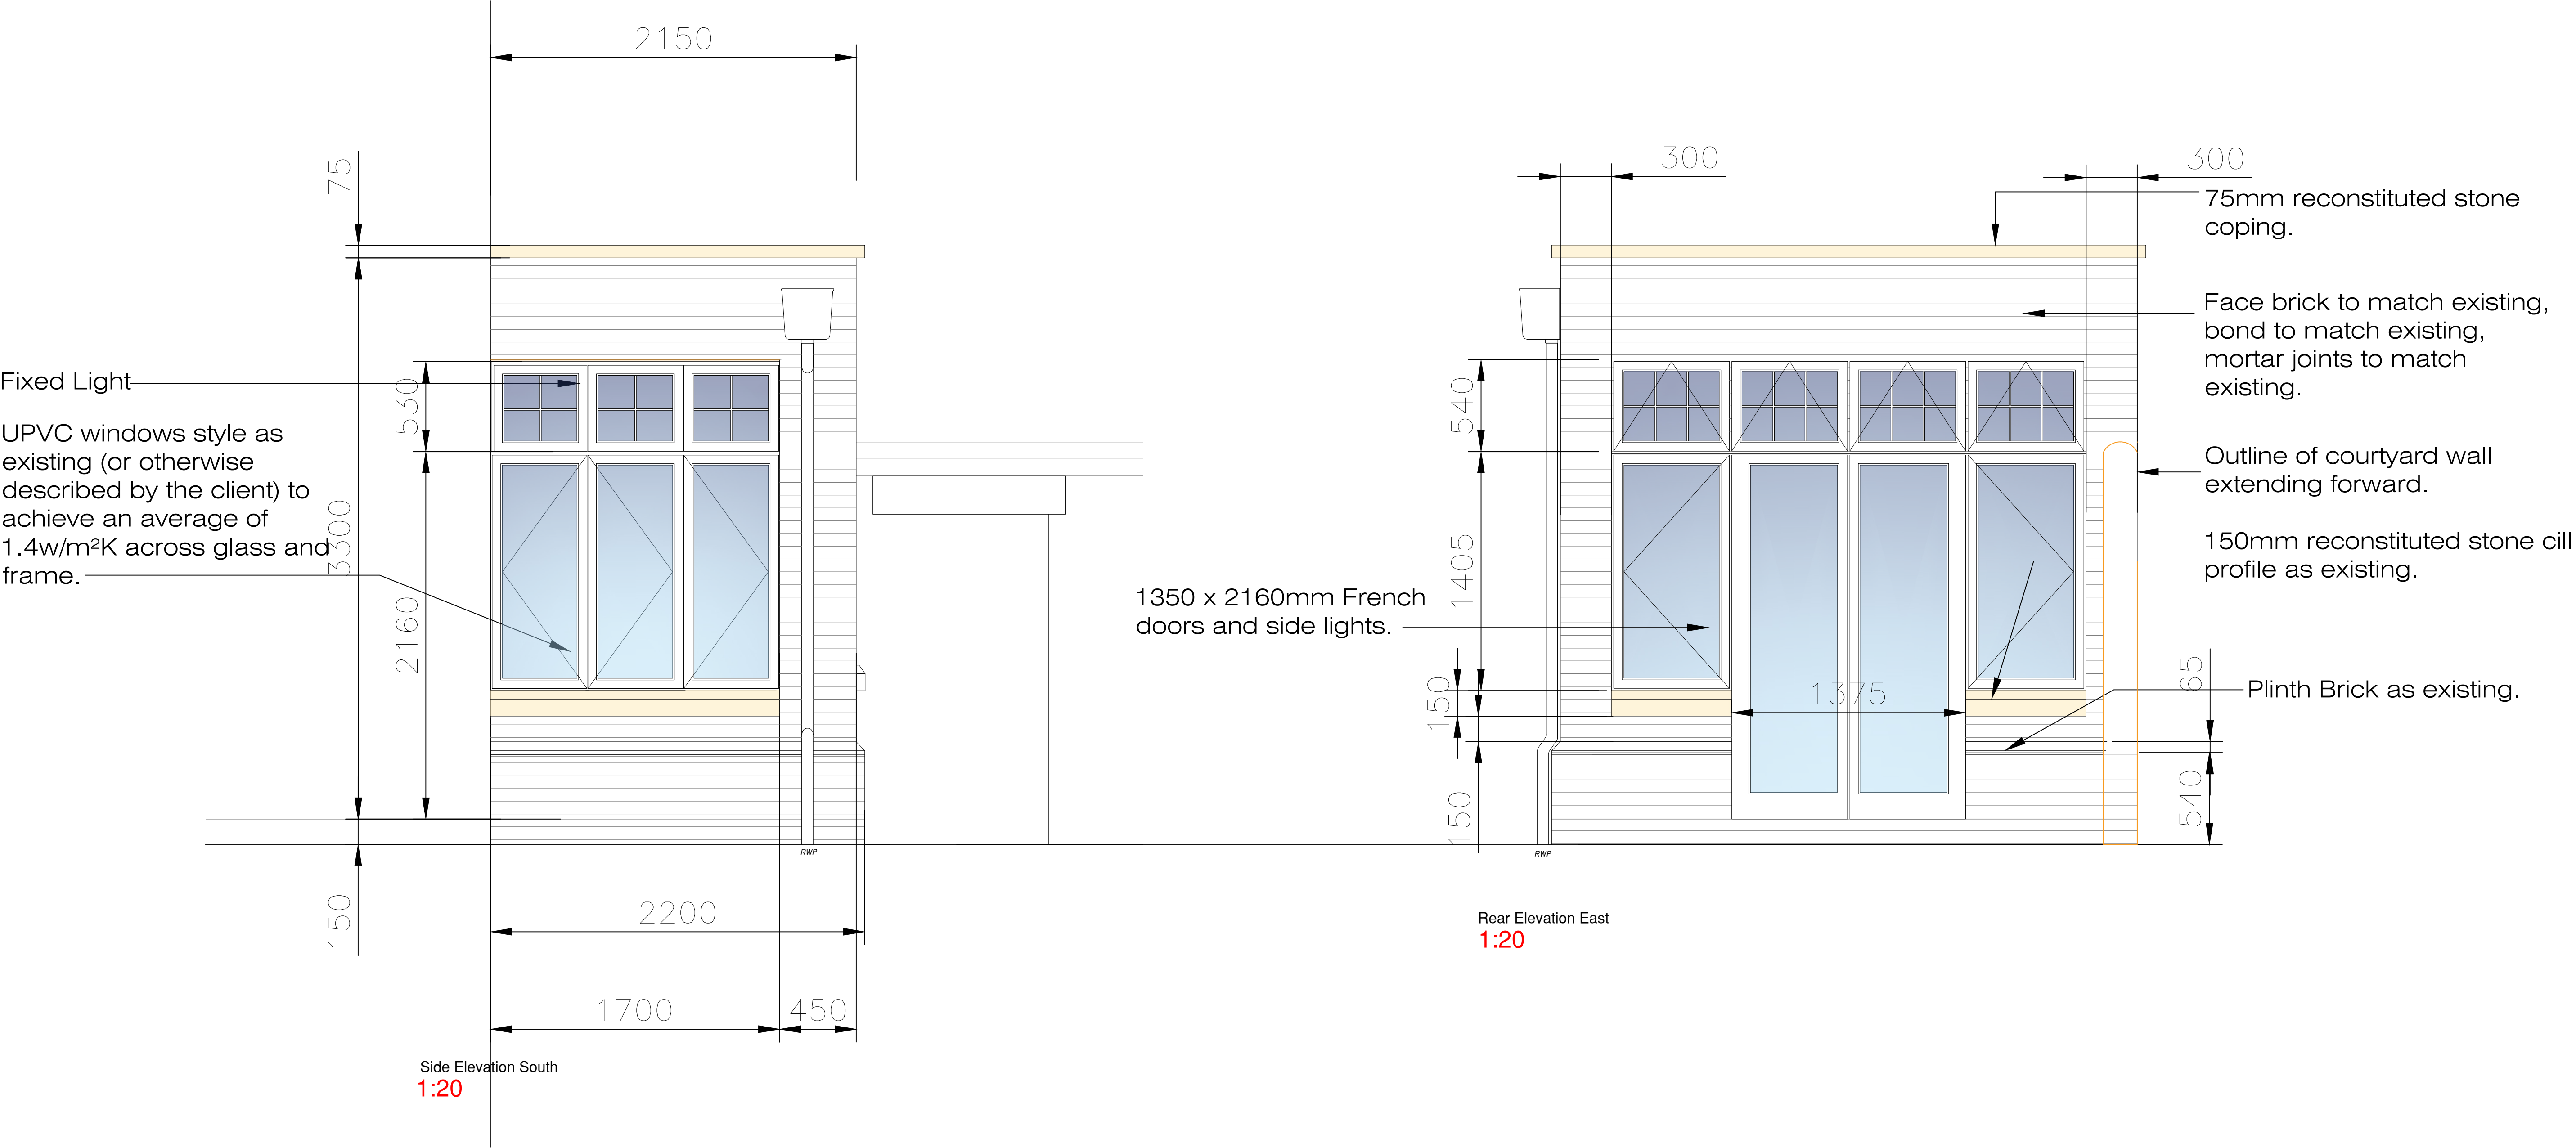

Note: Dimensions for pricing purposes only.

Solent Design Ltd
5 The old Railway
Spring Garden Lane
Gosport
PO12 1TQ



SOLENT
DESIGN.

tel: 02392 580745 mob: 07771 355742 e-mail: info@solentplans.com

PROJECT DESCRIPTION:
Kitchen Extension
DRAWING TITLE:
Proposed Elevations

ADDRESS:
Langthorne House
57 Langstone Ave
PO9 1RB

CLIENT:
Mr& Mrs Becker

FIRST DRAWN:
June 2026

DRAWING No.
SD-2631-01

REVISION:
B

SCALE:
1:20

drawing status: Issued for Comment

