


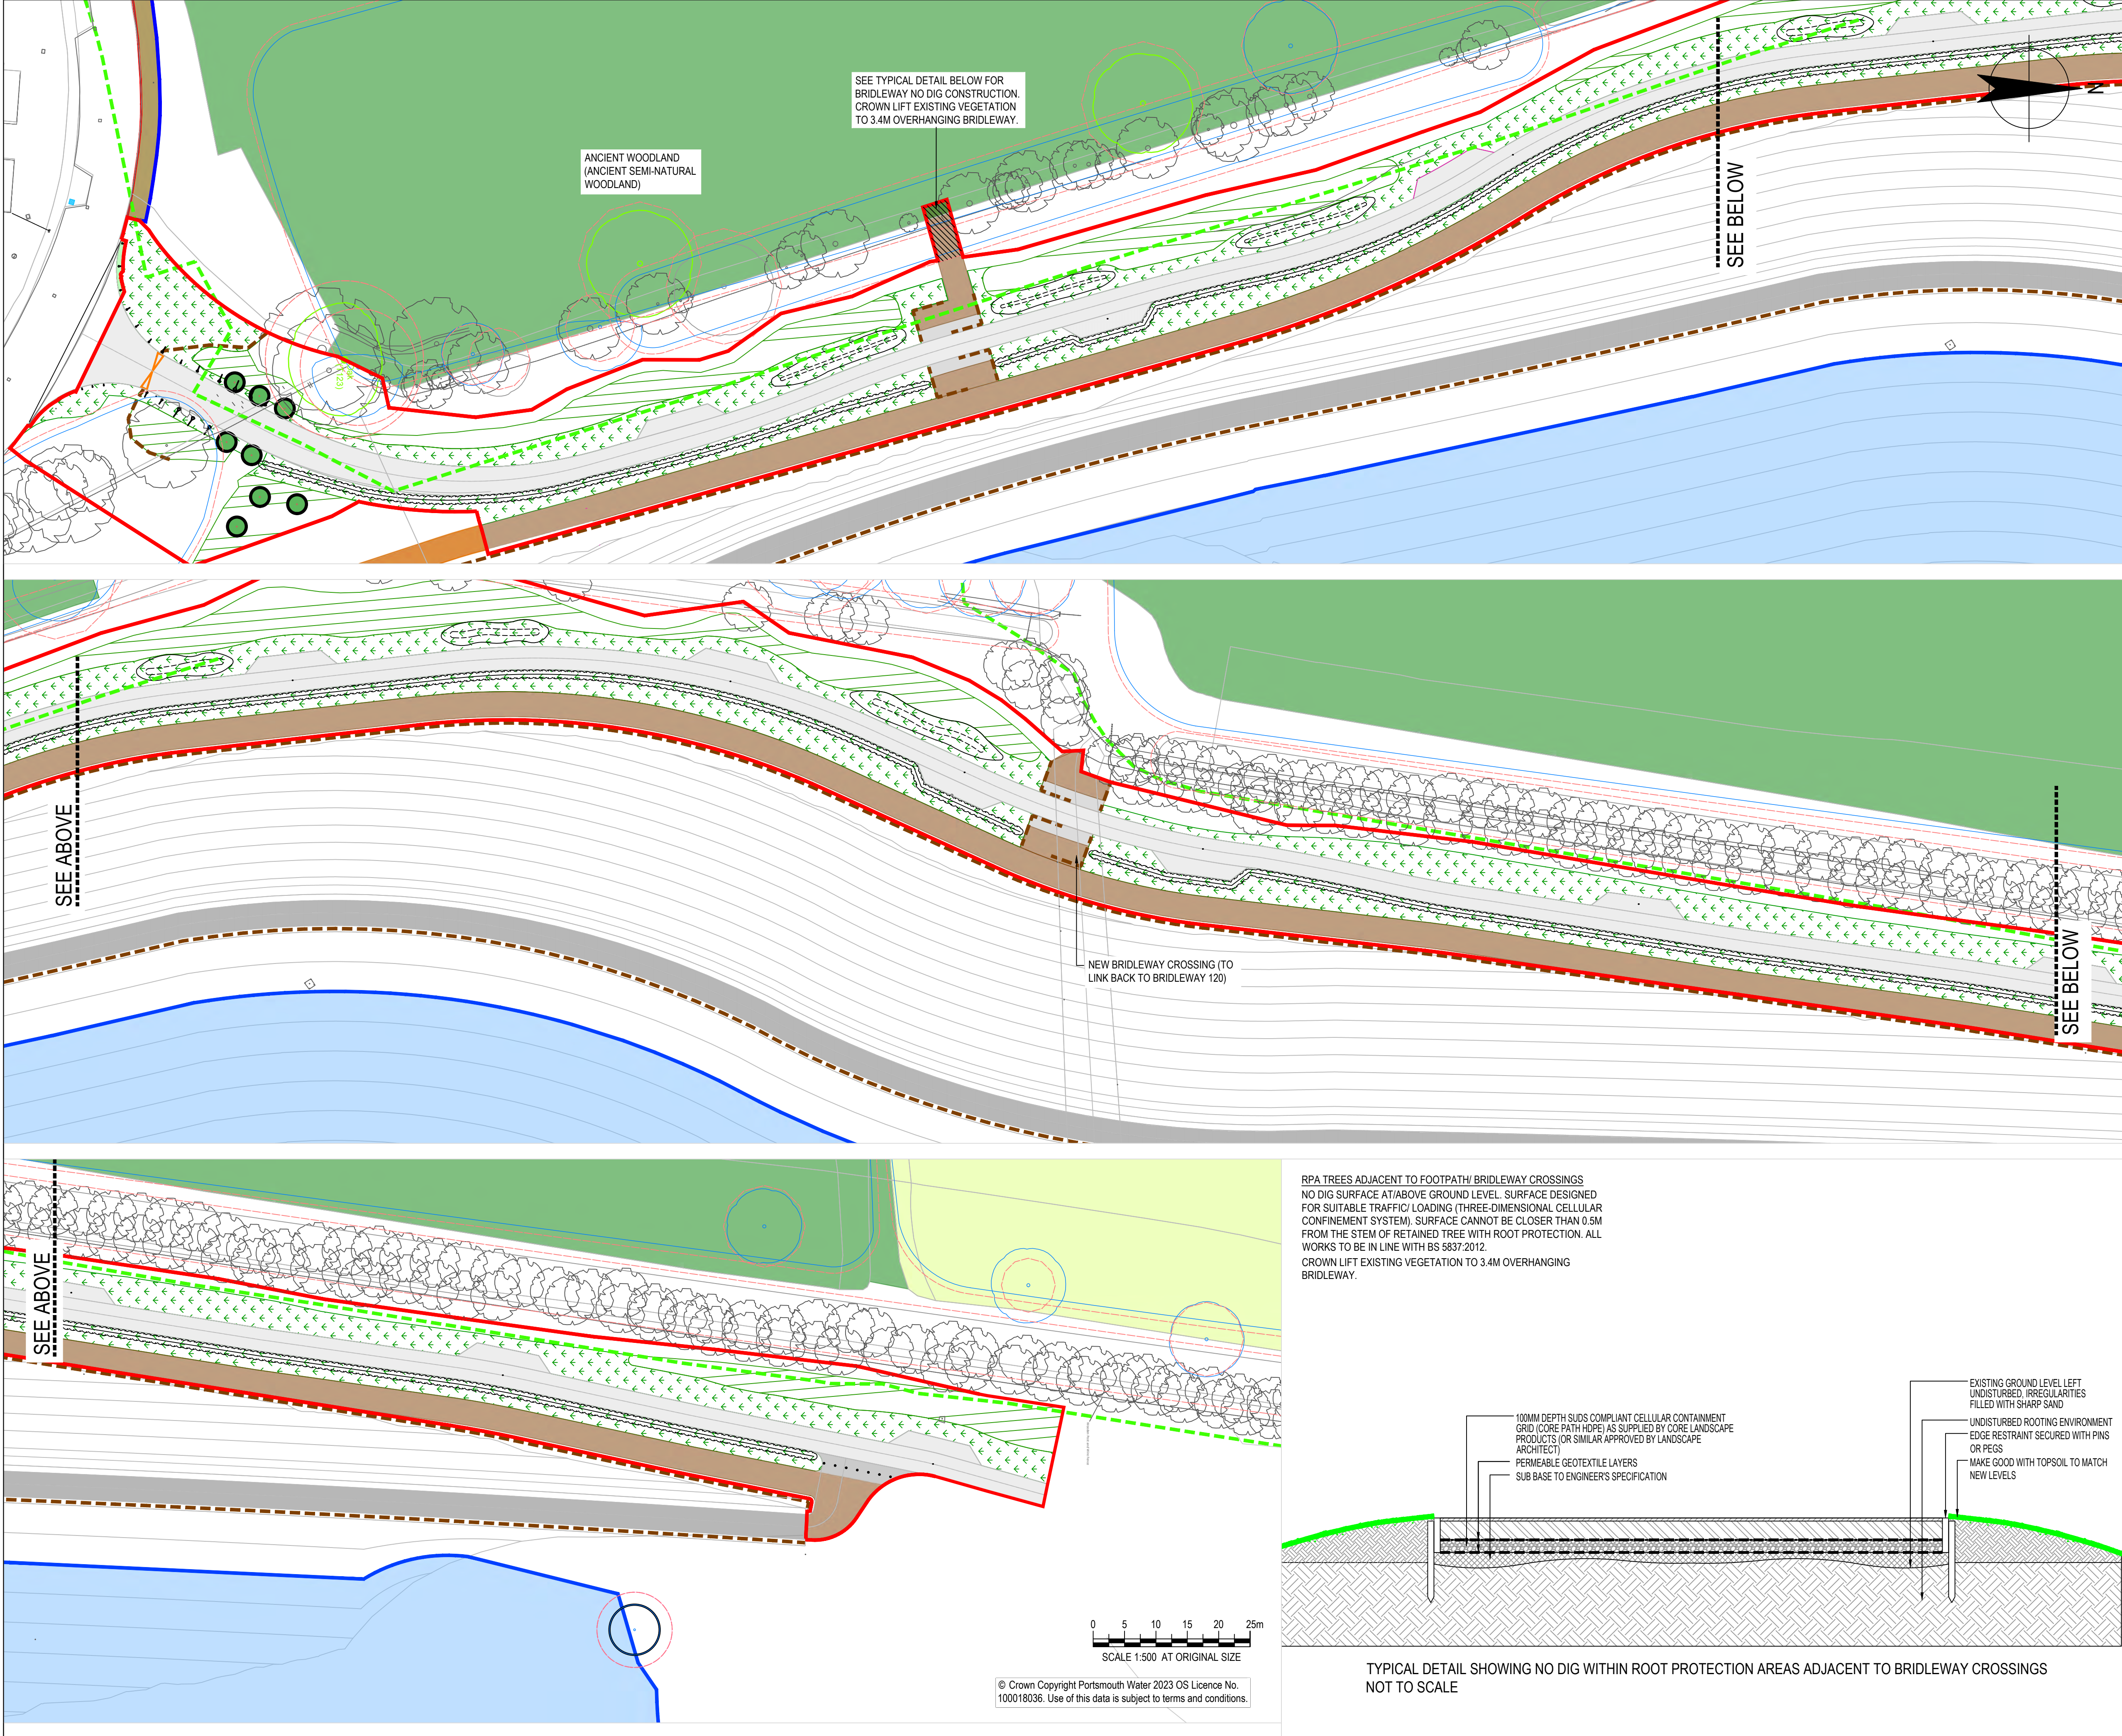

Key

- Reserved Matters Application boundary
- Existing
 - Ancient and Semi Natural Woodland
 - Ancient Replanted Woodland
 - Ancient and Semi Natural Woodland / Ancient Replanted Woodland 15m offset
- Trees to be retained
- Category A tree
- Category B tree
- Category U tree
- Category C tree
- Root Protection Area (RPA)

ATLAS NOT TO SCALE

REFERENCE DOCUMENTS AND DRAWINGS

PLEASE REFER TO THE BELOW DRAWINGS:
HTR-GHD-P4-SA-DR-T-0002-0004 - SOUTHERN ACCESS ROAD, LANDSCAPE HARDWORKS AND SOFTWORKS SHEETS 1-3.
HTR-GHD-P4-SA-DR-T-0009 - ACCESS ROUTES AND EQUESTRIAN CROSSING.
ADVANCED ARBORICULTURE AIA AND TREE PROTECTION DRAWINGS AND REPORT DATED 01/05/2025.

P04	FOR PLANNING	LS	KJB	12/08/2026
P03	FOR PLANNING	SWG	TG	04/06/2026
P02	FOR PLANNING	SWG	TG	06/02/2026
P01	FOR APPROVAL	SWG	TG	18/12/2025

Rev	Description	Checked	Approved	Date
Author	ST			
Designer	ST			
Drafting Check	SWG			
Design Check	SWG			

Telephone: Havant (023) 9249 9888
Fax: Havant (023) 9245 3632
Website: www.portsmouthwater.co.uk
Registered Office: PO Box 8 West Street
Havant Hampshire PO9 1LG
REGISTERED IN ENGLAND No. 2538455

Project No. 12547181

Client **PORTSMOUTH WATER**

Project **HAVANT THICKET RESERVOIR**

Status **FOR INFORMATION** Status Code **S2**

Drawing Title **SOUTHERN ACCESS ROAD TREE PROTECTION** Size **A1**

Rev **P04**

HTR-GHD-P4-SA-DR-T-0012

Drawing No. 12547181