


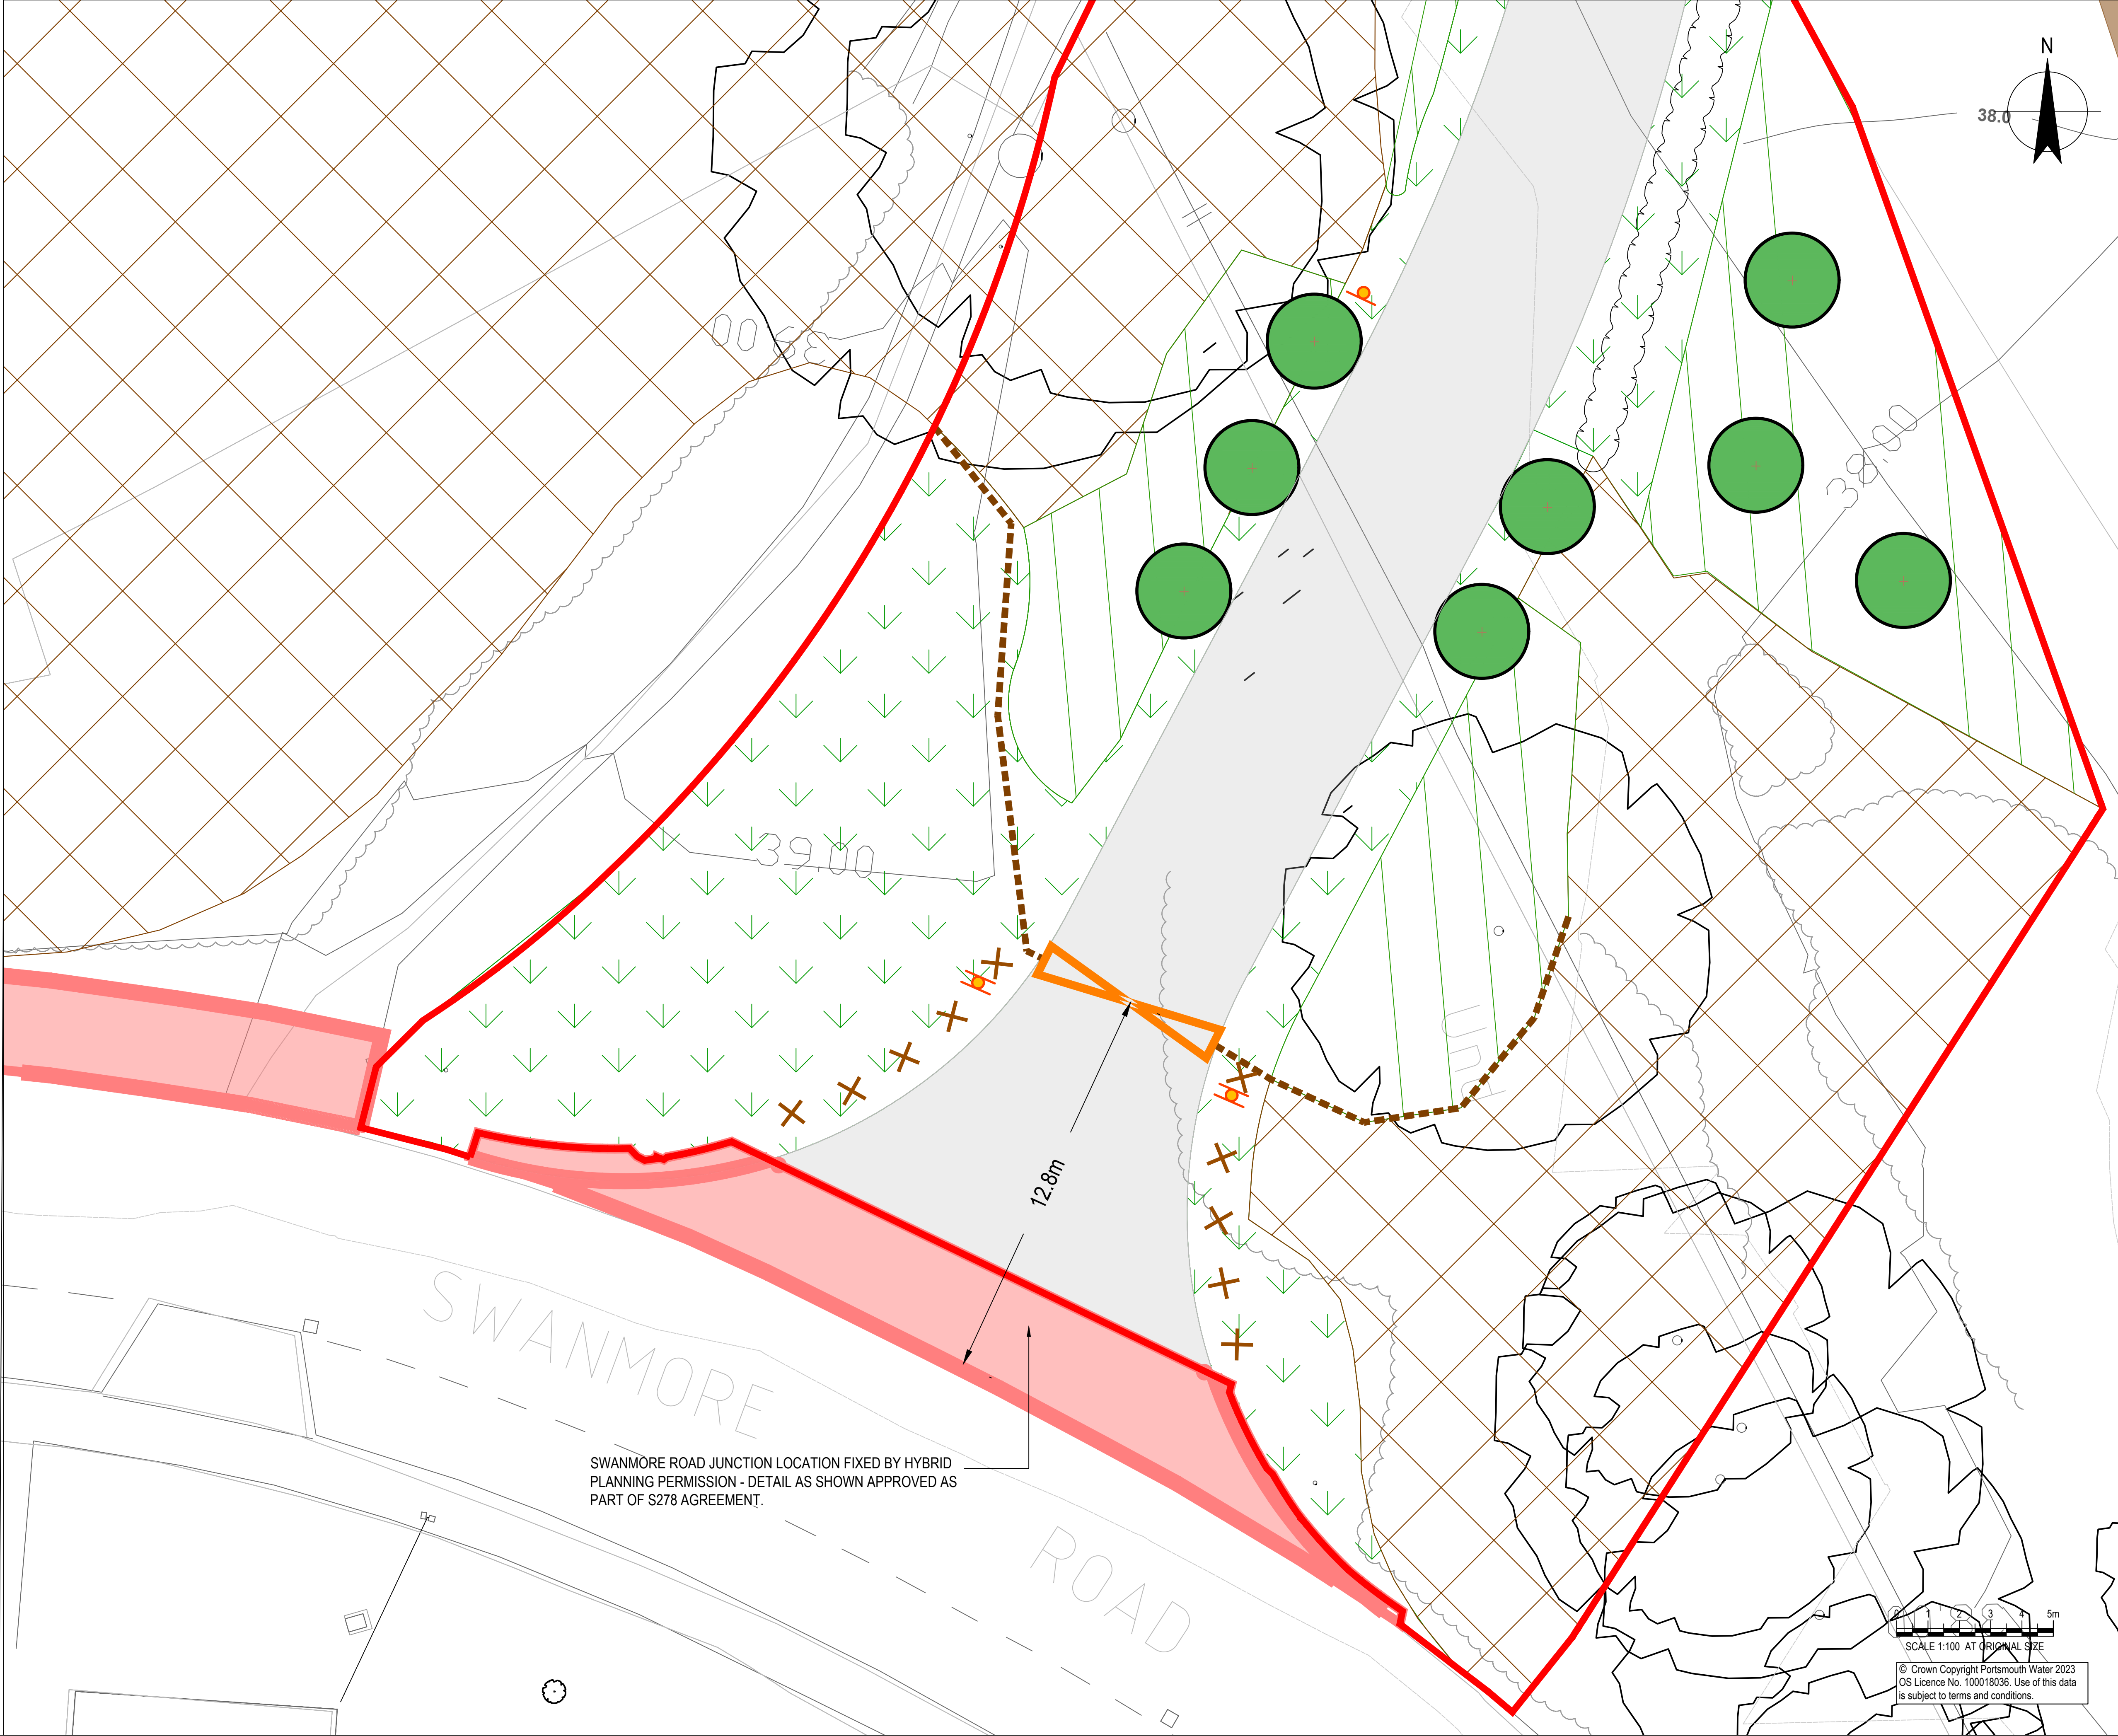

### NOTES

- ALL DIMENSIONS ARE IN MILLIMETRES UNLESS NOTED OTHERWISE (UNO).
- ALL LEVELS ARE IN METRES TO ORDNANCE DATUM UNO.

Key

Reserved Matters Application Boundary

Existing

Woodland to be retained

Trees (retained)

Proposed Soft

Native Scrub

Native Hedgerow

Wildflower Seeding Mix EM5

Trees

Proposed Hard

Double Gate\*

Timber Post and Rail Fencing

Southern Access Road

Tree Stumps

\* The Design of the gate proposed to be conditioned to enable both the North Access Road (the design of which is conditioned) and the Southern Access Road to be in keeping with each other.

Atlas - Not to scale

### REFERENCE DOCUMENTS AND DRAWINGS

PLEASE REFER TO THE BELOW DRAWINGS:

HTR-GHD-P4-SA-DR-T-0002-0004 - SOUTHERN ACCESS ROAD, LANDSCAPE HARDWORKS AND SOFTWARES SHEETS 1-3.

HTR-GHD-P4-SA-DR-T-0005 - SOUTHERN ACCESS ROAD, CROSS SECTIONS A-A' TO C-C'.

HTR-GHD-P4-SA-DR-T-0012 - TREE PROTECTION.

ADVANCED ARBORICULTURE AIA AND TREE PROTECTION DRAWINGS AND REPORT DATED 01/05/2025.

| Rev | Description  | Checked | Approved | Date                     |
|-----|--------------|---------|----------|--------------------------|
| P05 | FOR PLANNING | LS      | KJB      | 12/08/2026               |
|     |              |         |          | AHCL REVISION 10/06/2026 |
| P04 | FOR PLANNING | SWG     | TG       | 28/05/2026               |
| P03 | FOR PLANNING | SWG     | TG       | 05/02/2026               |
| P02 | FOR APPROVAL | SWG     | TG       | 16/12/2025               |
| P01 | FOR COMMENTS | SWG     | SWG      | 19/11/2024               |

| Author   | ER | Drafting Check | ST  |
|----------|----|----------------|-----|
| Designer | ST | Design Check   | SWG |

Telephone: Havant (023) 9249 9888  
Fax: Havant (023) 9245 3632  
Website: [www.portsmouthwater.co.uk](http://www.portsmouthwater.co.uk)  
Registered Office: PO Box 8 West Street  
Havant Hampshire PO9 1LG  
REGISTERED IN ENGLAND No. 2538455

Client

PORTSMOUTH WATER

Project

HAVANT THICKET RESERVOIR

| Status        | FOR INFORMATION                                                   | Status Code | S2 |
|---------------|-------------------------------------------------------------------|-------------|----|
| Drawing Title | SOUTHERN ACCESS ROAD<br>LANDSCAPE SKETCH<br>GATED ACCESS/ FENCING | Size        | A1 |

Drawing No.

HTR-GHD-P4-SA-DR-T-0010

Rev

P05

Plot Date: 28 May 2026 - 3:00 PM

Plotted by: Lewis Stevenson

File Name: C:\ADSK\ACCDocs\GHD Services Pty Ltd\12547181 - Havant Thicket Reservoir\Project Data & Docs\WIP (S0)\GHD Engineers\Multiple Systems (ZZ)\Drawings\HTR-GHD-P4-SA-DR-T-0010.dwg