
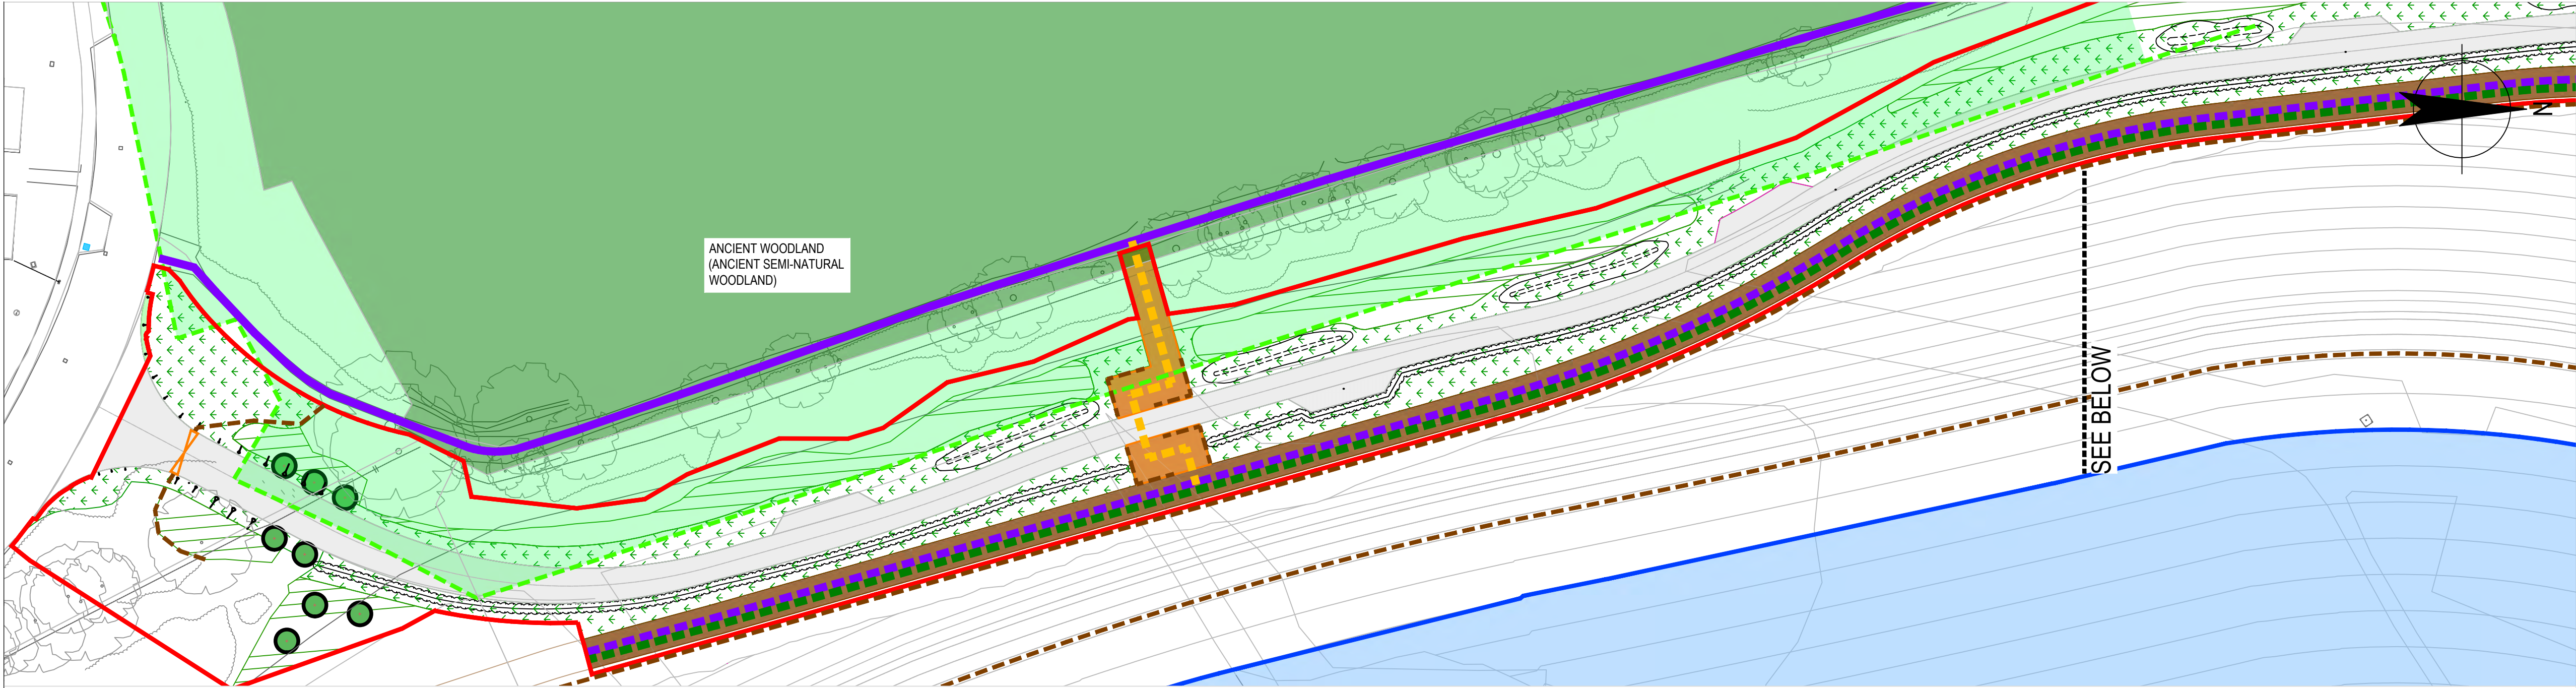
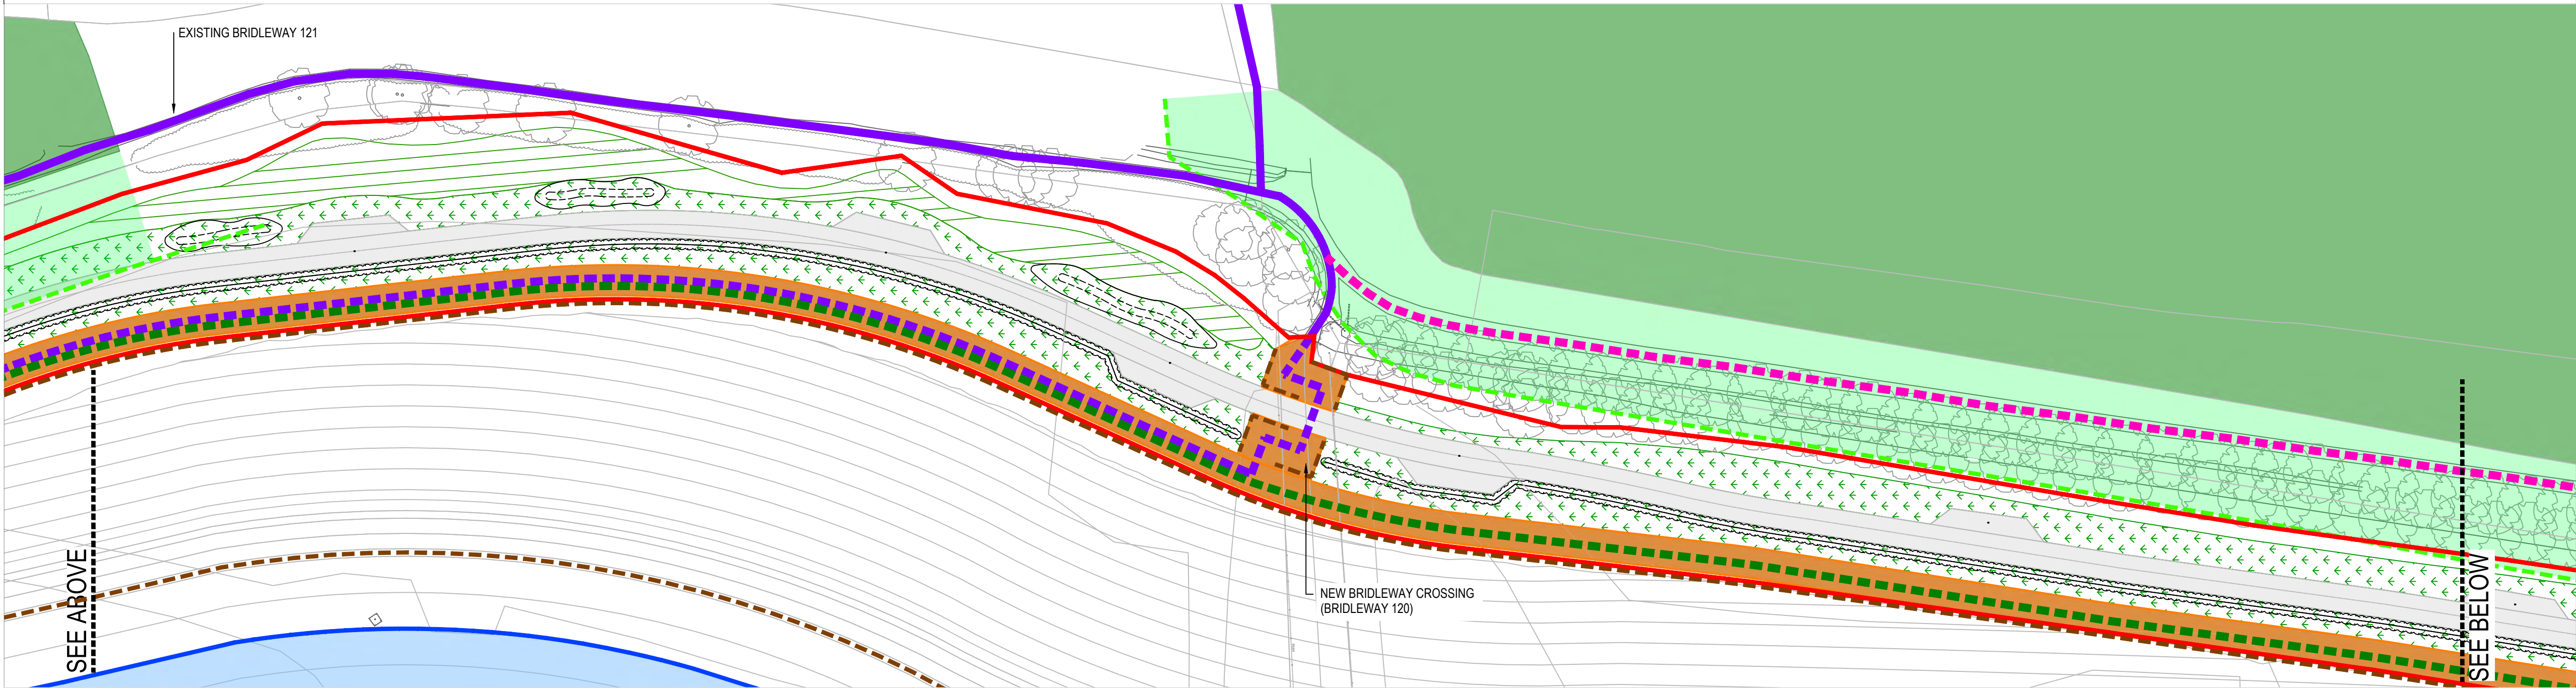


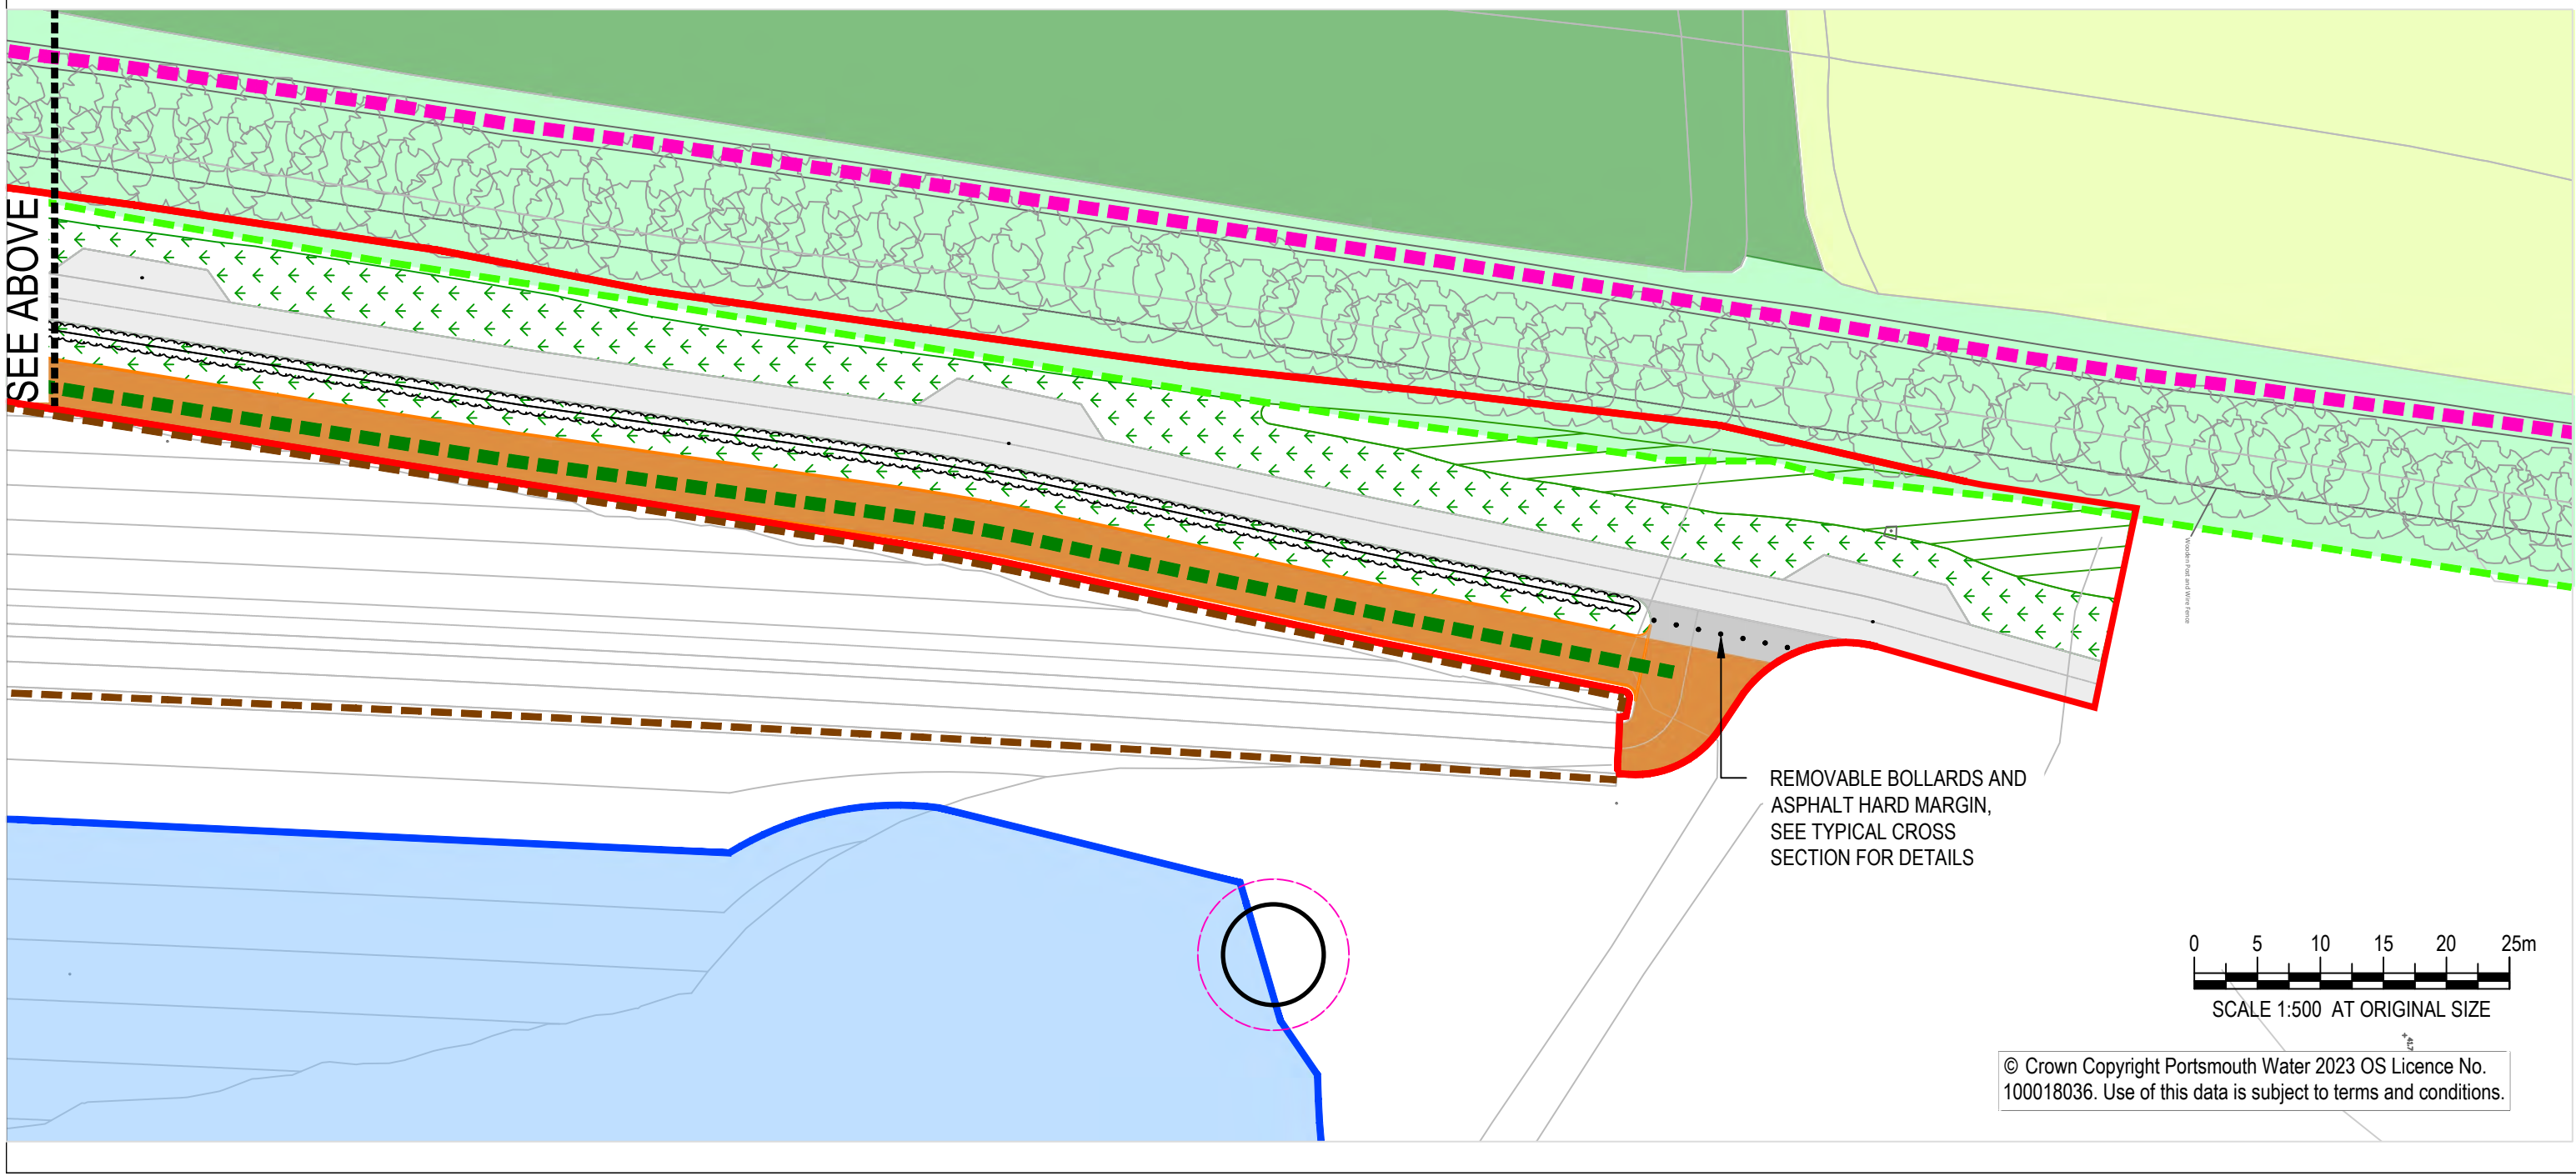

Key

Existing

- Ancient and Semi Natural Woodland
- Ancient Replanted Woodland
- Ancient and Semi Natural Woodland / Ancient Replanted Woodland 15m offset
- Bridleway Route 121

Proposed

- Diverted Bridleway Route 120
- Permissive Bridleway Crossing
- Path pedestrian and cycle use
- Temporary bridleway diversion (will be retained as permissive path access)
- Timber post and rail fencing
- Removable Bollards (Heavy Duty)

ATLAS NOT TO SCALE

REFERENCE DOCUMENTS AND DRAWINGS

PLEASE REFER TO THE BELOW DRAWINGS:

- HTR-GHD-P4-SA-DR-T-0002-0004 - SOUTHERN ACCESS ROAD, LANDSCAPE HARDWORKS AND SOFTWARES SHEETS 1-3.
- HTR-GHD-P4-SA-DR-T-0005 - SOUTHERN ACCESS ROAD, CROSS SECTIONS A-A' TO C-C'.
- HTR-GHD-P4-SA-DR-T-0009 - ACCESS ROUTES AND EQUESTRIAN CROSSING.
- ADVANCED ARBORICULTURE AIA AND TREE PROTECTION DRAWINGS AND REPORT DATED 01/05/2025.

P05	FOR PLANNING	LS	KJB	12/08/2026
P04	FOR PLANNING	SWG	TG	04/06/2026
P03	FOR PLANNING	SWG	TG	28/05/2026
P02	FOR PLANNING	SWG	TG	06/02/2026
P01	FOR APPROVAL	SWG	TG	18/12/2025
Rev	Description	Checked	Approved	Date

Author	ST	Drafting Check	SWG
Designer	ST	Design Check	SWG

Telephone: Havant (023) 9249 9888
Fax: Havant (023) 9245 3632
Website: www.portsmouthwater.co.uk
Registered Office: PO Box 8 West Street
Havant Hampshire PO9 1LG
REGISTERED IN ENGLAND No. 2536455

Portsmouth Water

Future Water
MJJV Ltd

GHD

Project No.
12547181

Client **PORTSMOUTH WATER**

Project **HAVANT THICKET RESERVOIR**

Status **FOR INFORMATION** Status Code **S2**

Drawing Title **SOUTHERN ACCESS ROAD PUBLIC ACCESS**

HTR-GHD-P4-SA-DR-T-0011

Rev **P05**

