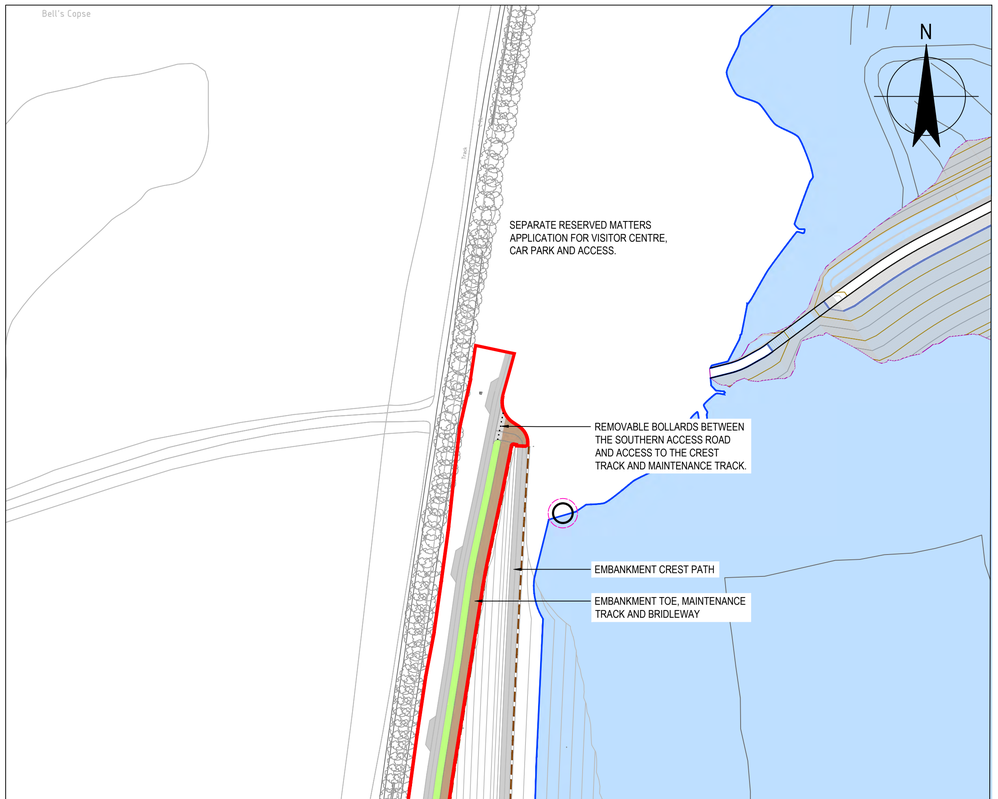

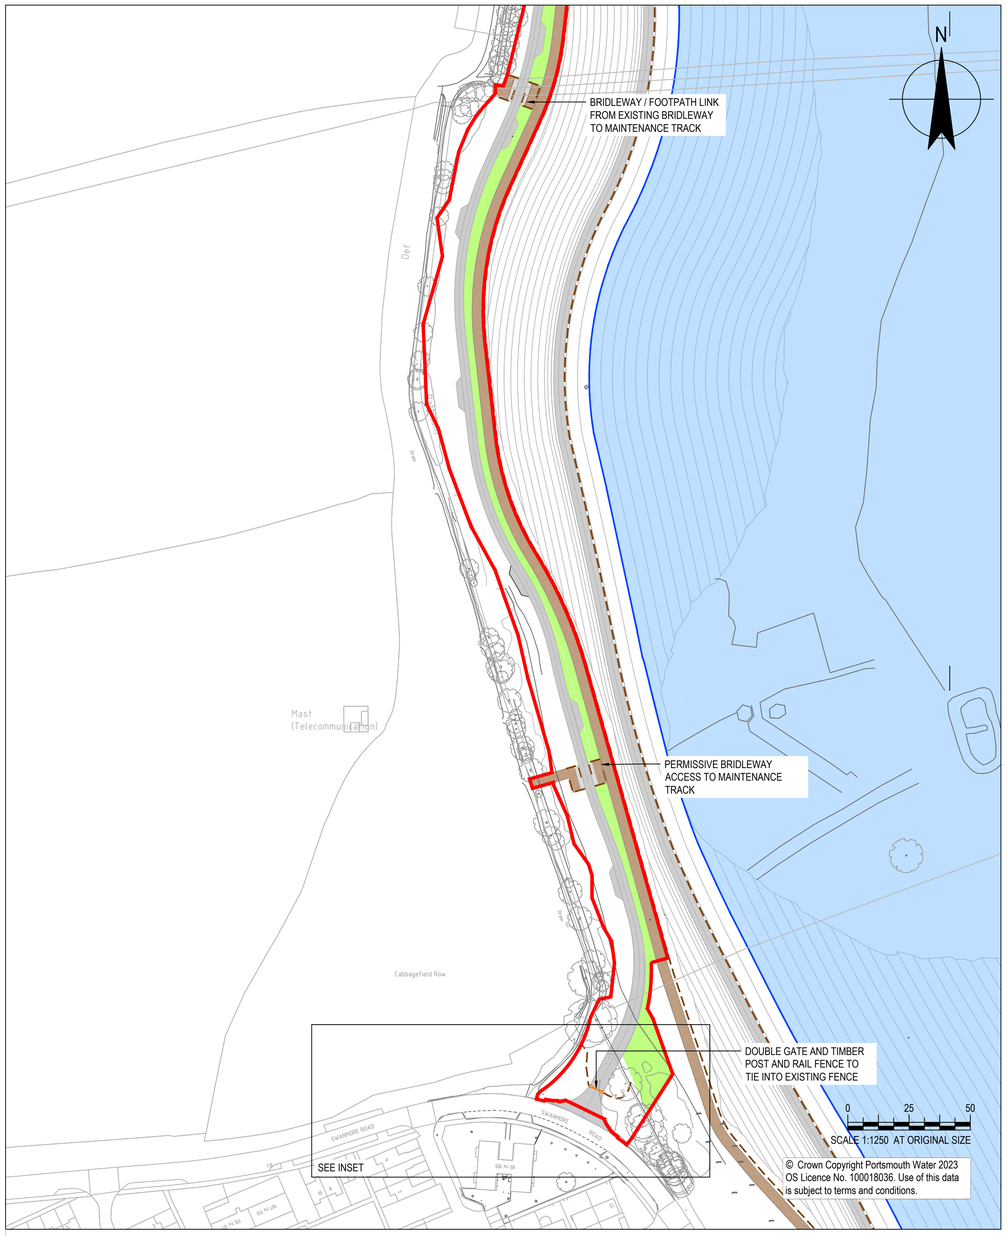

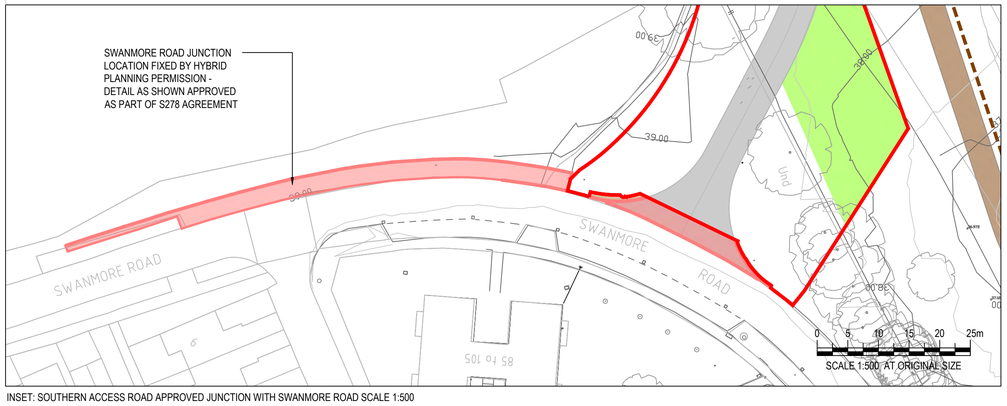

INSET: SOUTHERN ACCESS ROAD APPROVED JUNCTION WITH SWANMORE ROAD SCALE 1:500

NOTES

1. ALL DIMENSIONS ARE IN MILLIMETRES UNLESS NOTED OTHERWISE (UNO).
2. ALL LEVELS ARE IN METRES TO ORDNANCE DATUM UNO.

Key

- Reserved Matters Application Boundary
- 39.5 contour - top water level for main reservoir
- Southern Access Road - Asphalt
- Maintenance Track - Compacted Stone
- Landscape / drainage strip between the SAR and Maintenance track
- Bridleway Link / Crossing - Compacted Stone
- Timber Post and Rail Fencing
- Double Gate*
- Removable Bollards (Heavy Duty)

* The Design of the gate proposed to be conditioned to enable both the North Access Road (the design of which is conditioned) and the Southern Access Road to be in keeping with each other.

Atlas - Not to scale

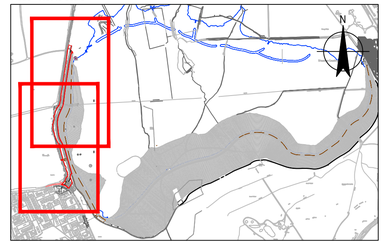

REFERENCE DOCUMENTS AND DRAWINGS

PLEASE REFER TO THE BELOW DRAWINGS:
HTR-GHD-P4-SA-DR-T-0014-0015 - LONG SECTIONS SHEET 1-2 AND
HTR-GHD-P4-SA-DR-T-0016-0022 - CROSS SECTIONS
HTR-GHD-P4-SA-DR-T-0002-0004 - SOUTHERN ACCESS ROAD, LANDSCAPE HARDWORKS AND SOFTWORKS SHEETS 1-3.

Rev	Description	Checked	Approved	Date
P05	FOR PLANNING	LS	KJB	12/08/2026
P04	FOR PLANNING	SWG	TG	04/06/2026
P03	FOR PLANNING	SWG	TG	06/02/2026
P02	FOR APPROVAL	SWG	TG	16/12/2025
P01	FOR COMMENTS	SWG	SWG	26/09/2024

Author ST **Drafting Check** SWG

Designer ST **Design Check** SWG

Telephone: Havant (023) 9249 9888
Fax: Havant (023) 9245 3632
Website: www.portsmouthwater.co.uk
Registered Office: PO Box 8 West Street
Havant Hampshire PO9 1LG
REGISTERED IN ENGLAND No. 2536455

Portsmouth Water

Future Water MJJV Ltd

GHD

Project No. 12547181

Client PORTSMOUTH WATER

Project HAVANT THICKET RESERVOIR

Status FOR INFORMATION — Status Code S2

Drawing Title SOUTHERN ACCESS ROAD SITE PROPOSALS PLAN

Size A1

Drawing No. HTR-GHD-P4-SA-DR-T-0008

Rev P05