

NOTES


- ALL DIMENSIONS ARE IN MILLIMETRES UNLESS NOTED OTHERWISE (UNO).
- ALL LEVELS ARE IN METRES TO ORDNANCE DATUM UNO.

Key

- Reserved Matters Application Boundary
- 39.5 contour - top water level for main reservoir
- Existing
 - Woodland to be retained
 - Tree Stumps
- Proposed Soft
 - Native Scrub
 - 1.2m high Native Hedgerow
 - Wildflower Seeding Mix EM5
 - Shallow Scrape
- Proposed Hard
 - Double Gate*
 - Timber Post and Rail Fencing
 - Southern Access Road- Asphalt
 - Maintenance Track- Compacted Stone
 - Bridleway Link- Compacted Stone
 - Removable Bollards (Heavy Duty)
 - Black galvanised steel with two yellow reflective bands
 - Asphalt Hard Margin

* The Design of the gate proposed to be conditioned to enable both the North Access Road (the design of which is conditioned) and the Southern Access Road to be in keeping with each other.

Atlas - Not to scale

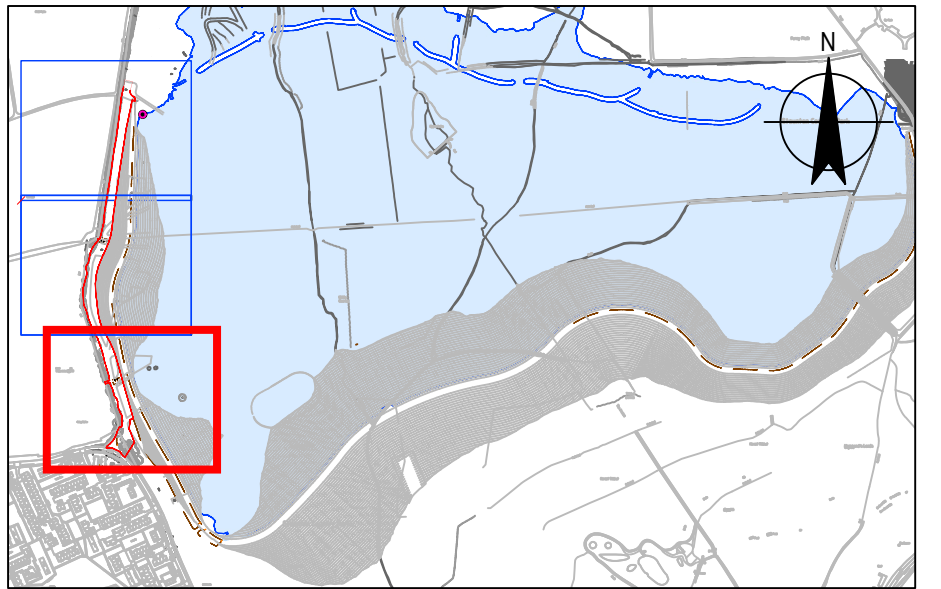

REFERENCE DOCUMENTS AND DRAWINGS

PLEASE REFER TO THE BELOW DRAWINGS:
HTR-GHD-P4-SA-DR-T-0002-0004 - SOUTHERN ACCESS ROAD, LANDSCAPE HARDWORKS AND SOFTWARES SHEETS 1-3.
HTR-GHD-P4-SA-DR-T-0005 - SOUTHERN ACCESS ROAD, CROSS SECTIONS A-A' TO C-C'.
HTR-GHD-P4-SA-DR-T-0011 - PUBLIC ACCESS
HTR-GHD-P4-SA-DR-T-0040 - SOUTHERN ACCESS ROAD, ROAD SIGNS AND MARKINGS.
ADVANCED ARBORICULTURE AIA AND TREE PROTECTION DRAWINGS AND REPORT DATED 01/05/2025.

07	FOR PLANNING	LS	KJB	12/08/2026
		AHCL REVISION 10/06/2026		
06	FOR PLANNING	SWG	TG	08/06/2026
05	FOR PLANNING	SWG	TG	28/05/2026
04	FOR PLANNING	SWG	TG	05/02/2026
03	FOR APPROVAL	SWG	TG	18/12/2025
02	FOR COMMENTS	SWG	SWG	16/10/2024
01	FOR COMMENTS	SWG	SWG	26/09/2024
Rev	Description	Checked	Approved	Date

Author	ST	Drafting Check	SWG
Designer	ER	Design Check	SWG

Telephone: Havant (023) 9249 9888
Fax: Havant (023) 9245 3632
Website: www.portsmouthwater.co.uk
Registered Office: PO Box 8 West Street
Havant Hampshire PO9 1LG
REGISTERED IN ENGLAND No. 2536455




Client PORTSMOUTH WATER

Project HAVANT THICKET RESERVOIR

Status FOR INFORMATION Status Code S2

Drawing Title SOUTHERN ACCESS ROAD LANDSCAPE HARDWORKS AND SOFTWARES SHEET 3 OF 3

HTR-GHD-P4-SA-DR-T-0004 Rev P07

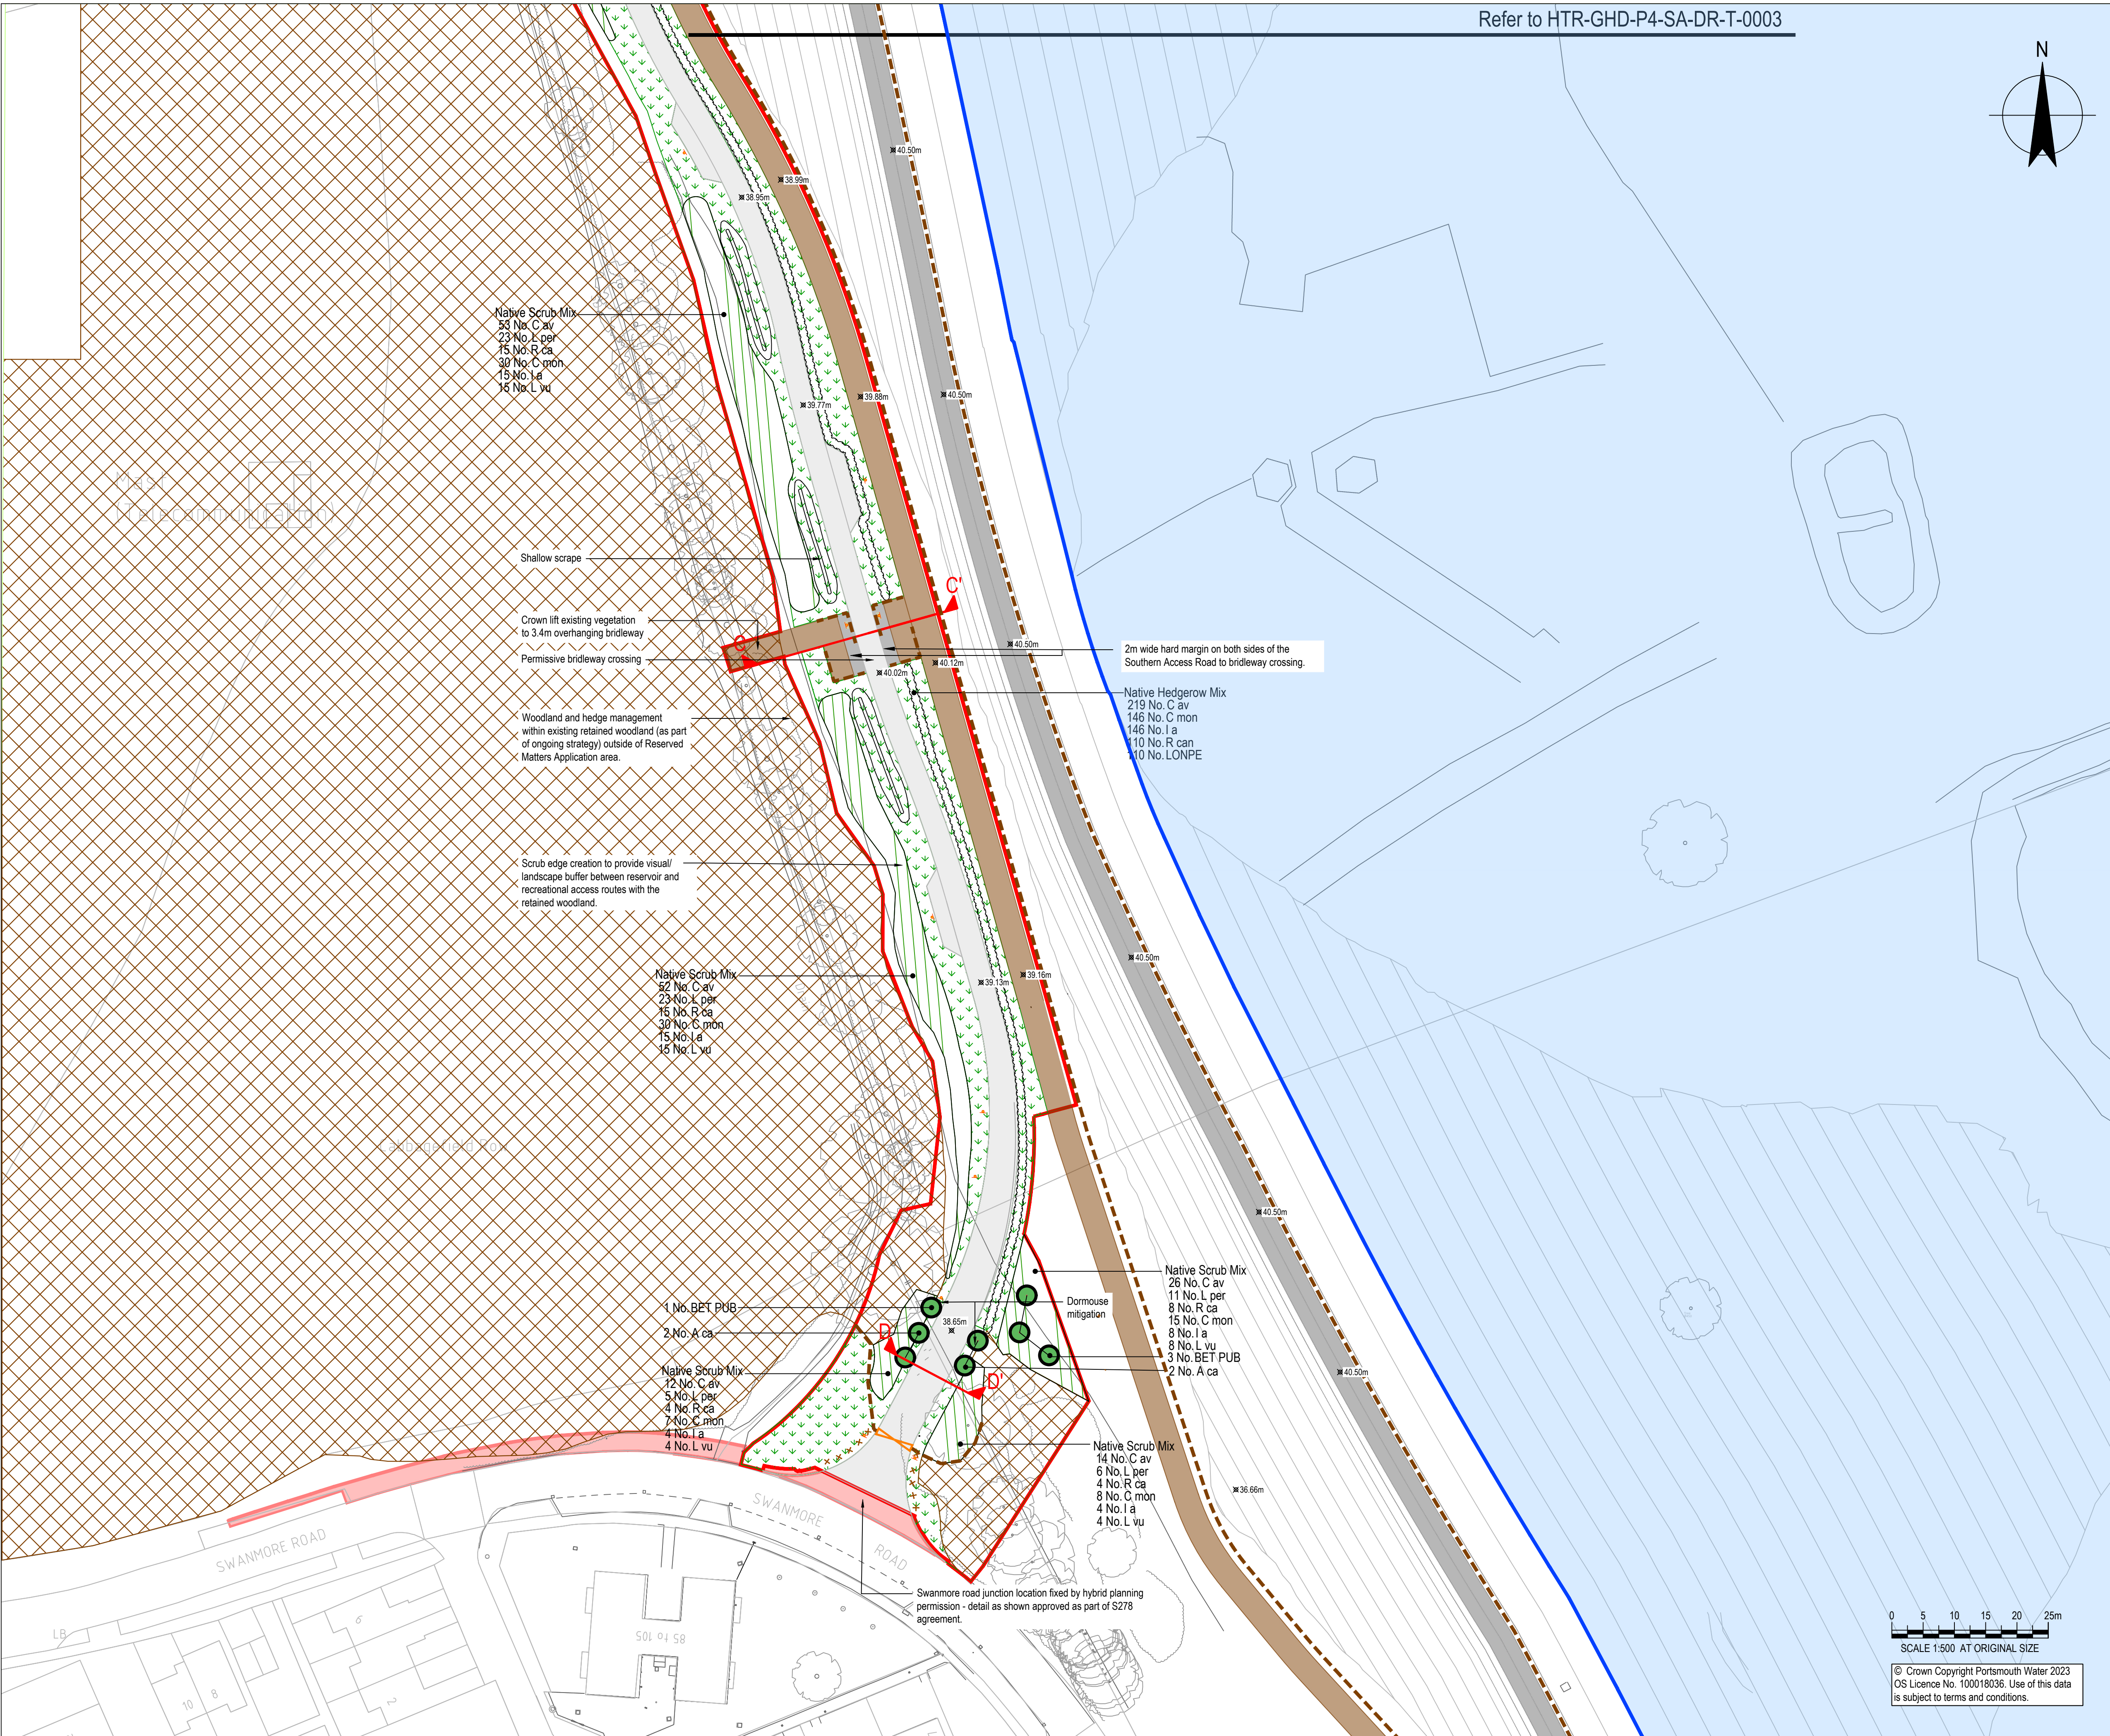

0 5 10 15 20 25m
SCALE 1:500 AT ORIGINAL SIZE

© Crown Copyright Portsmouth Water 2023
OS Licence No. 100018036. Use of this data is subject to terms and conditions.