


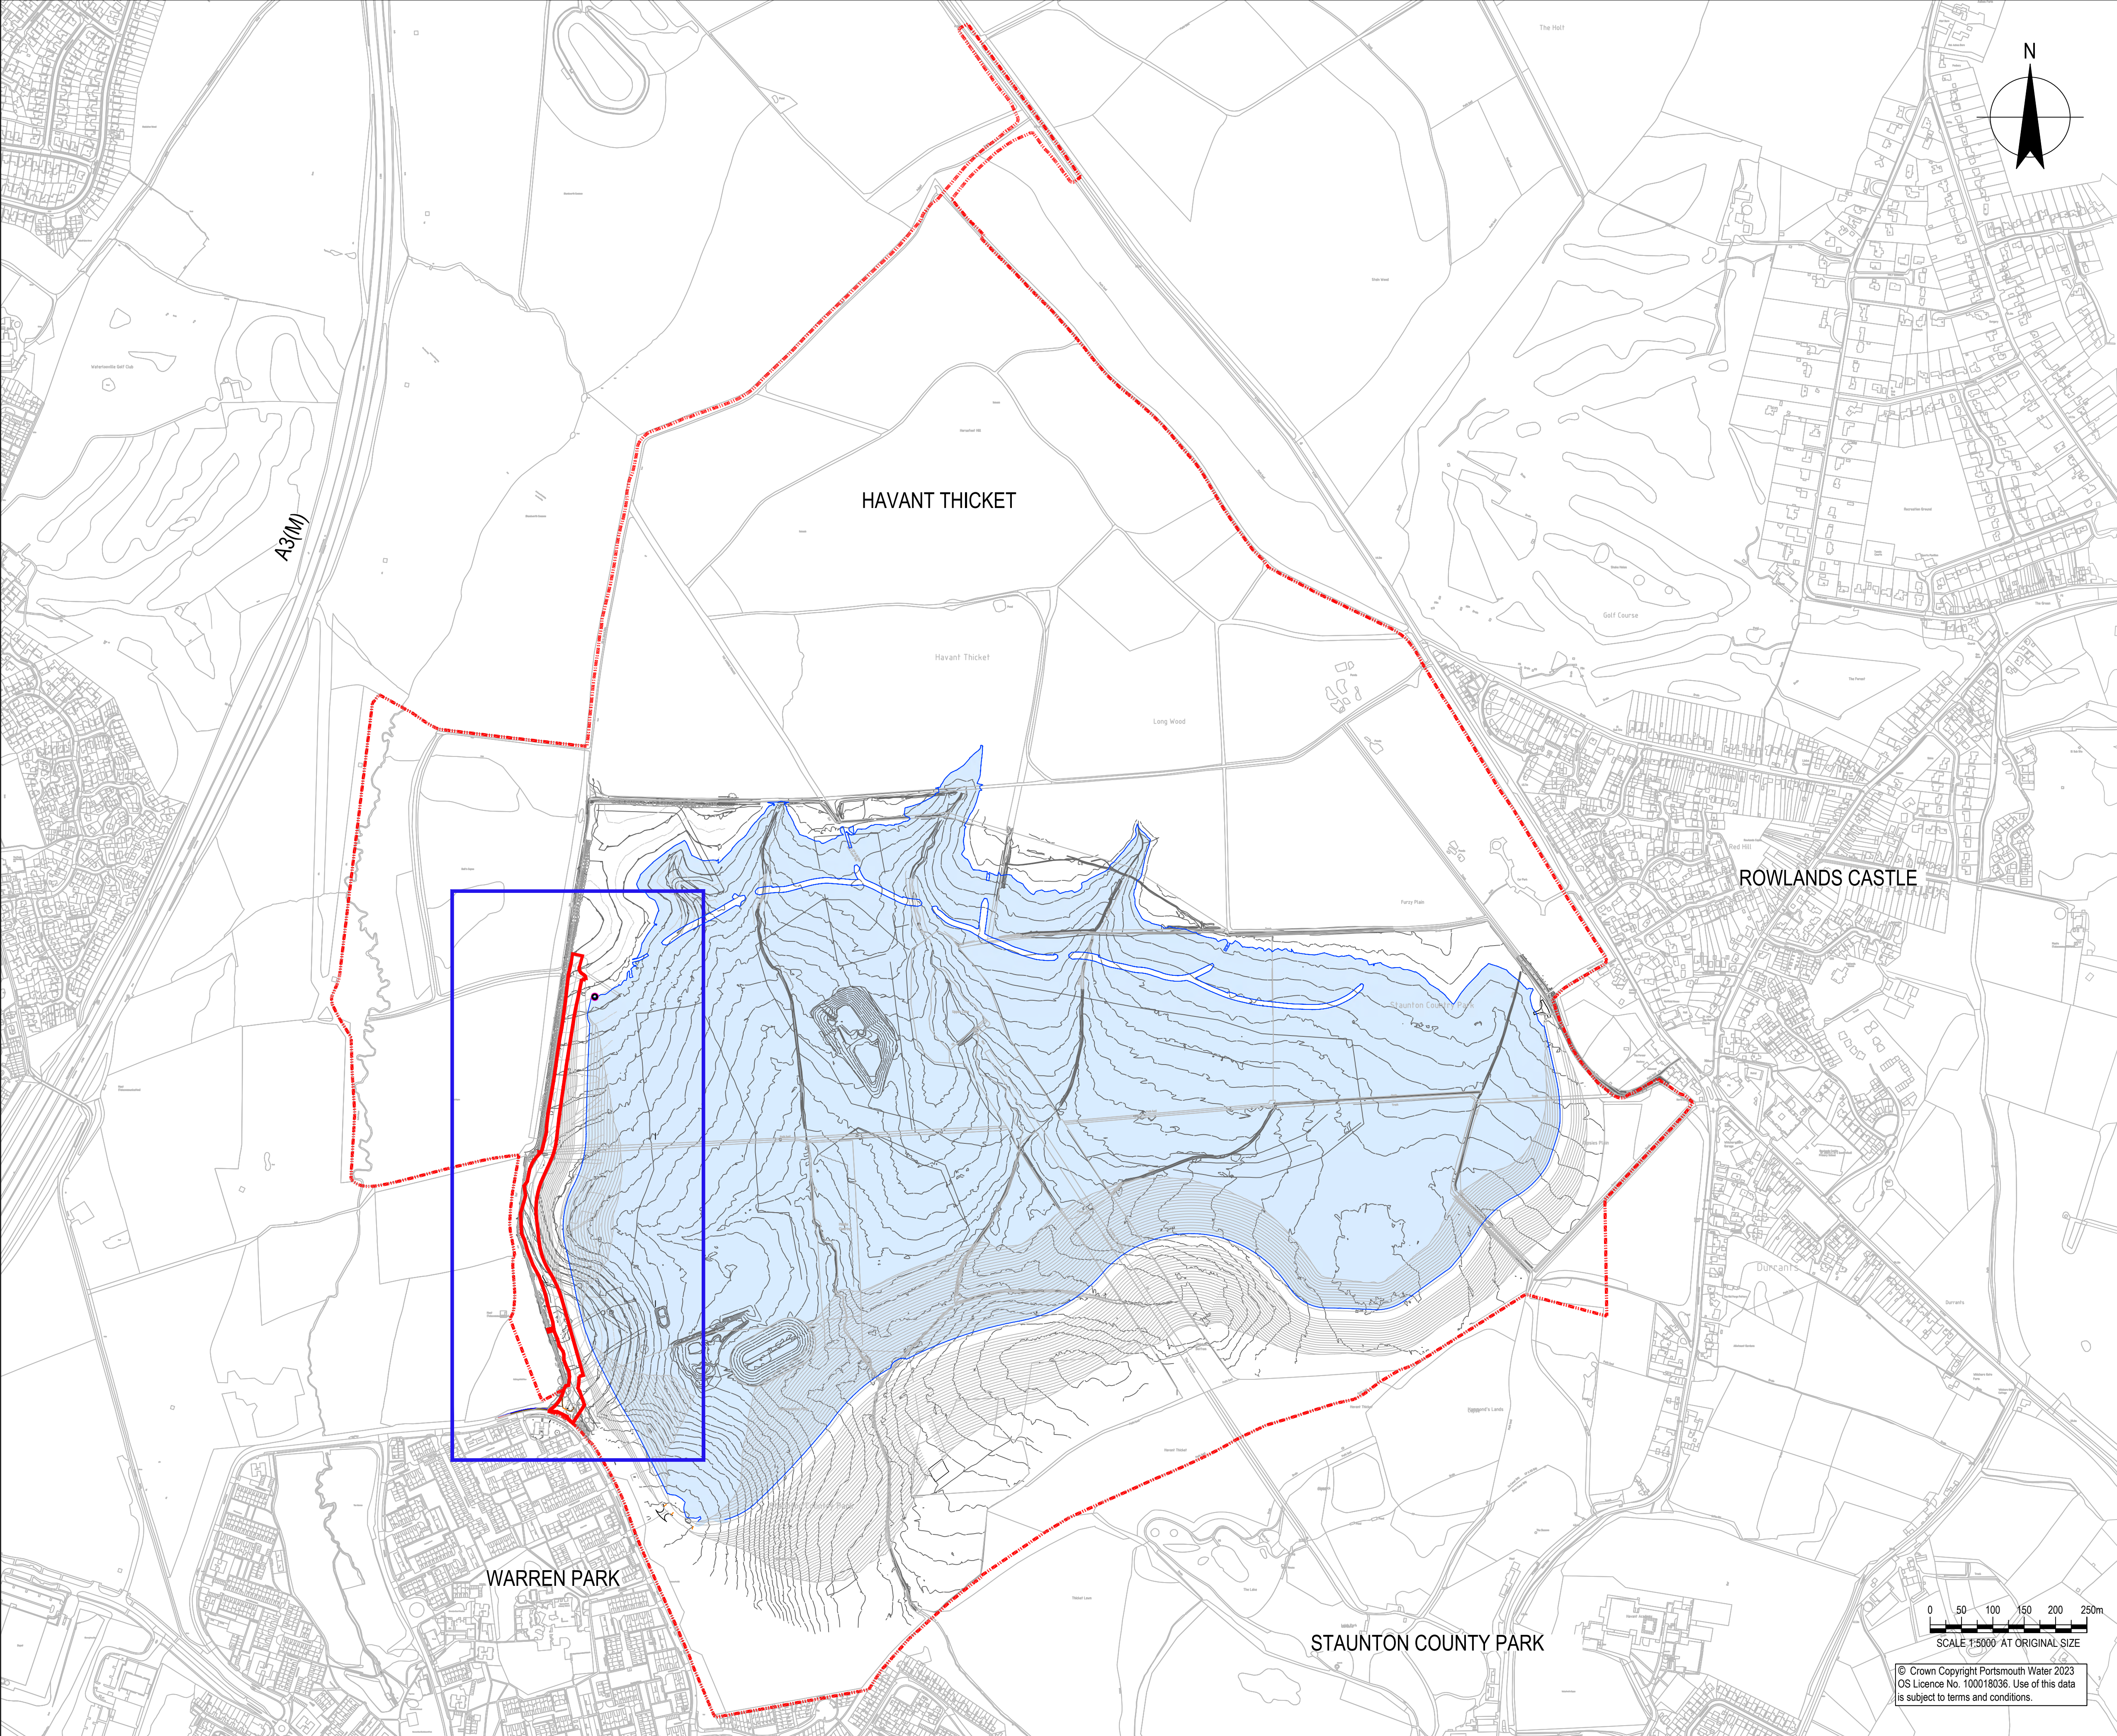

NOTES

- ALL DIMENSIONS ARE IN MILLIMETRES UNLESS NOTED OTHERWISE (UNO).
- ALL LEVELS ARE IN METRES TO ORDNANCE DATUM UNO.

Key

- Hybrid Planning Permission Boundary
- Southern Access Road Reserved Matters Application Boundary
- 39.5 contour - top water level for main reservoir

REFERENCE DOCUMENTS AND DRAWINGS

P05	FOR PLANNING	LS	KJB	12/08/2026
P04	FOR PLANNING	SWG	TG	04/06/2026
P03	FOR PLANNING	SWG	TG	05/02/2026
P02	FOR APPROVAL	SWG	TG	16/12/2025
P01	FOR COMMENTS	SWG	SWG	26/09/2024
Rev	Description	Checked	Approved	Date
Author	ST	Drafting Check	SWG	
Designer	ST	Design Check	SWG	

Telephone: Havant (023) 9249 9888
Fax: Havant (023) 9245 3632
Website: www.portsmouthwater.co.uk
Registered Office: PO Box 8 West Street
Havant Hampshire PO9 1LG
REGISTERED IN ENGLAND No. 2538455

Project No. 12547181

Client PORTSMOUTH WATER

Project HAVANT THICKET RESERVOIR

Status FOR INFORMATION

Drawing Title SOUTHERN ACCESS ROAD EXISTING LOCATION PLAN

Scale 1:5000 AT ORIGINAL SIZE

© Crown Copyright Portsmouth Water 2023
OS Licence No. 100018036. Use of this data is subject to terms and conditions.

HTR-GHD-P4-SA-DR-T-0007

Rev P05