


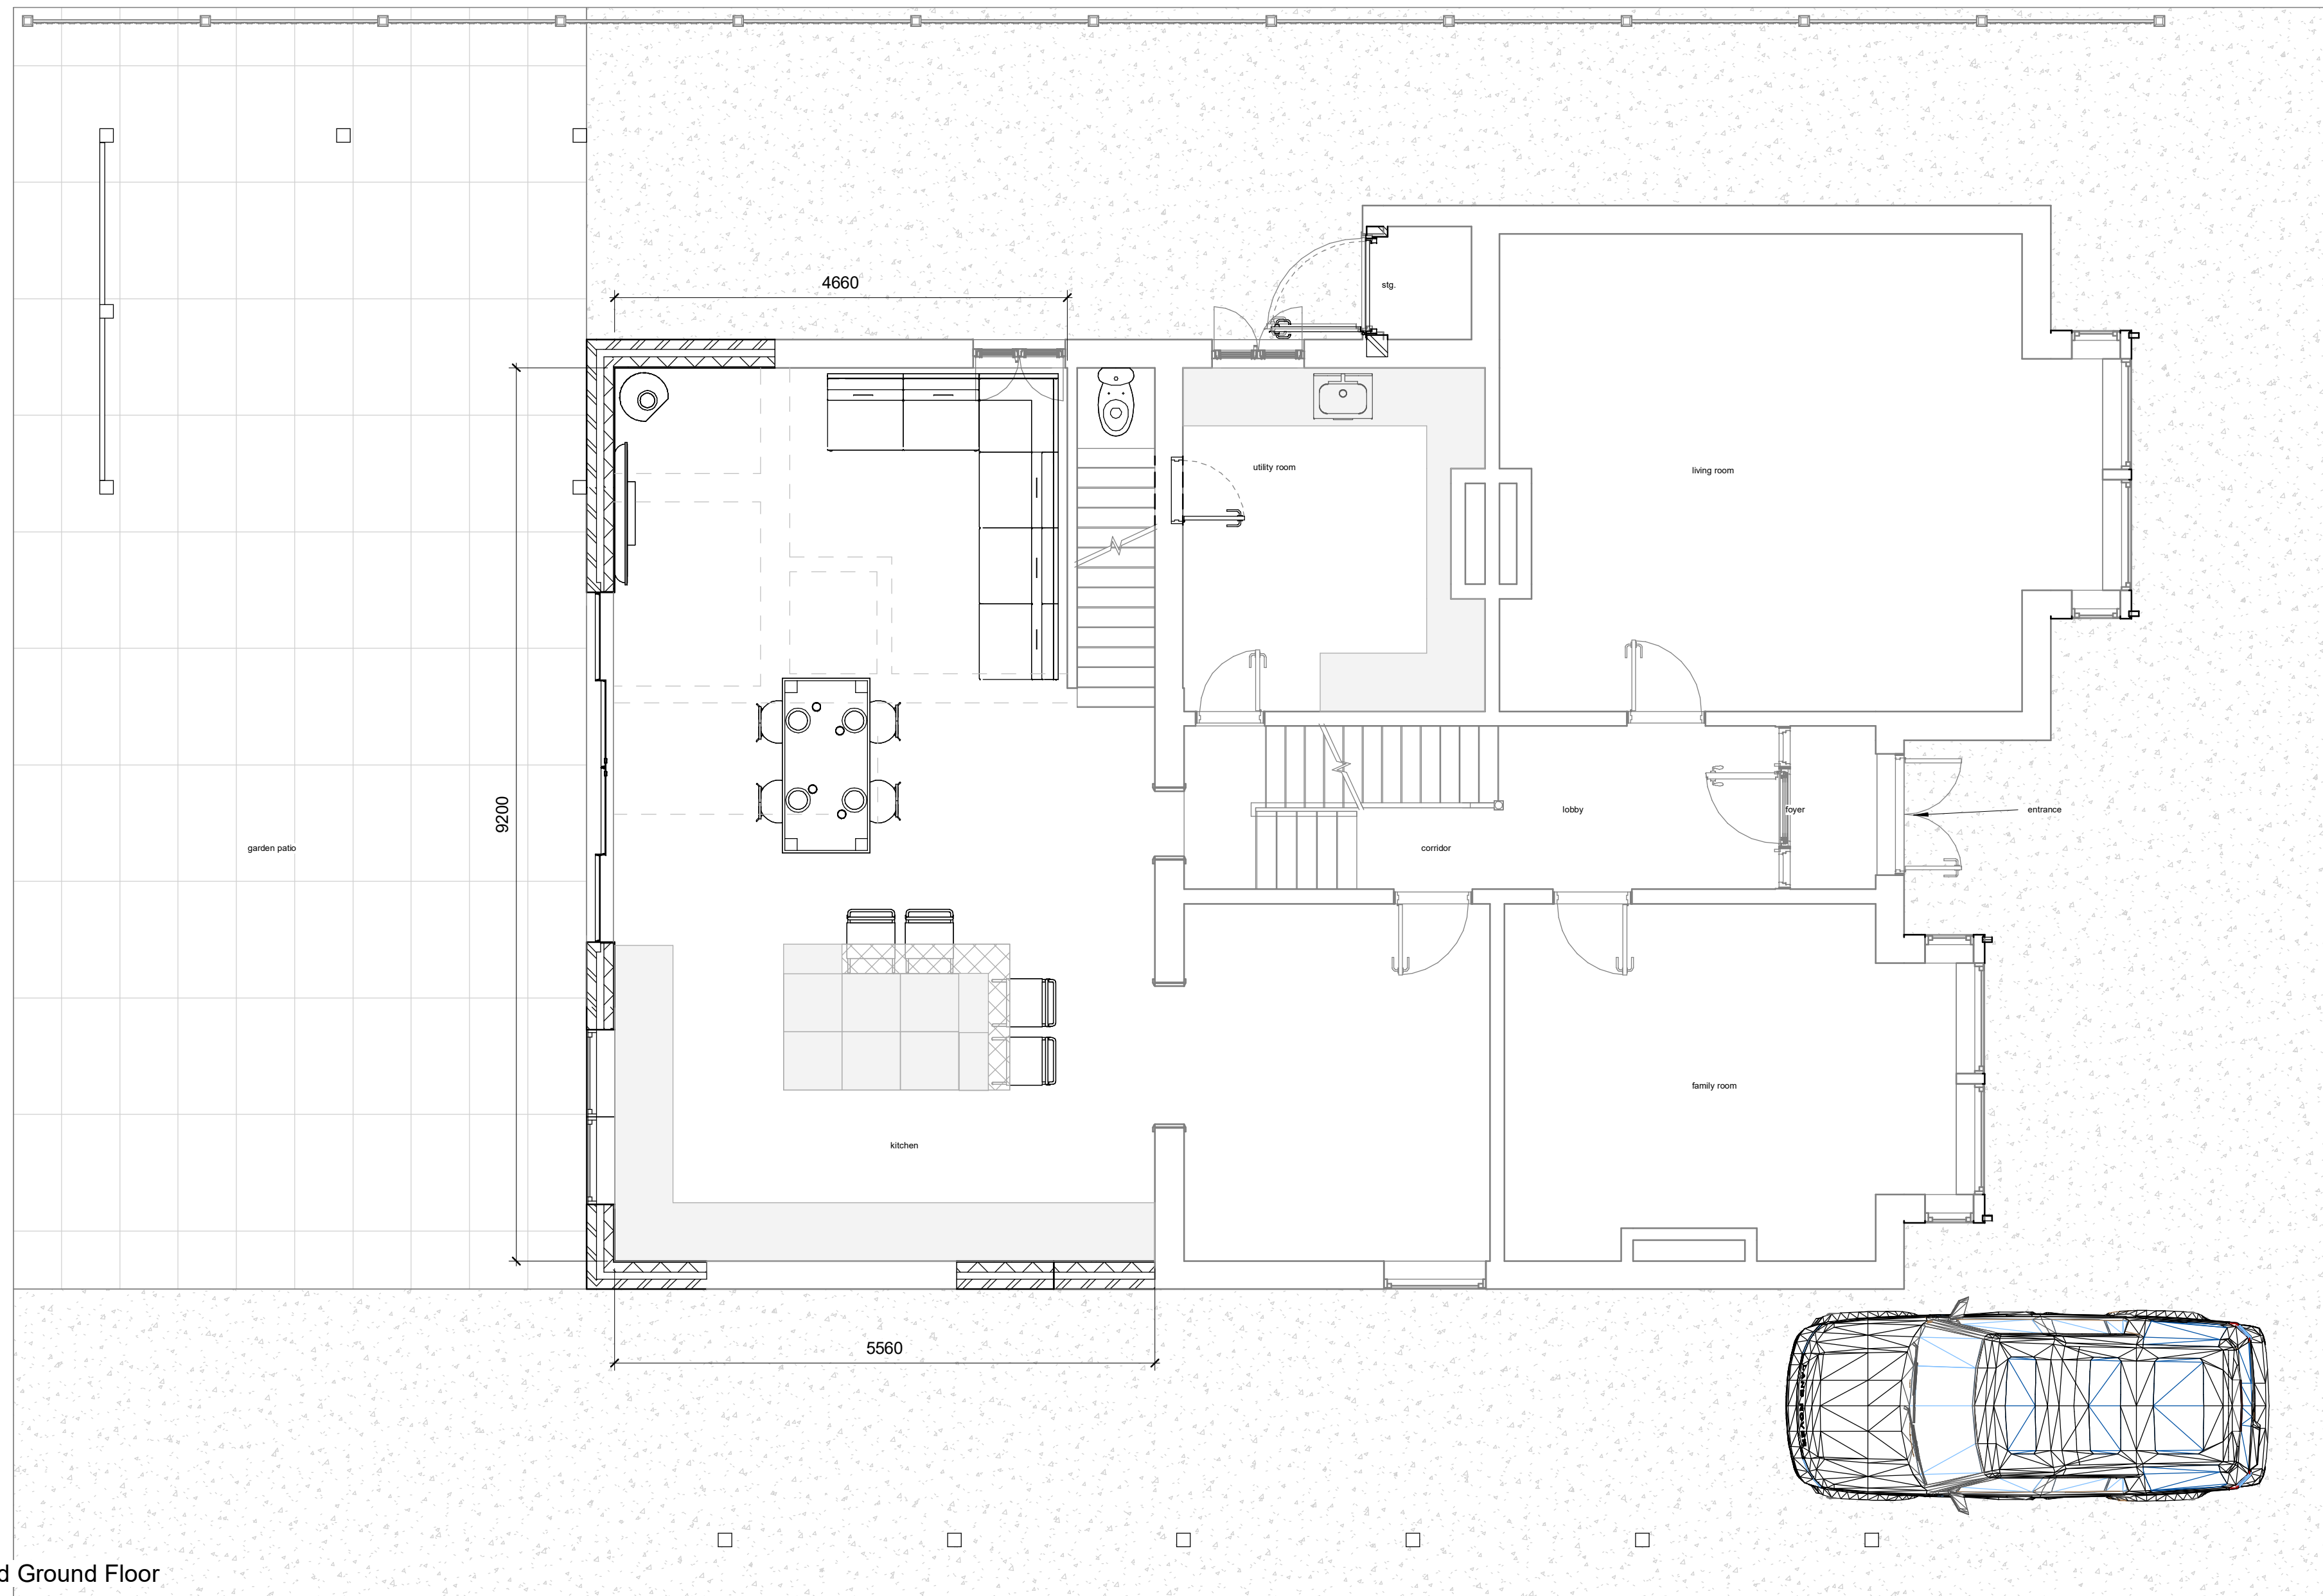

www.parkersdesign.co.uk
info@parkersdesign.co.uk
Tel: 07776 008822

1:500							50
1:200							20
1:100							10
1:50							5

(C) Copyright of Parkers Design (Southern) Limited. Any reproduction of these drawings will require written authority from the copyright owner.

Parkers Design Limited - No.3 - PO9 6AH

PROJECT 63 Southleigh Road
PO9 2QQ

SHEET

Ground Floor - Proposed

CLIENT Longden-Thurgood

Date	Issue Date	Scale (@ A2) 1 : 50
------	------------	---------------------

Drawn by	SW	DRAWING NUMBER
Checked by	SR	P 1a

REV

Project Number