

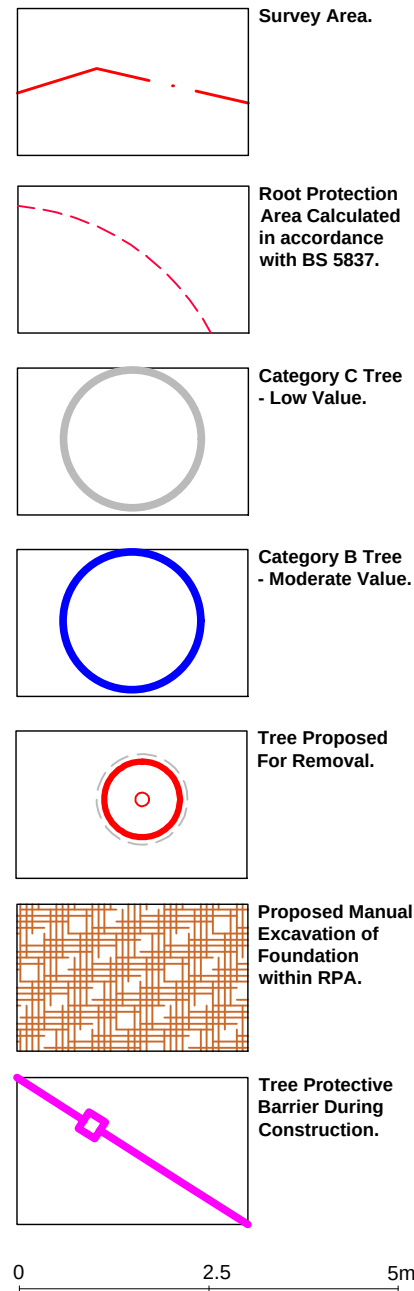


Legend

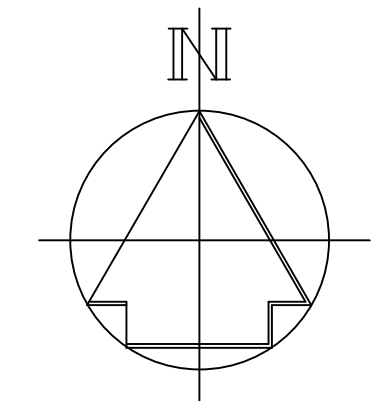

Tree Retention and Protection Plan
50 Beach Road
GS528.50BeachRoad.TRPP
Version 1.0
07/10/2025
1:100@A1

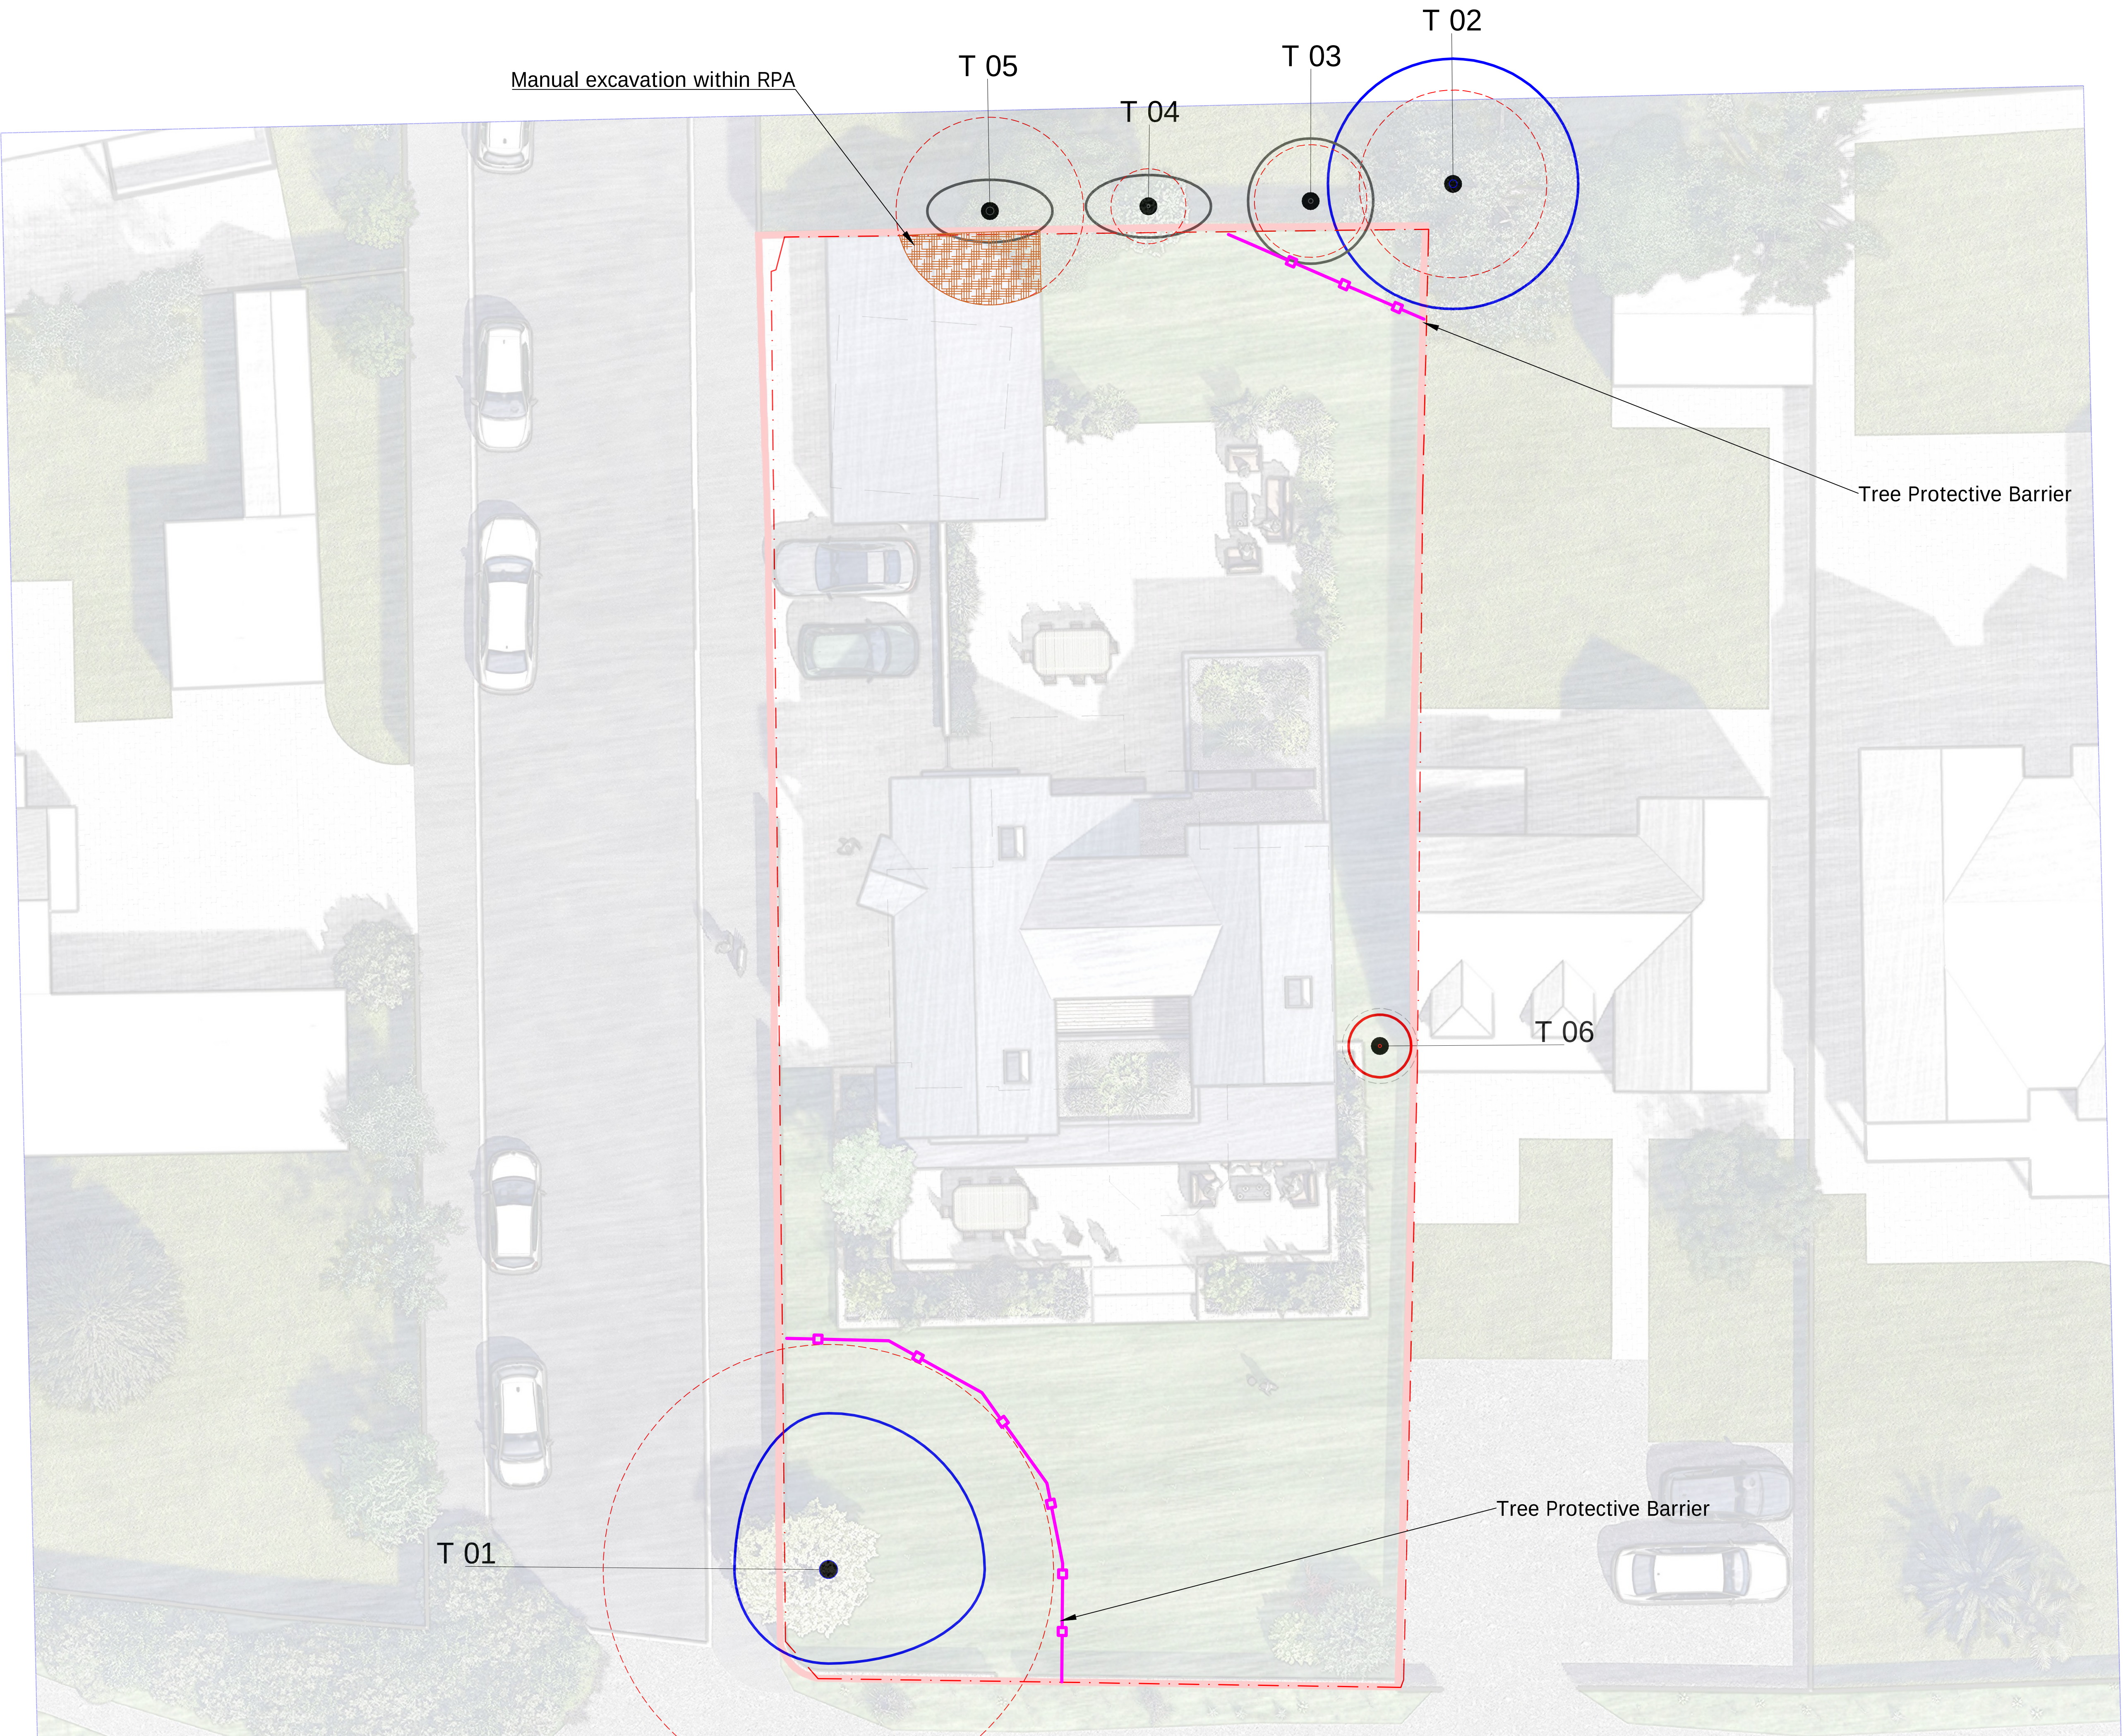

A	Pre-
REV	DES
	C