

# Flood Risk Assessment for Planning

**February 2026**

**Prepared for:**

Laura Loxton

**Location:**

Land adjacent to 173  
Havant Road

**Our reference:**

97033-Loxton-HavantRd

PO11 0LF



## Document Issue Record

| Project Details       |   |
|-----------------------|---|
| <b>Project:</b>       | Flood Risk Assessment for Planning   |
| <b>Prepared for:</b>  | Laura Loxton   |
| <b>Application:</b>   | Demolition of the existing stables and barn and the construction of a new block of stables and the construction of a 20m x 40m menage |
| <b>Location:</b>      | Land adjacent to 173 Havant Road, PO11 0LF                                                                                            |
| <b>Our reference:</b> | 97033-Loxton-HavantRd   |
| <b>Issue no.:</b>     | v1.0   |
| <b>Issue date:</b>    | 26 <sup>th</sup> February 2026   |

| Project Consultants     |                             |
|-------------------------|-----------------------------|
| <b>Lead Consultant:</b> | Miss Freya Pott, MSc        |
| <b>Document Check:</b>  | Mr Edward Bouët, BSc (Hons) |
| <b>Authorisation:</b>   | Mr Edward Bouët, BSc (Hons) |

This report (including any enclosures and attachments) has been prepared for the exclusive use and benefit of the commissioning party and solely for the purpose for which it is provided. Unless we provide express prior written consent, no part of this report should be reproduced, distributed or communicated to any third party. We do not accept any liability if this report is used for an alternative purpose from which it is intended, nor to any third party in respect of this report. Any data and information provided by third parties and referred to herein has not been checked or verified by us unless otherwise expressly stated within this report. This report was checked and approved on the date it was issued and is therefore valid on this date. Understanding, circumstances, regulations and professional standards do change, which could subsequently affect the validity of this report. This report is not to be used for detailed design of drainage systems. It is recommended that every drainage scheme uses hydraulic modelling software to finalise volume requirements and design details before drawings are produced.

### Commercial in Confidence

## Contents

|                                                               |           |
|---------------------------------------------------------------|-----------|
| <b>1. Key Facts.....</b>                                      | <b>4</b>  |
| Flood Risk Posed: .....                                       | 4         |
| Flood Risk Mitigation:.....                                   | 4         |
| <b>2. Introduction.....</b>                                   | <b>5</b>  |
| <b>3. Existing Site .....</b>                                 | <b>6</b>  |
| Site Topography:.....                                         | 8         |
| Existing Ground Conditions: .....                             | 8         |
| Nearby Watercourses / Drainage Features: .....                | 8         |
| <b>4. Development Proposal .....</b>                          | <b>9</b>  |
| <b>5. Flood Risk Assessment .....</b>                         | <b>11</b> |
| Flood Zones:.....                                             | 11        |
| EA Flood Zones plus Climate Change: .....                     | 12        |
| Tidal (Langstone Harbour/English Channel): .....              | 12        |
| Detailed Flood Modelling:.....                                | 12        |
| Flood Storage Areas:.....                                     | 15        |
| Flood Defences:.....                                          | 15        |
| Residual Risk (breach or overtopping of flood defences):..... | 16        |
| Pluvial (Surface Water):.....                                 | 16        |
| Groundwater:.....                                             | 18        |
| Sewer:.....                                                   | 19        |
| Other Sources: .....                                          | 19        |
| Historical Flood Events: .....                                | 20        |
| <b>6. Flood Risk Management.....</b>                          | <b>21</b> |
| Vulnerability to Flooding: .....                              | 21        |
| Physical Design Measures: .....                               | 21        |
| Safe Escape:.....                                             | 22        |
| Flood Warning:.....                                           | 22        |
| Flood Plan: .....                                             | 23        |
| Off-Site Impacts: .....                                       | 24        |
| Fluvial Floodplain Storage: .....                             | 24        |
| Surface Water Drainage:.....                                  | 24        |
| <b>7. Sequential and Exception Test .....</b>                 | <b>25</b> |
| <b>8. Discussion and Conclusion .....</b>                     | <b>26</b> |
| In Summary:.....                                              | 27        |

## 1. Key Facts

### Flood Risk Posed:

- Site is located within Flood Zone 3 according to the Environment Agency Flood Map for Planning (Rivers and Sea) and within the EA Flood Zones plus climate change (2070 to 2125) extent.
- The risk would appear to be predominantly tidal and originate from Pound Croft located approximately 15m north and Langstone Harbour is located approximately 94m west.
- Modelled flood levels and extents have been requested from the EA for use within this report. The EA has provided modelled flood data from the East Solent models completed in 2018 by JBA.
- The site is shown to be within both the defended and undefended modelled 1:200 year, 1:200 year 2115 and 1:1000 year flood extents.
- Comparison of the undefended 1:200 year 2125 Higher Central flood level (4.43mAOD) with topographic site levels shows the site to be between 1.59m and 2.45m below the flood level.
- Comparison of the undefended 1:200 Upper End flood level (4.81mAOD) with site levels shows the site is between 1.97m and 2.83m below the flood level.
- No Flood Storage Areas located in close proximity to the site.
- The Pound Croft is flanked by Natural High Ground and the Langstone Harbour is defended by an embankment which is maintained and operated by the Environment Agency.
- The site is located within the Selsey Bill to Hurst Spot Shoreline Management plan where the management approach for the West Lane (Stoke) to Langstone Bridge 5AHI08 unit is Hold the Line until at least 2105.
- The EA Risk of Flooding from Surface Water Map suggests that the site is located within an area at "Very Low" to "Medium" chance of flooding from surface water for the present day and "Very Low" to "High" chance between 2040 and 2060.
- The site lies within an area at  $\geq 50\%$  <75% susceptibility to groundwater flooding according to the EA and within a area where there is potential for groundwater flooding to occur at the surface according to BGS.
- No information has been presented to suggest that the site is susceptible to sewer flooding.
- The site is located outside the maximum inundation extent on the EA Reservoir Inundation Map. The EA also advise on their website that reservoir flooding is extremely unlikely.
- The EA hold no records of historic flooding having affected the site however flooding has occurred adjacent to the site from Pound Croft in October 2000 however the cause is unknown.

### Flood Risk Mitigation:

- The proposed application is for the demolition of the existing stables and barn and the construction of a new block of stables and the construction of a 20m x 40m menage.
- Post development, the site will remain "less vulnerable" (agriculture).
- There will be no loss of fluvial floodplain storage.
- Flood proofing of the development will be incorporated as appropriate.
- SuDS features will be incorporated into the development where practically possible or will utilise the existing arrangement on site. As such, any change in surface water runoff from the site will likely be negligible.
- The applicant will register with the free Environment Agency Floodline Alert Direct service.

**Assuming accordance with these flood risk management measures, Unda Consulting Limited consider the proposed application to be suitable in flood risk terms.**

## 2. Introduction

- 2.1. Unda Consulting Limited have been appointed by Laura Loxton (hereinafter referred to as “the applicant”) to undertake a Flood Risk Assessment for the proposed development at Land adjacent to 173 Havant Road, PO11 0LF (hereinafter referred to as “the site”). The FRA has been undertaken in accordance with the National Planning Policy Framework (NPPF) and the associated technical guidance.
- 2.2. This report presents our findings based on the readily available information and data relating to the site and surrounding drainage area.
- 2.3. The site appears to be located within Flood Zone 3 as defined by the Environment Agency (EA) on their Flood Map for Planning. Under the National Planning Policy Framework (NPPF), a FRA is required for all development or changes of use proposed:
- In Flood Zones 2 or 3 (see flood map for planning);
  - Within Flood Zone 3b;
  - Within Flood Zone 1 with a site area of 1 hectare or more;
  - Within ‘Flood Zones plus Climate Change’, showing it is at increased risk of flooding from rivers or sea in future - see flood map for planning;
  - With Flood Zone 1 and the flood map for planning shows it is at risk of flooding from surface water;
  - In areas with critical drainage problems;
  - Within Flood Zone 1 where the LPA's strategic flood risk assessment (SFRA) shows it will be at increased risk of flooding during its lifetime;
  - That increases the vulnerability classification and may be subject to sources of flooding other than rivers or sea.
- 2.4. The assessment should demonstrate to the Local Planning Authority (LPA) and EA how flood risk will be managed now and over the development's lifetime, taking climate change into account, and with regard to the vulnerability of its potential users.
- Whether the proposed development is likely to be affected by current or future flooding from any source;
  - Whether it will increase flood risk elsewhere;
  - Whether the measures proposed to deal with these effects and risks are appropriate.

### 3. Existing Site

- 3.1. The existing site is land currently used for grazing of horses with timber stables and other associated store buildings/caravans.
- 3.2. The surrounding area is characterised by residential properties.
- 3.3. Existing plans are provided in the report Appendix.



Figure 1: Aerial imagery of site and surrounding area (Source: Google Earth)

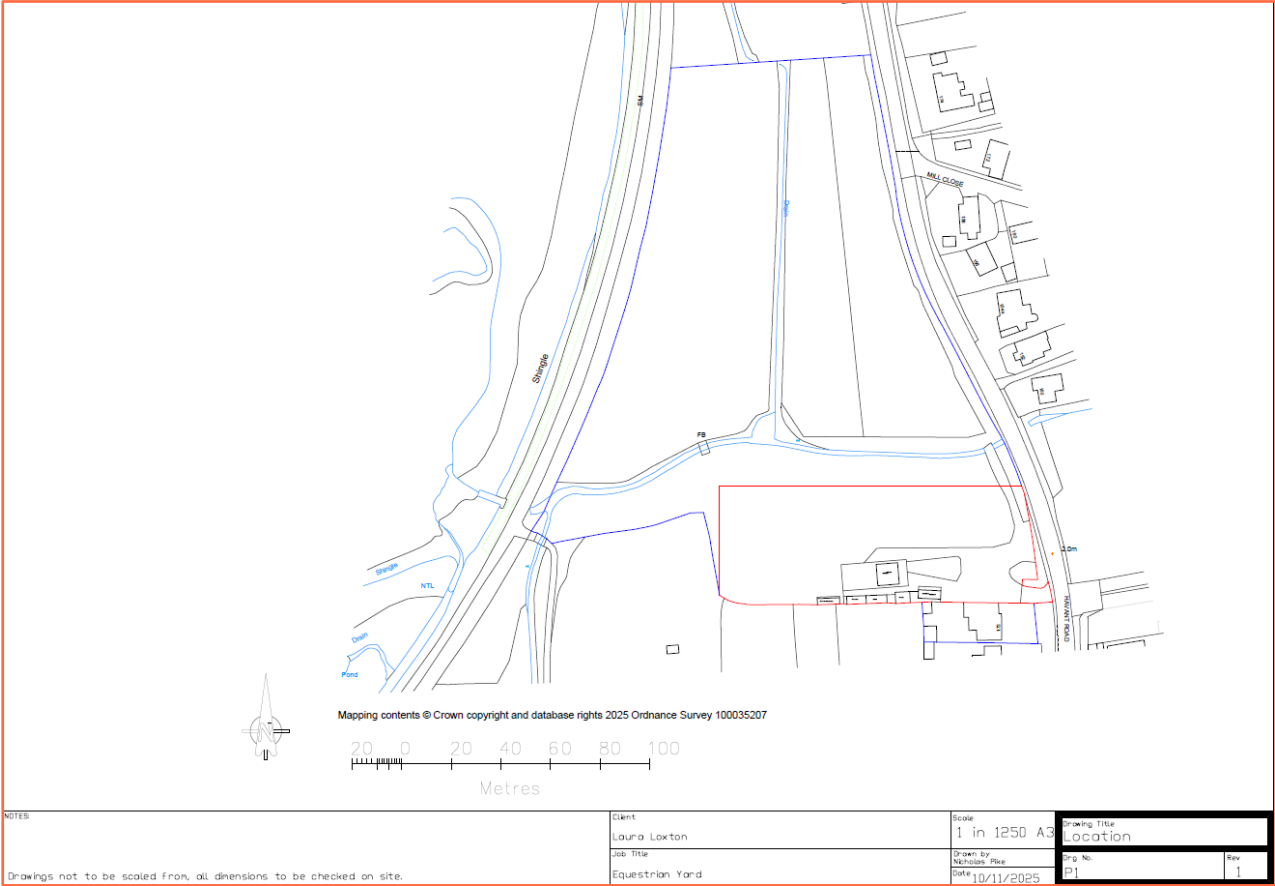


Figure 2: Site location plan (Source: Applicant)

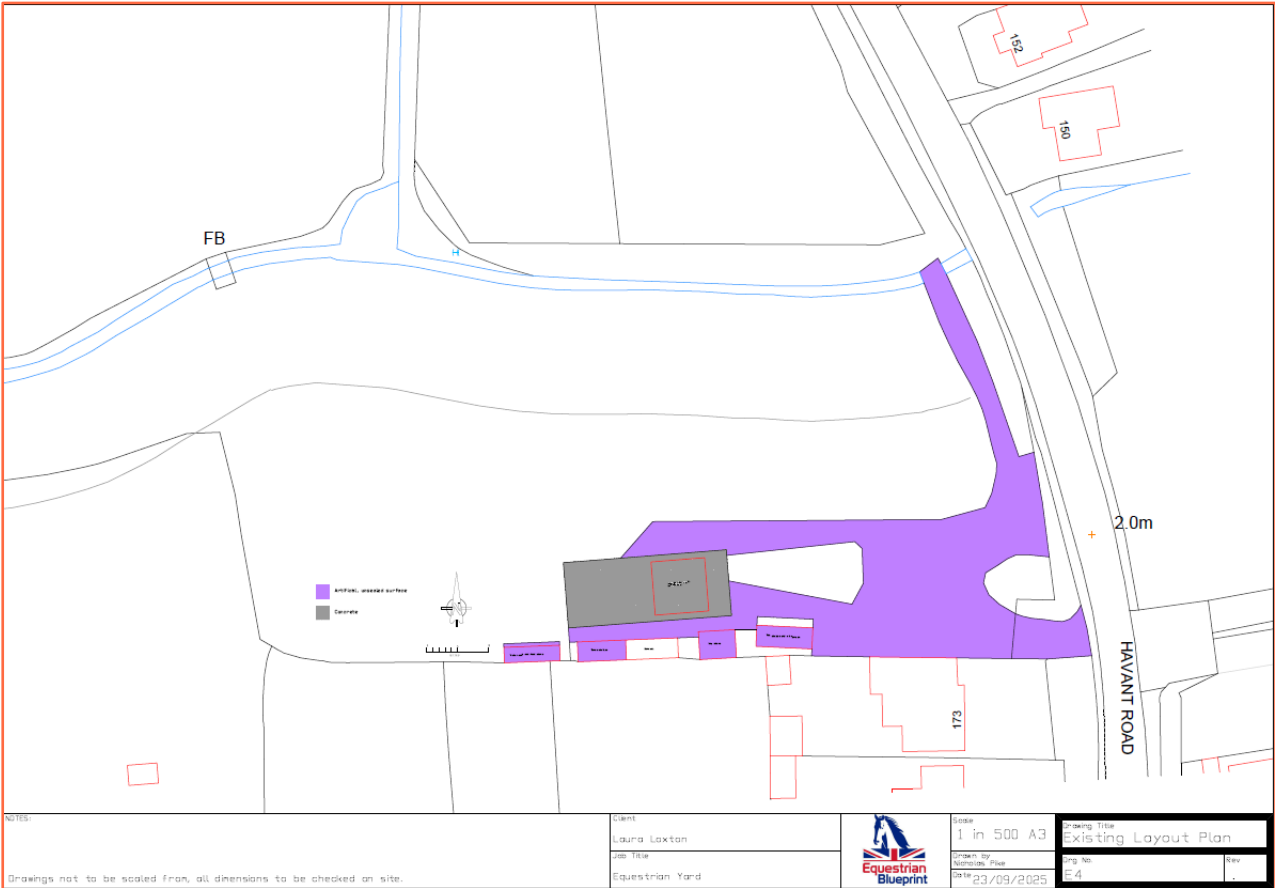


Figure 3: Existing layout plan (Source: Equestrian Blueprint)

### Site Topography:

- 3.4. A topographic survey of the site undertaken in 2025 by Digital Terrain Surveys Moon Geospatial on behalf of the Applicant shows ground topography on site ranges between 1.98mAOD to 2.84mAOD.

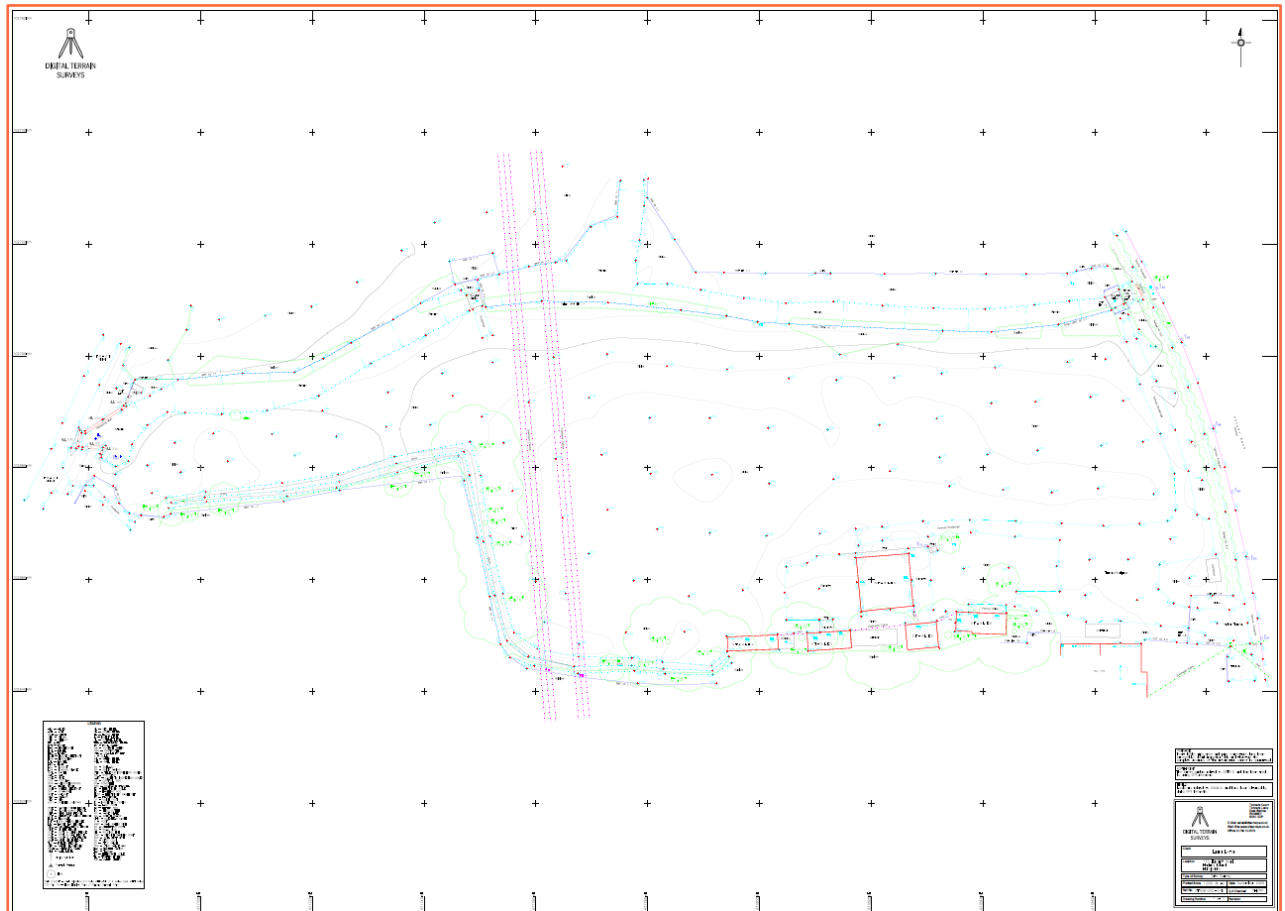


**Figure 4: Topographic survey of the site in mAOD (Source: Digital Terrain Surveys)**

### Existing Ground Conditions:

- 3.5. The 1:50,000 BGS map shows that the bedrock underlying the site is Lewes Nodular Chalk Formation, Seaford Chalk Formation, Newhaven Chalk Formation, Culver Chalk Formation and Portsdown Chalk Formation.
- 3.6. The BGS mapping shows superficial deposits of River Terrace Deposits (Undifferentiated) – Sand, silt and clay underlying the site.
- 3.7. The soil type taken from the UKSO Soil Map Viewer, shows the site to be located upon relatively deep soils of River Loam soil parent material with a soil texture of Sand to Sandy Loam.

### Nearby Watercourses / Drainage Features:

- 3.8. The nearest watercourse to the site is Pound Croft located approximately 15m north and Langstone Harbour is located approximately 94m west.

## 4. Development Proposal

- 4.1. The proposed application is for the demolition of the existing stables and barn and the construction of a new block of stables and the construction of a 20m x 40m menage.
- 4.2. There will be no increase in vulnerability classification.
- 4.3. Proposed plans are provided in the report Appendix.

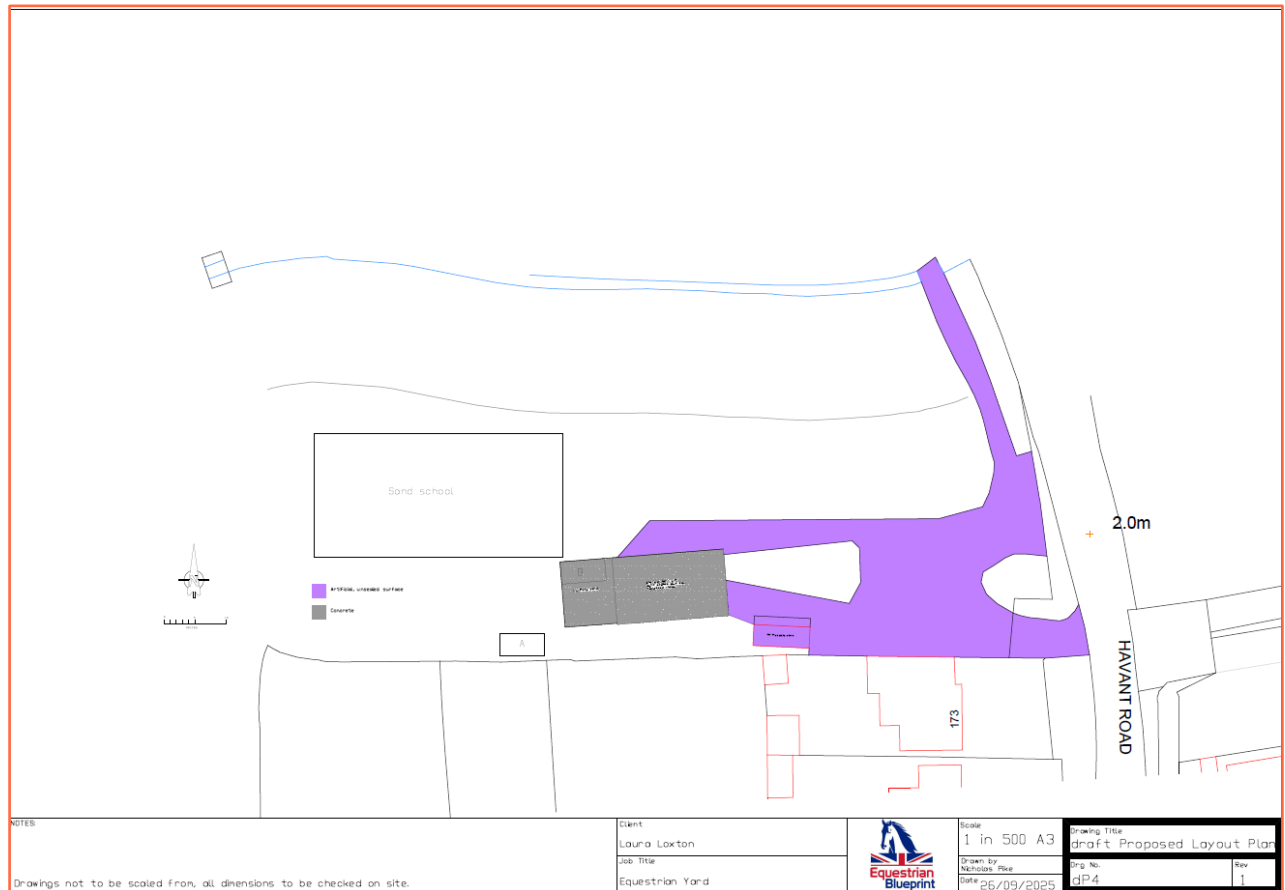


**Figure 5: Proposed layout plan (Source: Equestrian Blueprint)**

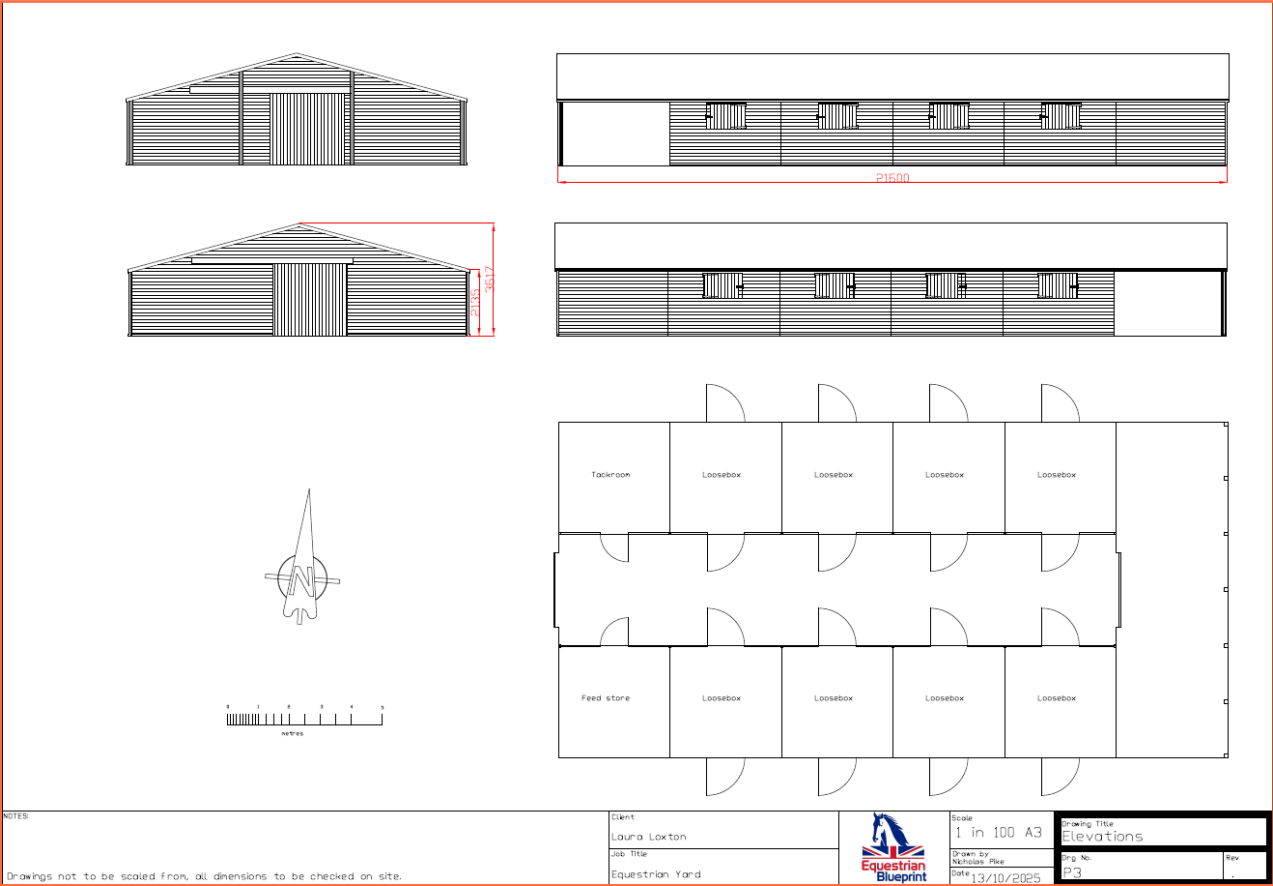


Figure 6: Floor plan and elevations (Source: Equestrian Blueprint)

## 5. Flood Risk Assessment

### Flood Zones:

- 5.1. Within planning, Flood Zones refer to the probability of river and sea flooding, ignoring the presence of defences. They are shown on the Environment Agency's Flood Map for Planning (Rivers and Sea), available on the Environment Agency's website.

| Flood Zone                                         | Definition   |
|----------------------------------------------------|---|
| <b>Zone 1</b><br><b>Low Probability</b>            | Land having a less than 0.1% annual probability of river or sea flooding. (Shown as 'clear' on the Flood Map for Planning – all land outside Zones 2, 3a and 3b)   |
| <b>Zone 2</b><br><b>Medium Probability</b>         | Land having between a 1% and 0.1% annual probability of river flooding; or land having between a 0.5% and 0.1% annual probability of sea flooding. (Land shown in light blue on the Flood Map)   |
| <b>Zone 3a</b><br><b>High Probability</b>          | Land having a 1% or greater annual probability of river flooding; or Land having a 0.5% or greater annual probability of sea flooding. (Land shown in dark blue on the Flood Map)   |
| <b>Zone 3b</b><br><b>The Functional Floodplain</b> | <p>This zone comprises land where water from rivers or the sea has to flow or be stored in times of flood. The identification of functional floodplain should take account of local circumstances and not be defined solely on rigid probability parameters. Functional floodplain will normally comprise:</p> <ul style="list-style-type: none"> <li>land having a 3.3% or greater annual probability of flooding, with any existing flood risk management infrastructure operating effectively; or</li> <li>land that is designed to flood (such as a flood attenuation scheme), even if it would only flood in more extreme events (such as 0.1% annual probability of flooding).</li> </ul> <p>Local planning authorities should identify in their Strategic Flood Risk Assessments areas of functional floodplain and its boundaries accordingly, in agreement with the Environment Agency. (Not separately distinguished from Zone 3a on the Flood Map)</p> |

**Table 1: Environment Agency Flood Map for Planning (Rivers and Sea) (Source: EA)**

- 5.2. The Flood Zones are created using local flood model outputs, recorded flood outlines and national flood model information. These are combined to generate extents of land at flood risk, with the aim of using the best available flood risk information in any one location. The Flood Zones shown on the Environment Agency's Flood Map for Planning (Rivers and Sea) do not take account of the possible impacts of climate change and consequent changes in the future probability of flooding.

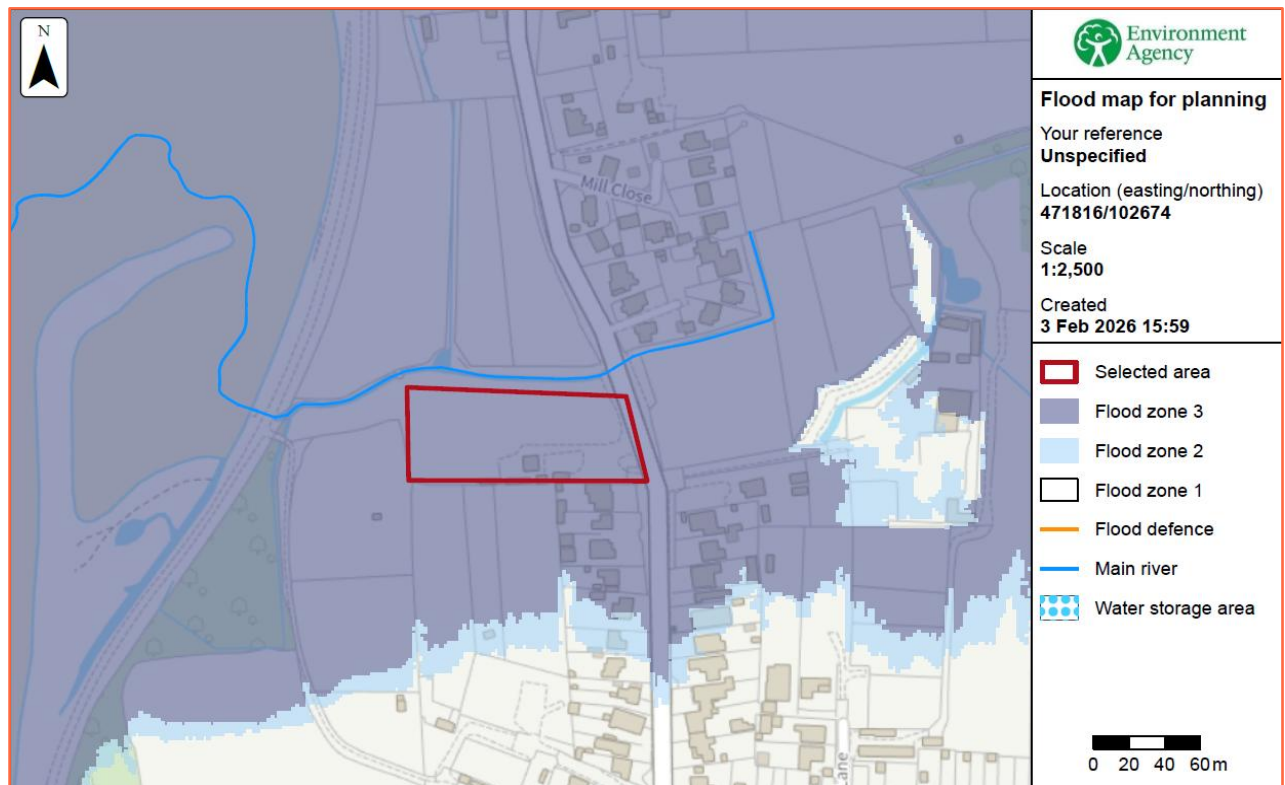


**Figure 7: Environment Agency Flood Map for Planning (Rivers and Sea) (Source: EA)**

- 5.3. The site is located within Flood Zone 3 (High Probability), defined as land having a 1:100 or greater annual probability of river flooding; or Land having a 1:200 or greater annual probability of sea flooding.
- 5.4. The risk would appear to be predominantly tidal and originate from Pound Croft located approximately 15m north and Langstone Harbour is located approximately 94m west.

### **EA Flood Zones plus Climate Change:**

- 5.5. The Flood Zones plus climate change dataset shows how the combined extent of Flood Zones 2 and 3 could increase with climate change over the next century, ignoring the benefits of any existing flood defences. The EA have assumed no changes to flood defences or land-use that could occur in future. The effects of climate change on flood risk which may be seen in the future could be different to those currently considered.
- 5.6. The climate change allowances are based on the latest UK Climate Projections (UKCP18) from the Met Office, using the Representative Concentration Pathway (RCP) 8.5.
- 5.7. The datasets shown on Flood Map for Planning are aimed at supporting planners and developers to make long-term decisions about the location and design of development and the use of land. Such decisions need to account for the full anticipated lifetime of the development being planned.
- 5.8. The EA have therefore chosen:
- The 'Central' allowance for the 2080s epoch (2070-2125) for risk of flooding from rivers
  - The 'Upper End' allowance for risk of flooding from the sea, accounting for cumulative sea level rise to 2125
- 5.9. The Flood Zones plus climate change dataset is created using local flood model outputs, recorded flood outlines and national flood model information, and by adding climate change scenarios from local and national modelling, using the maximum extents from:
- Rivers and sea with defences 3.3%, 1%/0.5% and 0.1% AEPs
  - Rivers and sea without defences 1%/0.5% and 0.1% AEPs
- 5.10. The extents are merged to create a single outline.
- 5.11. The site is shown to be within the EA Flood Zones plus climate change (2070 to 2125) extent.

### **Tidal (Langstone Harbour/English Channel):**

- 5.12. Langstone Harbour is a 2,085.4-hectare biological Site of Special Scientific Interest in Hampshire. It is an inlet of the English Channel in Hampshire, sandwiched between Portsea Island to the south and west, Hayling Island to the south and east, and Langstone to the north. It is part of the Ramsar site of Langstone and Chichester Harbour Special Protection Area and Nature Conservation Review site. Parts are Special Areas of Conservation, or Local Nature Reserves, and some areas by the Hampshire and Isle of Wight Wildlife Trust.

### **Detailed Flood Modelling:**

- 5.13. Modelled flood levels and extents have been requested from the EA for use within this report.
- 5.14. The EA has provided modelled flood data from the East Solent models completed in 2018 by JBA.
- 5.15. Site specific flood levels have been extracted for a range of return periods:

|                                                | 1:200 yr | 1:1000 yr |
|------------------------------------------------|----------|-----------|
| <b>Maximum undefended modelled flood level</b> | 3.33mAOD | 3.51mAOD  |
| <b>Maximum defended modelled flood level</b>   | 2.99mAOD | 3.49mAOD  |

**Table 2: Modelled flood levels (Source: EA)**

- 5.16. Both defended and undefended scenarios have been provided. For the present day, the undefended flood data represents the worst-case scenario for the site, and as such will be used for this assessment.
- 5.17. The site is shown to be within both the defended and undefended modelled 1:200 year, 1:200 year 2115 and 1:1000 year flood extents.
- 5.18. Ground topography on site ranges between 1.98mAOD to 2.84mAOD.
- 5.19. Comparison of the undefended 1:200 year present day flood level (3.33mAOD) with site topographic levels shows the site is up to 1.35m below the flood level.
- 5.20. The site is located within Flood Zone 3, and is classified as “less vulnerable”. The Flood Risk Assessments: climate change allowances guidance – updated May 2022, states for flood risk assessments both the Higher Central and Upper End allowances should be assessed.
- 5.21. The ‘Flood Risk Assessments: climate change allowances’ guidance for the South East area of England provides the following sea level allowances:

| Area of England |                | 2000 to 2035 (mm) | 2036 to 2065 (mm) | 2066 to 2095 (mm) | 2096 to 2125 (mm) | Cumulative rise 2000 to 2125 / metres (m) |
|-----------------|----------------|-------------------|-------------------|-------------------|-------------------|-------------------------------------------|
| South East      | Higher Central | 5.7               | 8.7               | 11.6              | 13.1              | 1.2                                       |
| South East      | Upper End      | 6.9               | 11.3              | 15.8              | 18.2              | 1.6                                       |

**Table 3: Sea Level Allowances for the South East River Basin District for each epoch in mm per year (Source: 'Flood risk assessments: climate change allowances')**

| Area of England |                | 2018 to 2035 (mm) | 2036 to 2065 (mm) | 2066 to 2095 (mm) | 2096 to 2125 (mm) | Cumulative rise 2018 to 2125 / metres (m) |
|-----------------|----------------|-------------------|-------------------|-------------------|-------------------|-------------------------------------------|
| Site            | Higher Central | 103               | 261               | 348               | 393               | 1.10                                      |
| Site            | Upper End      | 124               | 339               | 474               | 546               | 1.48                                      |

**Table 4: Sea Level Allowances for the site for each epoch in mm per year (Source: 'Flood risk assessments: climate change allowances')**

- 5.22. The design flood levels for planning are the 1:200 year with Higher Central, and Upper End climate change. The undefended 1:200 year and 1:1000 year flood levels at the present day are 3.33mAOD and 3.51mAOD respectively.
- 5.23. Based on the current climate change allowance guidance, the cumulative rise for the Higher Central and Upper End allowances (from 2018 which is the model baseline year) is 1.10m and 1.48m respectively.

|                    | Undefended          |                |
|--------------------|---------------------|----------------|
|                    | 2125 Higher Central | 2125 Upper End |
| <b>1:200 year</b>  | 4.43mAOD            | 4.81mAOD       |
| <b>1:1000 year</b> | 4.61mAOD            | 4.99mAOD       |

**Table 5: Modelled undefended climate change flood levels**

- 5.24. Comparison of the undefended 1:200 year Higher Central flood level (4.43mAOD) with topographic site levels shows the site to be between 1.59m and 2.45m below the flood level.
- 5.25. Comparison of the undefended 1:200 Upper End flood level (4.81mAOD) with site levels shows the site is between 1.97m and 2.83m below the flood level.

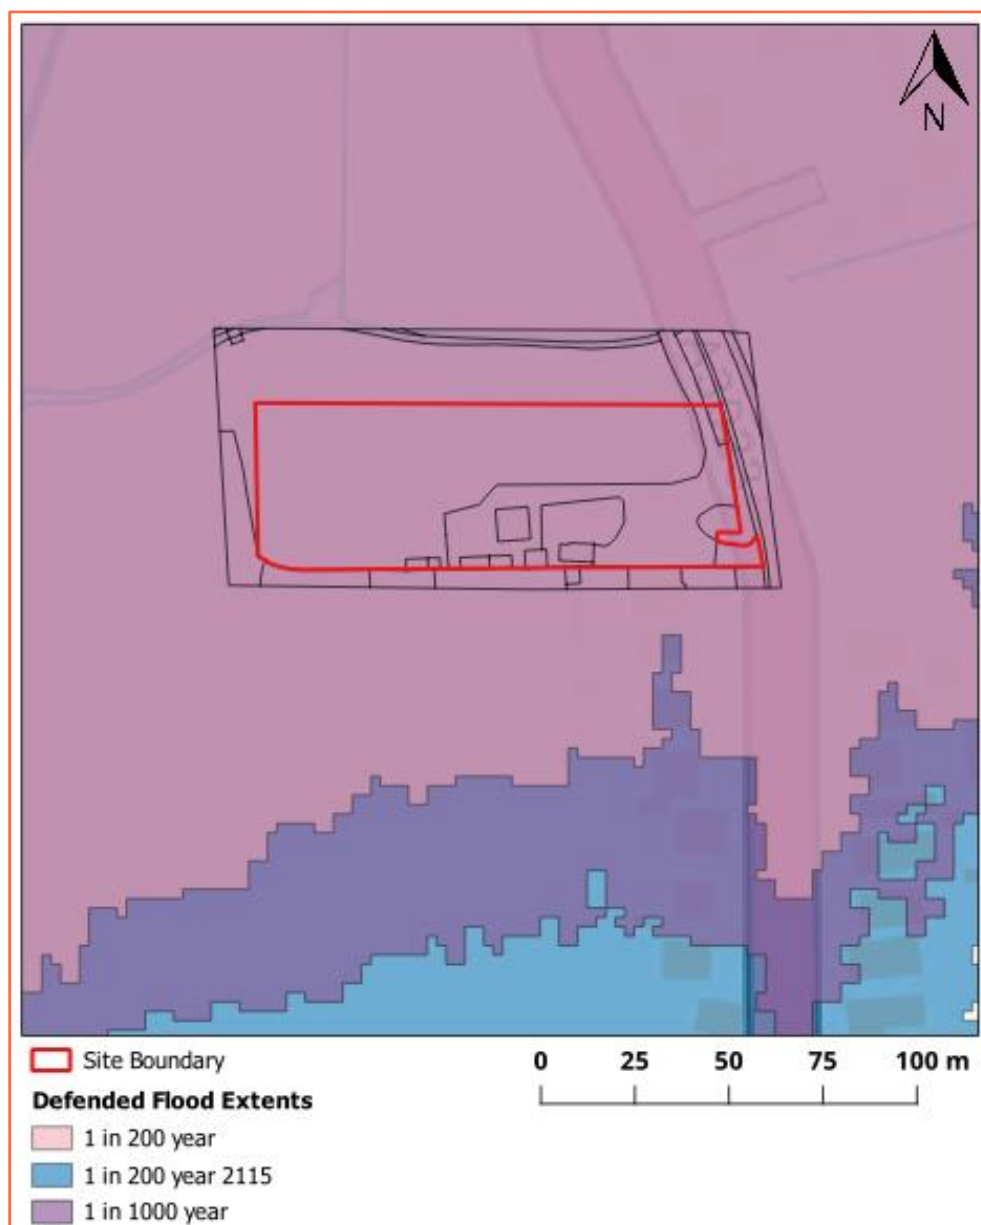


**Figure 8: Modelled defended flood extents (Source: EA, OS)**



**Figure 9: Modelled undefended flood extents (Source: EA, OS)**

### **Flood Storage Areas:**

- 5.26. Flood Storage Areas are areas that act as a balancing reservoir, storage basin or balancing pond. Their purpose is to attenuate an incoming flood peak to a flow level that can be accepted by the downstream channel. It may also delay the timing of a flood peak so that its volume is discharged over a longer time interval. Flood storage areas do not completely remove the chance of flooding and can be overtopped or fail in extreme weather conditions.
- 5.27. According to EA data, there are no Flood Storage Areas located in close proximity to the site.

### **Flood Defences:**

- 5.28. Flood defences are typically raised structures that alter natural flow patterns and prevent floodwater from entering property in times of flooding. They are generally categorised as either 'formal' or 'informal' defences. A 'formal' flood defence is a structure that was built specifically for the purpose of flood defence, and is maintained by its respective owner, which could be the EA, Local Authority, or an individual. An 'informal' flood defence is a structure that has not been specifically built to retain floodwater, and is not maintained for this specific purpose, but may afford some protection against flooding.

- 5.29. Asset inspections are undertaken on average every six months, although some critical assets are assessed on a more regular basis. It is possible that adjacent assets are inspected on different dates, which may result in two assets of a similar state of repair having different condition ratings. It is unclear when both assets were last inspected.
- 5.30. Condition ratings of assets may also be affected by the time of year the surveys are conducted, as vegetation may obscure the asset in the summer months, or accessibility may be an issue during winter months. These factors would not usually affect the recorded condition rating of an asset unless the asset is on a borderline between two ratings.
- 5.31. According to the EA, the Pound Croft is flanked by Natural High Ground and the Langstone Harbour is defended by an embankment which is maintained and operated by the Environment Agency.
- 5.32. The site is located within the Selsey Bill to Hurst Spot Shoreline Management plan where the management approach for the West Lane (Stoke) to Langstone Bridge 5AHI08 unit is Hold the Line until at least 2105.

### **Residual Risk (breach or overtopping of flood defences):**

- 5.33. Breaching of flood defences can cause rapid inundation of areas behind flood defences as flow in the river channel discharges through the breach. A breach can occur with little or no warning, although they are much more likely to occur with extreme river levels or tides when the stresses on flood defences are highest. Flood water flowing through a breach will normally discharge at a high velocity, rapidly filling up the areas behind the defences, resulting in significant damage to buildings and a high risk of loss of life. Breaches are most likely to occur in soft defences such as earth embankments although poorly maintained hard defences can also be a potential source of breach.
- 5.34. Overtopping of flood defences occurs when water levels exceed the protection level of raised flood defences. The worst case occurs when the fluvial or tidal levels exceed the defence level as this can lead to prolonged flooding. Less severe overtopping can occur when flood levels are below defence levels, but wave action causes cyclic overtopping, with intermittent discharge over the crest level of the defence. Flood defences are commonly designed with a freeboard to provide protection against overtopping from waves. The risk from overtopping due to exceedance of the flood defence level is much more significant than the risk posed by wave overtopping. Exceedance of the flood defence level can lead to prolonged and rapid flooding with properties immediately behind the defences at highest risk.
- 5.35. Flood defences act to defend the site from direct inundation, but there is residual risk from breach (failure) and overtopping (exceedance) of flood defences.

### **Pluvial (Surface Water):**

- 5.36. Pluvial (surface water) flooding occurs when rainwater does not drain away through the normal drainage systems or soak into the ground, but lies on or flows over the ground instead.
- 5.37. The mapping below shows the Risk of Flooding from Surface Water (RoFSW). Please note that the EA do not consider this information suitable to be used to identify the risk to individual properties or sites. It is useful to raise awareness in areas which may be at risk and may require additional investigation. This information tells you the flood risk of the land around a building, not the building itself.
- 5.38. The RoFSW products are an assessment of where surface water flooding may occur.
- 5.39. The mapping shows the following likelihood categories, for the present day risk of flooding from surface water, and the climate change scenarios have been produced to indicate the predicted impacts of climate change on future flood risk.
- High - greater than or equal to 1 in 30 (3.3%) chance of flooding in any year.

- Medium – Less than 1 in 30 (3.3%) but greater than or equal to 1 in 100 (1%) chance of flooding in any given year.
- Low – Less than 1 in 100 (1%) but greater than or equal to 1 in 1000 (0.1%) chance of flooding in any given year.

- 5.40. The climate change allowances are based on the latest UK Climate Projections (UKCP18) from the Met Office, using the Representative Concentration Pathway (RCP) 8.5. A near-term epoch (2040 – 2060 “2050s” epoch) and central allowances are being used initially, to support short and medium-term decisions informed by the highest flood likelihood projections.
- 5.41. The EA Risk of Flooding from Surface Water Map suggests that the site is located within an area at “Very Low” to “Medium” chance of flooding from surface water.
- 5.42. The EA Risk of Flooding from Surface Water mapping shows the site to be at “Very Low” to “High” chance of flooding between 2040 and 2060.

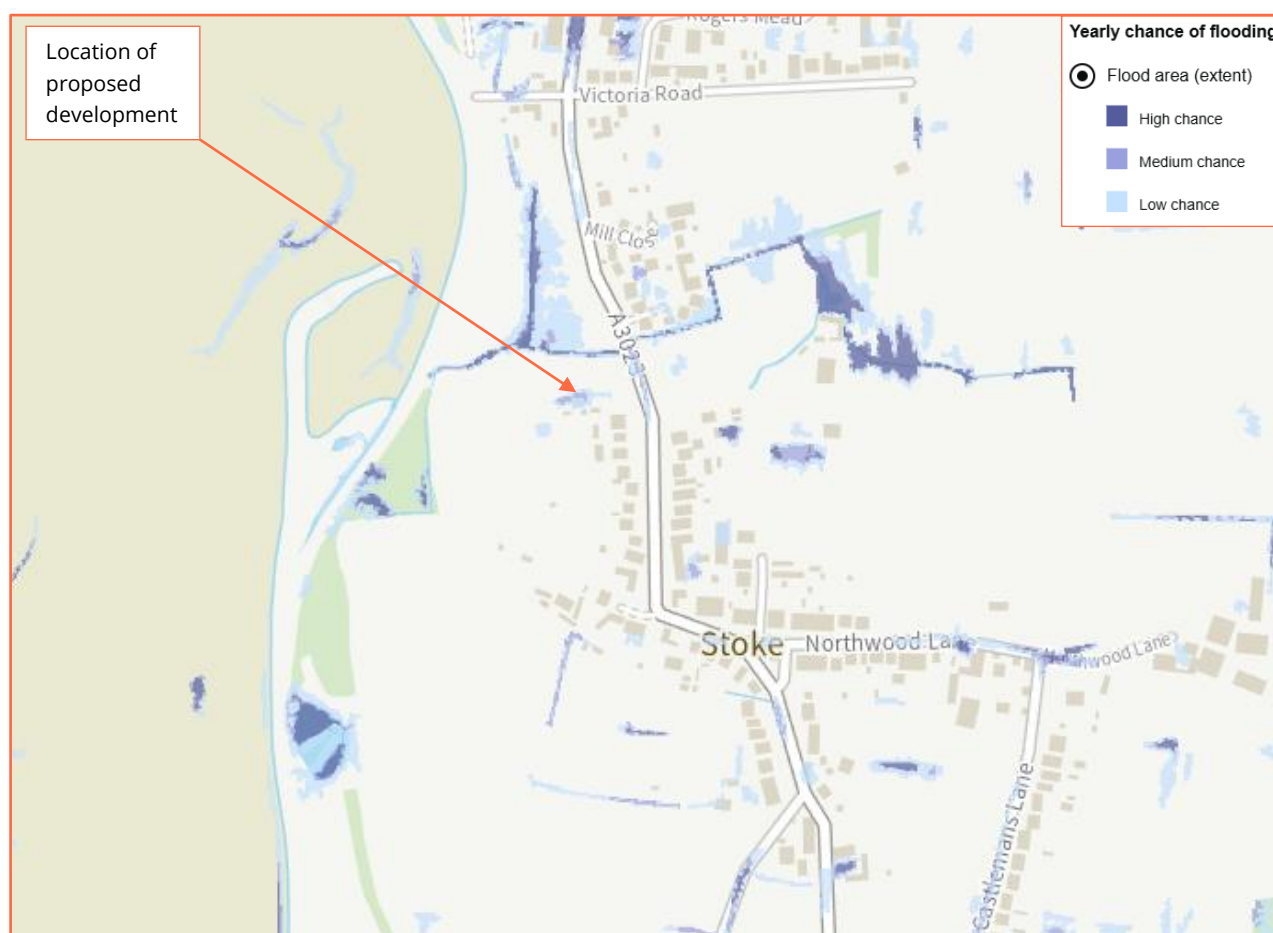


**Figure 10: Extract from EA Risk of Flooding from Surface Water mapping – present day (Source: EA)**

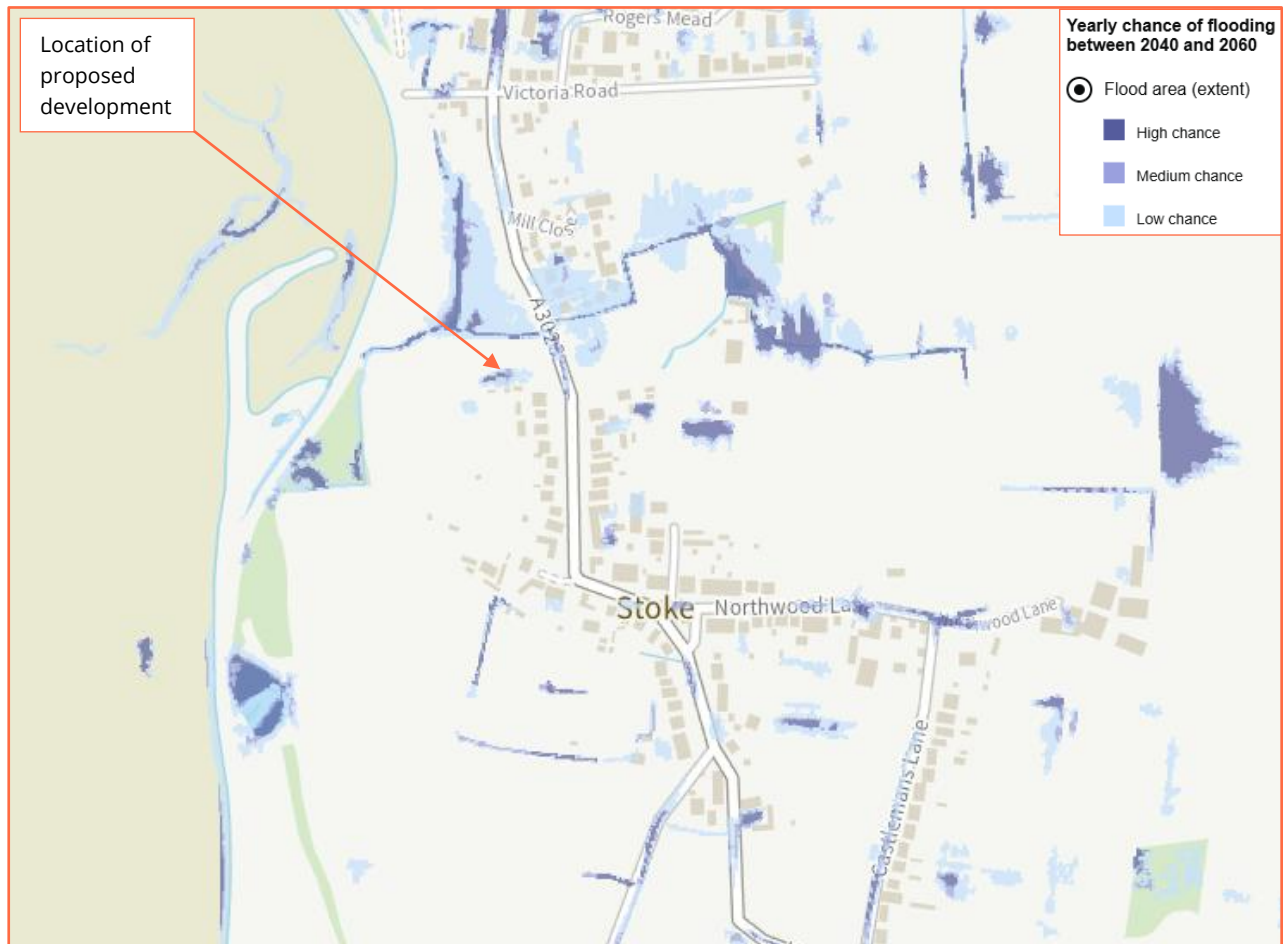


**Figure 11: Extract from Environment Agency RoFSW map – between 2040 and 2060 (Source: EA)**

### Groundwater:

- 5.43. Groundwater flooding occurs as a result of water rising up from the underlying rocks or from water flowing from abnormal springs. This tends to occur after much longer periods of sustained high rainfall. Higher rainfall means more water will infiltrate into the ground and cause the water table to rise above normal levels. Groundwater tends to flow from areas where the ground level is high, to areas where the ground level is low. In low-lying areas the water table is usually at shallower depths anyway, but during very wet periods, with all the additional groundwater flowing towards these areas, the water table can rise up to the surface causing groundwater flooding.
- 5.44. Groundwater flooding is most likely to occur in low-lying areas underlain by permeable rocks (aquifers). These may be extensive, regional aquifers, such as chalk or sandstone, or may be localised sands or river gravels in valley bottoms underlain by less permeable rocks. Groundwater flooding takes longer to dissipate because groundwater moves much more slowly than surface water and will take time to flow away underground.
- 5.45. The 2024 Partnership for South Hampshire Strategic Flood Risk Assessment (SFRA) shows the site lies within an area at  $\geq 50\%$  <75% susceptibility to groundwater flooding according to the EA and within a area where there is potential for groundwater flooding to occur at the surface according to BGS.
- 5.46. The EA states that this location is outside of a groundwater flood alert area.
- 5.47. No information has been provided to suggest that the site has flooded historically due to groundwater.

**Sewer:**

- 5.48. Sewer flooding occurs when the sewer network cannot cope with the volume of water that is entering it. It is often experienced during times of heavy rainfall when large amounts of surface water overwhelm the sewer network causing flooding. Temporary problems such as blockages, siltation, collapses and equipment or operational failures can also result in sewer flooding.
- 5.49. All Water Companies have a statutory obligation to maintain a register of properties/areas which have reported records of flooding from the public sewerage system, and this is shown on the DG5 Flood Register. This includes records of flooding from foul sewers, combined sewers and surface water sewers which are deemed to be public and therefore maintained by the Water Company. The DG5 register records of flood incidents resulting in both internal property flooding and external flooding incidents. Once a property is identified on the DG5 register, water companies can typically put funding in place to address the issues and hence enable the property to be removed from the register. It should be noted that flooding from land drainage, highway drainage, rivers/watercourses and private sewers is not recorded within the register.
- 5.50. No information has been presented to suggest that the site is susceptible to sewer flooding.

**Other Sources:**

- 5.51. Reservoirs with an impounded volume in excess of 25,000 cubic metres (measured above natural ground level) are governed by the Reservoirs Act and are listed on a register held by the Environment Agency. The site is located outside the maximum inundation extent on the EA Reservoir Inundation Map. The EA also advise on their website that reservoir flooding is extremely unlikely. There has been no loss of life in the UK from reservoir flooding since 1925. All major reservoirs have to be inspected by specialist dam and reservoir Engineers. In accordance with the Reservoirs Act 1975 in England, these inspections are monitored and enforced by the EA themselves. The risk to the site from reservoir flooding is therefore minimal and is far lower than that relating to the potential for fluvial / tidal flooding to occur. The Environment Agency Reservoir Flood Map illustrated below, illustrates the largest area that might be flooded if the storage area were to fail and release the water it is designed to hold during a flood event.
- 5.52. Records of flooding from reservoirs and canals are erratic as there is no requirement for the Environment Agency to provide information on historic flooding from canals and raised reservoirs on plans. In particular, the NPPF does not require flood risk from canals and raised reservoirs to be shown on the Environment Agency flood zones.
- 5.53. Overflows from canals can be common as they are often fed by land drainage, and often do not have controlled overflow spillways. Occasionally, major bank breaches also occur, leading to rapid and deep flooding of adjacent land.
- 5.54. No information has been provided to suggest that the site is susceptible to flooding from other sources.

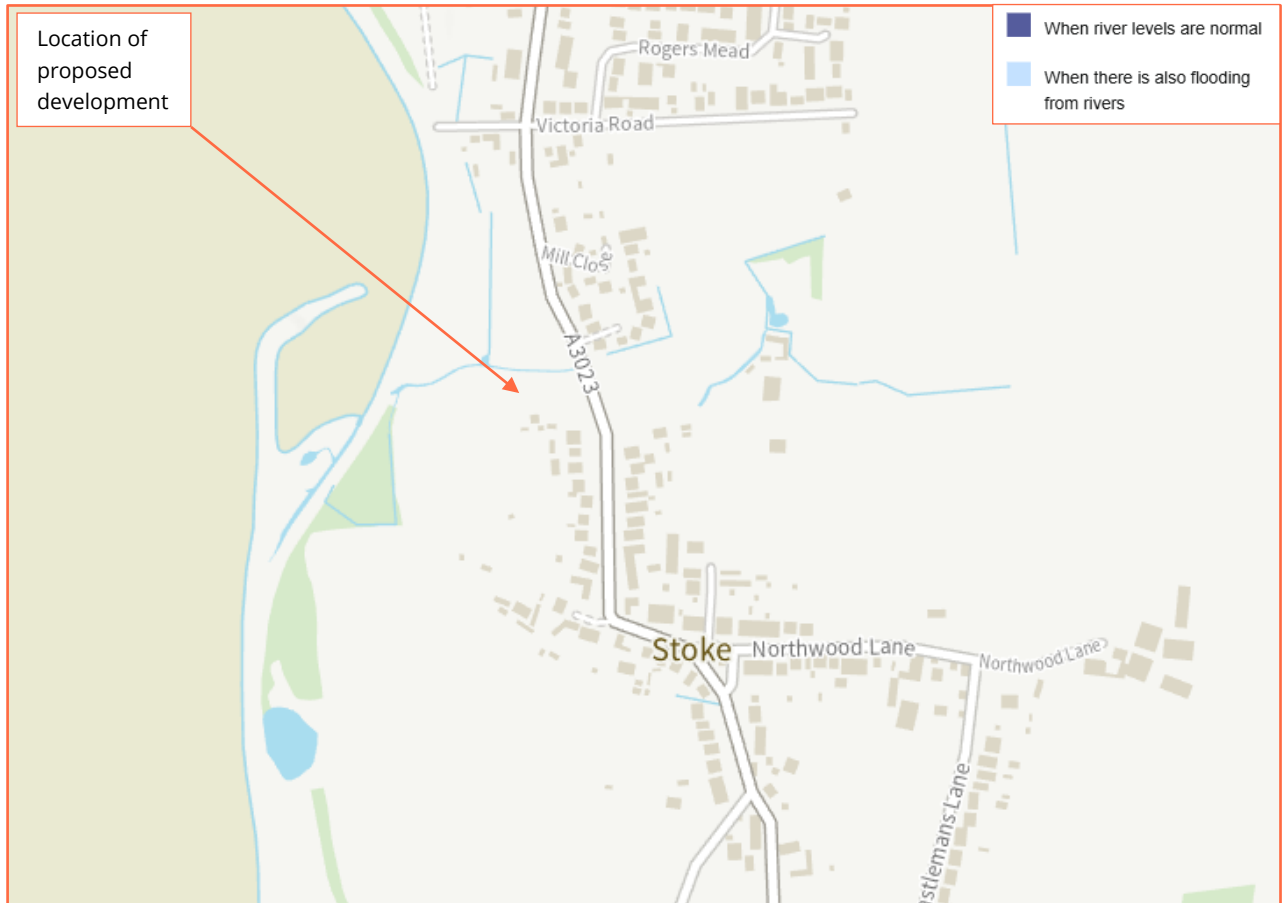


**Figure 12: Extract from Environment Agency Reservoir Flood Map (Source: EA)**

### Historical Flood Events:

- 5.55. The EA hold records of historic flood events from rivers and the sea. The EA map flooding to land, not individual properties. Their historic flood event record outlines are an indication of the geographical extent of an observed flood event. Their historic flood event outlines do not give any indication of flood levels for individual properties. They also do not imply that any property within the outline has flooded internally.
- 5.56. The EA hold no records of historic flooding having affected the site however flooding has occurred adjacent to the site from Pound Croft in October 2000 however the cause is unknown.
- 5.57. The EA historical flood records are not comprehensive, and they advise that further enquiries locally are made with specific reference to flooding at the location.

## 6. Flood Risk Management

### Vulnerability to Flooding:

- 6.1. The NPPF classifies property usage by vulnerability to flooding.
- 6.2. The existing site usage is classified as “less vulnerable” (agriculture).
- 6.3. Post development, the site will remain “less vulnerable” (agriculture), as the application is for the demolition of the existing stables and barn and the construction of a new block of stables and the construction of a 20m x 40m menage.
- 6.4. Accordingly, it is considered that the vulnerability of the site as a whole will not increase post development.

### Physical Design Measures:

- 6.5. The site is located within Flood Zone 3 according to the EA Flood Map for planning (Rivers and the Sea) and within the EA Flood Zones plus climate change (2070 to 2125) extent.
- 6.6. Comparison of the undefended 1:200 year Higher Central flood level (4.43mAOD) with topographic site levels shows the site to be between 1.59m and 2.45m below the flood level.
- 6.7. Comparison of the undefended 1:200 Upper End flood level (4.81mAOD) with site levels shows the site is between 1.97m and 2.83m below the flood level.
- 6.8. The EA Risk of Flooding from Surface Water Map suggests that the site is located within an area at “Very Low” to “Medium” chance of flooding from surface water for the present day and “Very Low” to “High” chance between 2040 and 2060.
- 6.9. To help protect against flooding during extreme events, the applicant has agreed to implement flood resistant design measures into the development where practical and feasible, in consultation with the Local Authority building control department. These measures can include the following:
  - Solid concrete ground floor slab, with waterproof membrane;
  - Waterproof screed used on ground floors;
  - Closed-cell foam used in wall cavities;
  - Waterproof ground floor internal render;
  - External walls rendered resistant to flooding to at least 300mm above ground floor level;
  - Exterior ventilation outlets, utility points and air bricks fitted with removable waterproof covers;
  - Electrical incomer and meter situated at least 300mm above ground floor level;
  - Boilers, control and water storage / immersion installed at least 300mm above ground floor level;
  - Gas meter installed at least 300mm above ground floor level;
  - Plumbing insulation of closed-cell design;
  - Non-return valves fitted to all drain and sewer outlets;
  - Manhole covers secured;
  - Kitchen units of solid, water resistant material at ground floor level;
  - Use of MDF carpentry (i.e. skirting, architrave, built-in storage) avoided at ground floor level;
  - Stairs of solid hardwood construction with wood faces treated to resist water penetration at ground floor level.

- 6.10. A flood proof door should be installed for external ground floor level doors, or demountable flood defence barriers to defend lower ground level doorways and low windows if a flood door is not practical or other planning constraints prevent it.

### **Safe Escape:**

- 6.11. The Flood Risk and Coastal Change Planning Practice Guidance (PPG) states that access considerations should include the voluntary and free movement of people during a design flood, as well as the potential for evacuation before a more extreme flood, considering the effects of climate change for the lifetime of the development. Emergency access and escape plans are needed if any part of a development is below the estimated design flood level, which connects the site to an area away from current or future flood risk.
- 6.12. The site is situated within Flood Zone 3 when using the Environment Agency Flood Map for Planning (Rivers and Sea).
- 6.13. Tidal flooding from storm surges is well understood and tidal storm surges are monitored and predicted. As such, it is unlikely that the site would flood unexpectedly without sufficient flood warning for evacuation.
- 6.14. The tidal cycles generally dictate 6 hours between the peak and trough of the tidal cycle, and as such after a likely maximum of 6 hours water will be able to drain from the site. The duration of any tidal flooding would be likely to be limited to a period of a few hours around high water.
- 6.15. Flood warning notices will be erected around the site to inform site users of the risk of flooding, and the flood warning and evacuation measures. In the event of a flood event without warning, site users should take refuge on the first floor of the property.
- 6.16. Safe escape will be provided by a formal flood warning and evacuation plan, which will be prepared in liaison with the Emergency Planners and tied in with the existing Emergency Plans for the area.
- 6.17. Site users should follow the warning and evacuation procedure detailed in the following section.

### **Flood Warning:**

- 6.18. The EA is responsible for issuing flood warnings. Flood warnings are issued to the emergency services and local authorities. Both private individuals and organisations can sign-up to receive warnings via phone, text or email. This system of receiving warnings is currently voluntary.
- 6.19. Advice regarding severe flood warnings will generally be given during weather forecasts on local radio and TV. In the case of extreme events, warnings can also be disseminated via door to door visits by the police or locally appointed flood wardens.
- 6.20. The applicant has agreed to subscribe to the EA's flood warning service.
- 6.21. The EA issue flood warnings/alerts to specific areas when flooding is expected. The site lies within the Ferry Point, The Kench, Sinah Warren and Stoke, West Hayling Flood Warning Area.

| Flood Warning          | Flood Alert   | Flood Warning   | Severe Flood Warning   |
|------------------------|---|---|---|
|                        |                                                                               |                                                                                       |   |
| <b>What it means?</b>  | Flooding is possible.<br>Be prepared.   | Flooding is expected.<br>Immediate action required.   | Severe flooding.<br>Danger to life.   |
| <b>When it's used?</b> | Two hours to two days in advance of flooding.   | Half an hour to one day in advance of flooding.   | When flooding poses a significant threat to life.   |
| <b>What to do?</b>     | Be prepared to act on your flood plan.<br><br>Prepare a flood kit of essential items.<br><br>Monitor local water levels and the flood forecast on our website. | Move family, pets and valuables to a safe place.<br><br>Turn off gas, electricity and water supplies if safe to do so.<br><br>Put flood protection equipment in place. | Stay in a safe place with a means of escape.<br><br>Be ready should you need to evacuate from your home.<br><br>Co-operate with the emergency services.<br><br>Call 999 if you are in immediate danger. |

Table 6: EA Flood Warning Service

### Flood Plan:

- 6.22. It is recommended that the applicant and future owners, occupiers and Landlords of the property prepare a flood plan to protect life and property during a flood event:

| Action                |   |
|-----------------------|---|
| <b>Before a flood</b> | <ul style="list-style-type: none"> <li>• Prepare and keep a list of all your important contacts to hand or save them on your mobile phone.</li> <li>• Think about what items you can move now and what you would want to move to safety during a flood.</li> <li>• Know how to turn off electricity and water supplies to the site.</li> <li>• Prepare a flood kit of essential items and keep it handy. It can include copies of important documents, a torch, a battery-powered or wind-up radio, blankets and warm clothing, waterproofs, rubber gloves and a first aid kit including all essential medication.</li> </ul>            |
| <b>During a flood</b> | <ul style="list-style-type: none"> <li>• Activate the evacuation plan and evacuate the site.</li> <li>• Remove cars from the site if there is sufficient warning and the water levels are not rising rapidly.</li> <li>• Switch off water and electricity for the site.</li> <li>• Tune into your local radio station on a battery or wind-up radio.</li> <li>• Listen to the advice of the emergency service and evacuate if told to do so.</li> <li>• Avoid walking or driving through flood water. Six inches of fast-flowing water can knock over an adult and two feet of water can move a car.</li> </ul>                          |
| <b>After a flood</b>  | <ul style="list-style-type: none"> <li>• If you have flooded, contact your insurance company as soon as possible.</li> <li>• Take photographs and videos of your damaged property as a record for your insurance company.</li> <li>• If you don't have insurance, contact your local authority for information on grants and charities that may help you.</li> <li>• Flood water can contain sewage, chemicals and animal waste. Always wear waterproof outerwear, including gloves, wellington boots and a face mask.</li> <li>• Have your electrics and water checked by qualified engineers before switching them back on.</li> </ul> |

Table 7: Flood plan

**Off-Site Impacts:****Fluvial Floodplain Storage:**

- 6.23. The NPPF requires that where development is proposed in undefended areas of floodplain, which lie outside of the functional floodplain, the implications of ground raising operations for flood risk elsewhere needs to be considered. Raising existing ground levels may reduce the capacity of the floodplain to accommodate floodwater and increase the risk of flooding by either increasing the depth of flooding to existing properties at risk or by extending the floodplain to cover properties normally outside of the floodplain. Flood storage capacity can be maintained by lowering ground levels either within the curtilage of the development or elsewhere in the floodplain, in order to maintain at least the same volume of flood storage capacity within the floodplain.
- 6.24. In undefended tidal areas, raising ground levels is unlikely to impact on maximum tidal levels so the provision of compensatory storage should not be necessary.
- 6.25. For development in a defended flood risk area, the impact on residual flood risk to other properties needs to be considered. New development behind flood defences can increase the residual risk of flooding if the flood defences are breached or overtopped by changing the conveyance of the flow paths or by displacing flood water elsewhere. If the potential impact on residual risk is unacceptable then mitigation should be provided.
- 6.26. The site is situated within an area at tidal flood risk.
- 6.27. As such, there will be no unacceptable loss of flood storage post development.

**Surface Water Drainage:**

- 6.28. The development will utilise Sustainable drainage systems (SuDS) design in accordance with the NPPF for Planning Applications and the drainage hierarchy as follows:
1. Store rainwater for later use;
  2. Infiltration techniques;
  3. Attenuate rainwater by storing in tanks for gradual release;
  4. Discharge rainwater direct into watercourse;
  5. Discharge rainwater into surface water sewer;
  6. Discharge rainwater into a combined sewer.
- 6.29. SuDS features will be incorporated into the development where practically possible or will utilise the existing arrangement on site. As such, any change in surface water runoff from the site will likely be negligible.

## 7. Sequential and Exception Test

- 7.1. The Sequential Test aims to ensure that development does not take place in areas at high risk of flooding when appropriate areas of lower risk are reasonably available.
- 7.2. The Sequential Test is applied to developments in areas identified as being at risk of any source of flooding now or in the future. The Sequential Test ensures that a sequential, risk-based approach is followed to steer new development to areas with the lowest risk of flooding, taking all sources of flood risk and climate change into account.
- 7.3. The sequential approach is designed to ensure that areas at little or no risk of flooding from any source are developed in preference to areas at higher risk. This means avoiding, so far as possible, development in current and future medium and high flood risk areas considering all sources of flooding including areas at risk of surface water flooding. Other forms of flooding need to be treated consistently with river and tidal flooding in mapping probability and assessing vulnerability, so that the sequential approach can be applied across all areas of flood risk.
- 7.4. The site is located within Flood Zone 3 according to the Environment Agency Flood Map for Planning (Rivers and Sea). The EA Risk of Flooding from Surface Water Map suggests that the site is located within an area at “Very Low” to “Medium” chance of flooding from surface water for the present day and “Very Low” to “High” chance between 2040 and 2060.
- 7.5. Post development, the site will remain “less vulnerable” as the application is for the demolition of the existing stables and barn and the construction of a new block of stables and the construction of a 20m x 40m menage.

| Flood Zones | Flood Risk Vulnerability Classification |                         |                         |                 |                  |
|-------------|-----------------------------------------|-------------------------|-------------------------|-----------------|------------------|
|             | Essential Infrastructure                | Highly Vulnerable       | More Vulnerable         | Less Vulnerable | Water Compatible |
| Zone 1      | ✓                                       | ✓                       | ✓                       | ✓               | ✓                |
| Zone 2      | ✓                                       | Exception Test required | ✓                       | ✓               | ✓                |
| Zone 3a     | Exception Test required                 | X                       | Exception Test required | ✓               | ✓                |
| Zone 3b     | Exception Test required                 | X                       | X                       | X               | ✓                |

**Table 8: Flood risk vulnerability and flood zone ‘compatibility’ (Source: NPPF Table 3 Technical Guidance)**

- 7.6. Using the table above, the proposed application is considered to be suitable within Flood Zone 3.

## 8. Discussion and Conclusion

- 8.1. Unda Consulting Limited have been appointed by Laura Loxton (hereinafter referred to as “the applicant”) to undertake a Flood Risk Assessment for the proposed development at Land adjacent to 173 Havant Road, PO11 0LF. The purpose of the study is to support a planning application for the proposed development.
- 8.2. The existing site is land currently used for grazing of horses with timber stables and other associated store buildings/caravans. The surrounding area is characterised by residential properties.
- 8.3. The proposed application is for the demolition of the existing stables and barn and the construction of a new block of stables and the construction of a 20m x 40m menage.
- 8.4. The existing site usage is classified as “less vulnerable” (agriculture). Post development, the site will remain “less vulnerable” (agriculture). Accordingly, it is considered that the vulnerability of the site as a whole will not increase post development.
- 8.5. The site is located within Flood Zone 3 (High Probability), defined as land having a 1:100 or greater annual probability of river flooding; or Land having a 1:200 or greater annual probability of sea flooding and shown to be within the EA Flood Zones plus climate change (2070 to 2125) extent.
- 8.6. The risk would appear to be predominantly tidal and originate from Pound Croft located approximately 15m north and Langstone Harbour is located approximately 94m west.
- 8.7. Modelled flood levels and extents have been requested from the EA for use within this report. The EA has provided modelled flood data from the East Solent models completed in 2018 by JBA.
- 8.8. Both defended and undefended scenarios have been provided. For the present day, the undefended flood data represents the worst-case scenario for the site, and as such will be used for this assessment.
- 8.9. The site is shown to be within both the defended and undefended modelled 1:200 year, 1:200 year 2115 and 1:1000 year flood extents.
- 8.10. Comparison of the undefended 1:200 year present day flood level (3.33mAOD) with site topographic levels shows the site is up to 1.35m below the flood level.
- 8.11. The site is located within Flood Zone 3, and is classified as “less vulnerable”. The Flood Risk Assessments: climate change allowances guidance – updated May 2022, states for flood risk assessments both the Higher Central and Upper End allowances should be assessed.
- 8.12. The design flood levels for planning are the 1:200 year with Higher Central, and Upper End climate change. The undefended 1:200 year and 1:1000 year flood levels at the present day are 3.33mAOD and 3.51mAOD respectively.
- 8.13. Comparison of the undefended 1:200 year Higher Central flood level (4.43mAOD) with topographic site levels shows the site to be between 1.59m and 2.45m below the flood level.
- 8.14. Comparison of the undefended 1:200 Upper End flood level (4.81mAOD) with site levels shows the site is between 1.97m and 2.83m below the flood level.
- 8.15. According to EA data, there are no Flood Storage Areas located in close proximity to the site.
- 8.16. According to the EA, the Pound Croft is flanked by Natural High Ground and the Langstone Harbour is defended by an embankment which is maintained and operated by the Environment Agency.

- 8.17. The site is located within the Selsey Bill to Hurst Spot Shoreline Management plan where the management approach for the West Lane (Stoke) to Langstone Bridge 5AHI08 unit is Hold the Line until at least 2105.
- 8.18. The EA Risk of Flooding from Surface Water Map suggests that the site is located within an area at "Very Low" to "Medium" chance of flooding from surface water for the present day and "Very Low" to "High" chance between 2040 and 2060.
- 8.19. The 2024 Partnership for South Hampshire Strategic Flood Risk Assessment (SFRA) shows the site lies within an area at  $\geq 50\%$   $< 75\%$  susceptibility to groundwater flooding according to the EA and within a area where there is potential for groundwater flooding to occur at the surface according to BGS.
- 8.20. No information has been presented to suggest that the site is susceptible to sewer flooding.
- 8.21. The site is located outside the maximum inundation extent on the EA Reservoir Inundation Map. The EA also advise on their website that reservoir flooding is extremely unlikely.
- 8.22. The EA hold no records of historic flooding having affected the site however flooding has occurred adjacent to the site from Pound Croft in October 2000 however the cause is unknown.

### **In Summary:**

- The proposed application is for the demolition of the existing stables and barn and the construction of a new block of stables and the construction of a 20m x 40m menage.
- Post development, the site will remain "less vulnerable" (agriculture).
- There will be no loss of fluvial floodplain storage.
- Flood proofing of the development will be incorporated as appropriate.
- SuDS features will be incorporated into the development where practically possible or will utilise the existing arrangement on site. As such, any change in surface water runoff from the site will likely be negligible.
- The applicant will register with the free Environment Agency Floodline Alert Direct service.

**Assuming accordance with these flood risk management measures, Unda Consulting Limited consider the proposed application to be suitable in flood risk terms.**

**Unda Consulting Limited**  
**February 2026**

## Appendix

### **A – Development Plans:**

- Site location, existing and proposed plans – Applicant.

### **B – Topographic Survey:**

- Topographic Survey – Survey4architects.

### **C – EA Flood Map for Planning:**

- Flood Map for Planning – Environment Agency.



### **D – NPPF Annex 3:**

- NPPF Annex 3: Flood risk vulnerability classification table.


## **Appendix A**



Mapping contents © Crown copyright and database rights 2025 Ordnance Survey 100035207

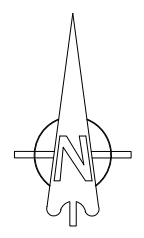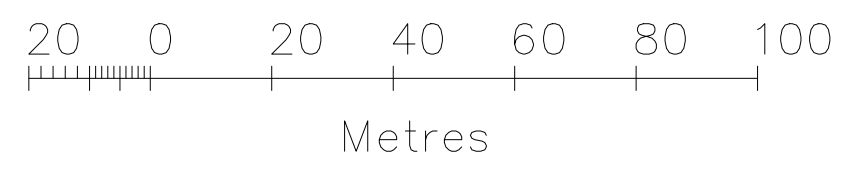

|                                                                                     |                 |               |               |     |
|-------------------------------------------------------------------------------------|-----------------|---------------|---------------|-----|
| NOTES:<br><br>Drawings not to be scaled from, all dimensions to be checked on site. | Client          | Scale         | Drawing Title |     |
|                                                                                     | Laura Loxton    | 1 in 1250 A3  | Location      |     |
|                                                                                     | Job Title       | Drawn by      | Drg No.       | Rev |
|                                                                                     | Equestrian Yard | Nicholas Pike |               |     |
|                                                                                     |                 | Date          | 10/11/2025    | 1   |

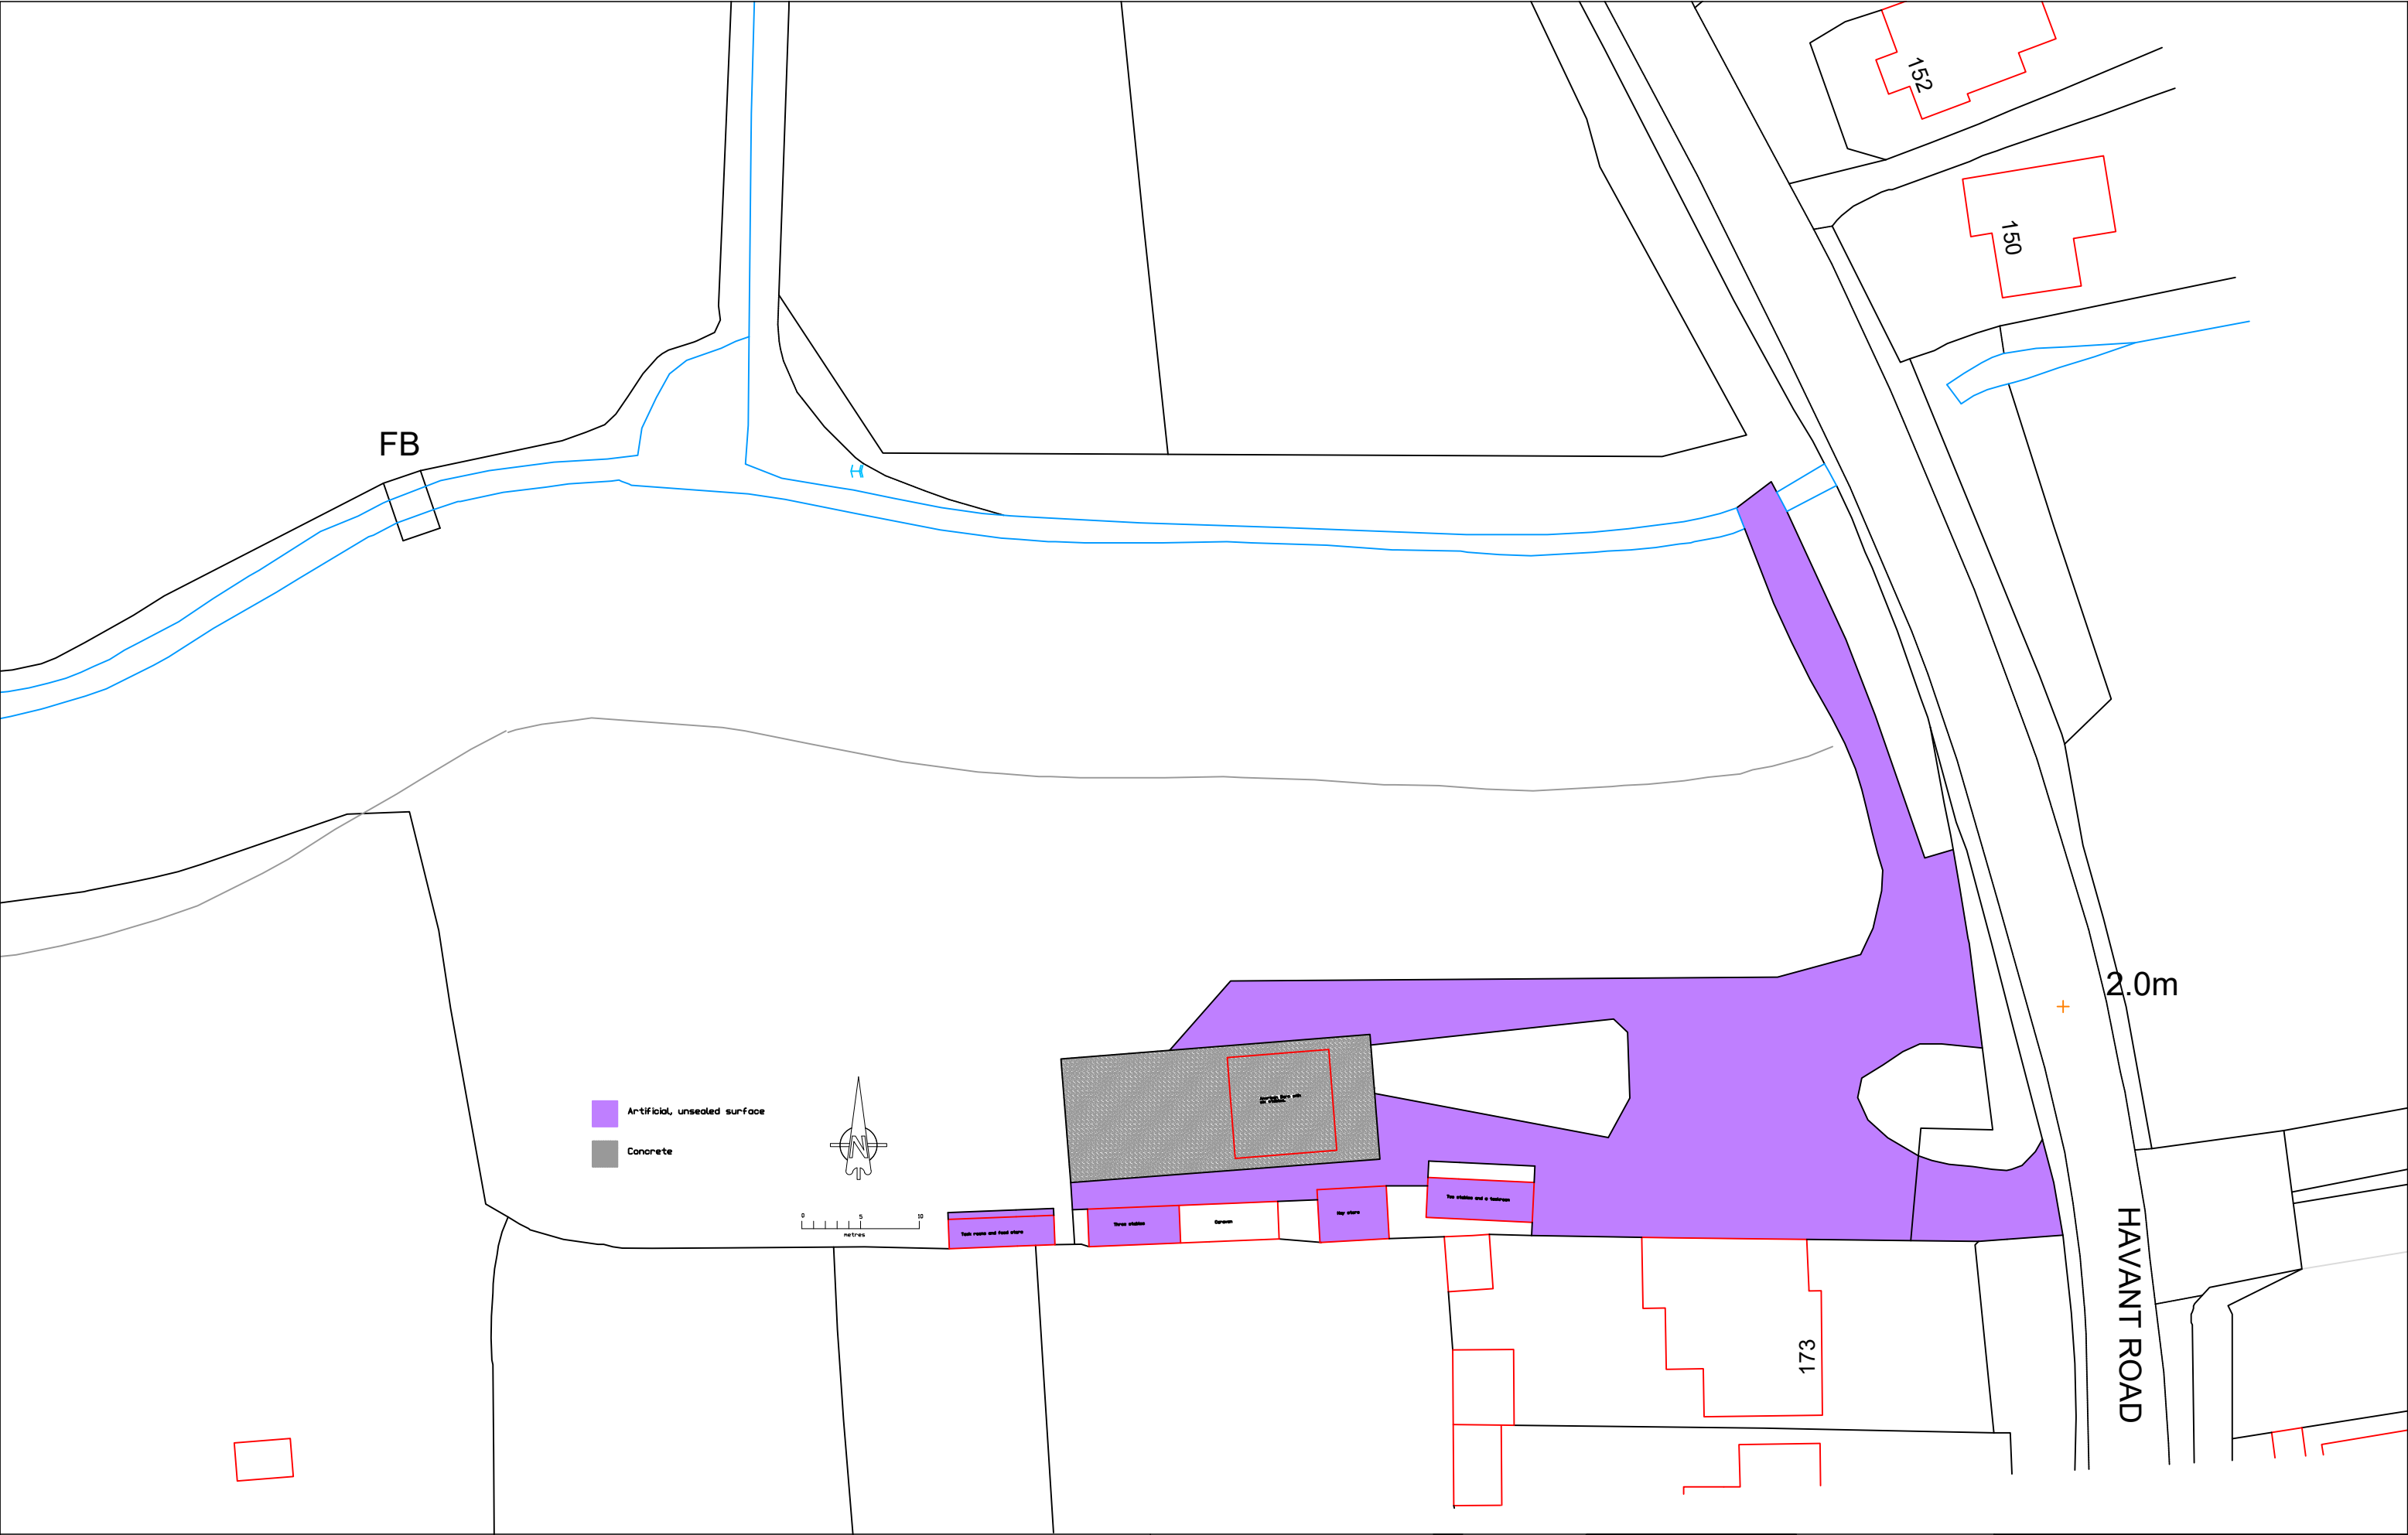

NOTES:

Drawings not to be scaled from, all dimensions to be checked on site.

Client  
Laura Loxton

Job Title  
Equestrian Yard










Scale  
1 in 500 A3

Drawn by  
Nicholas Pike

Date  
23/09/2025

| Drawing Title        |     |
|----------------------|-----|
| Existing Layout Plan |     |
| Dwg No.              | Rev |
| E4                   | .   |

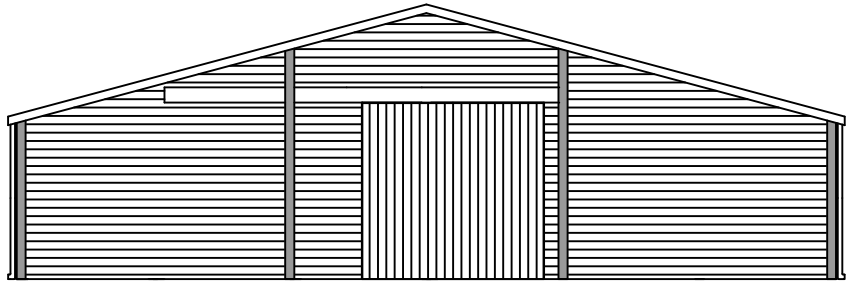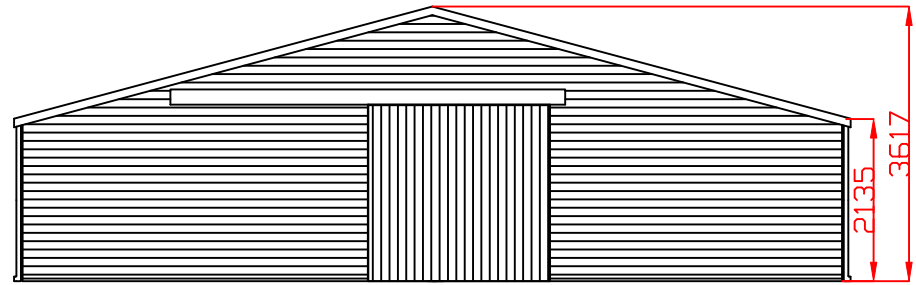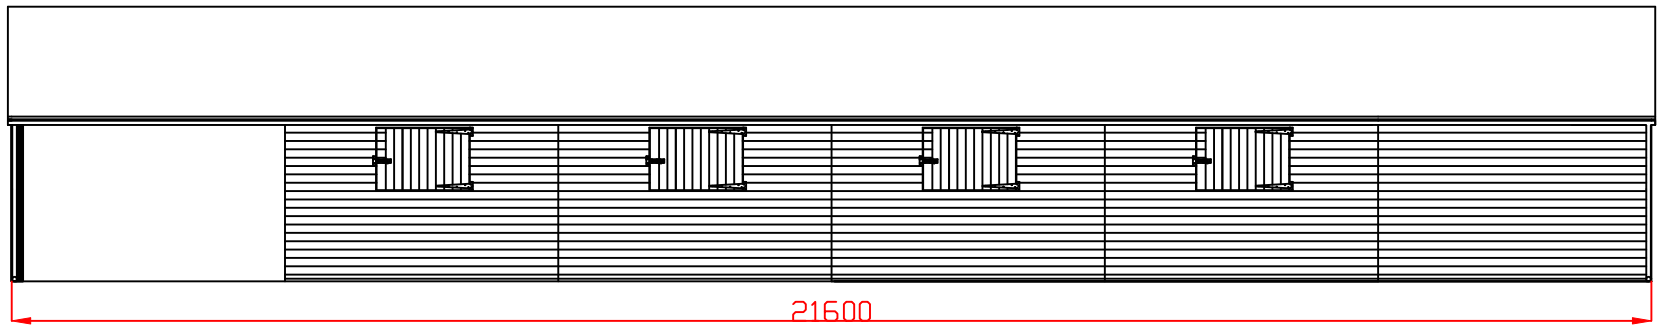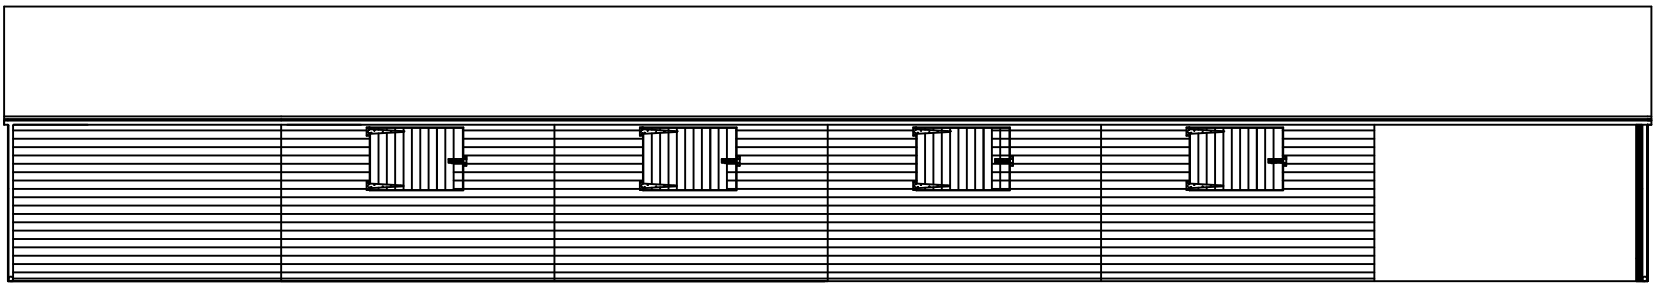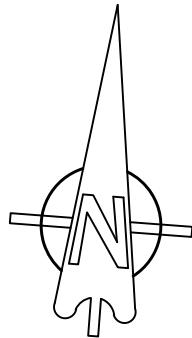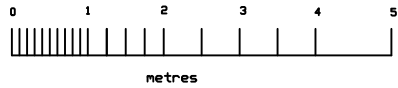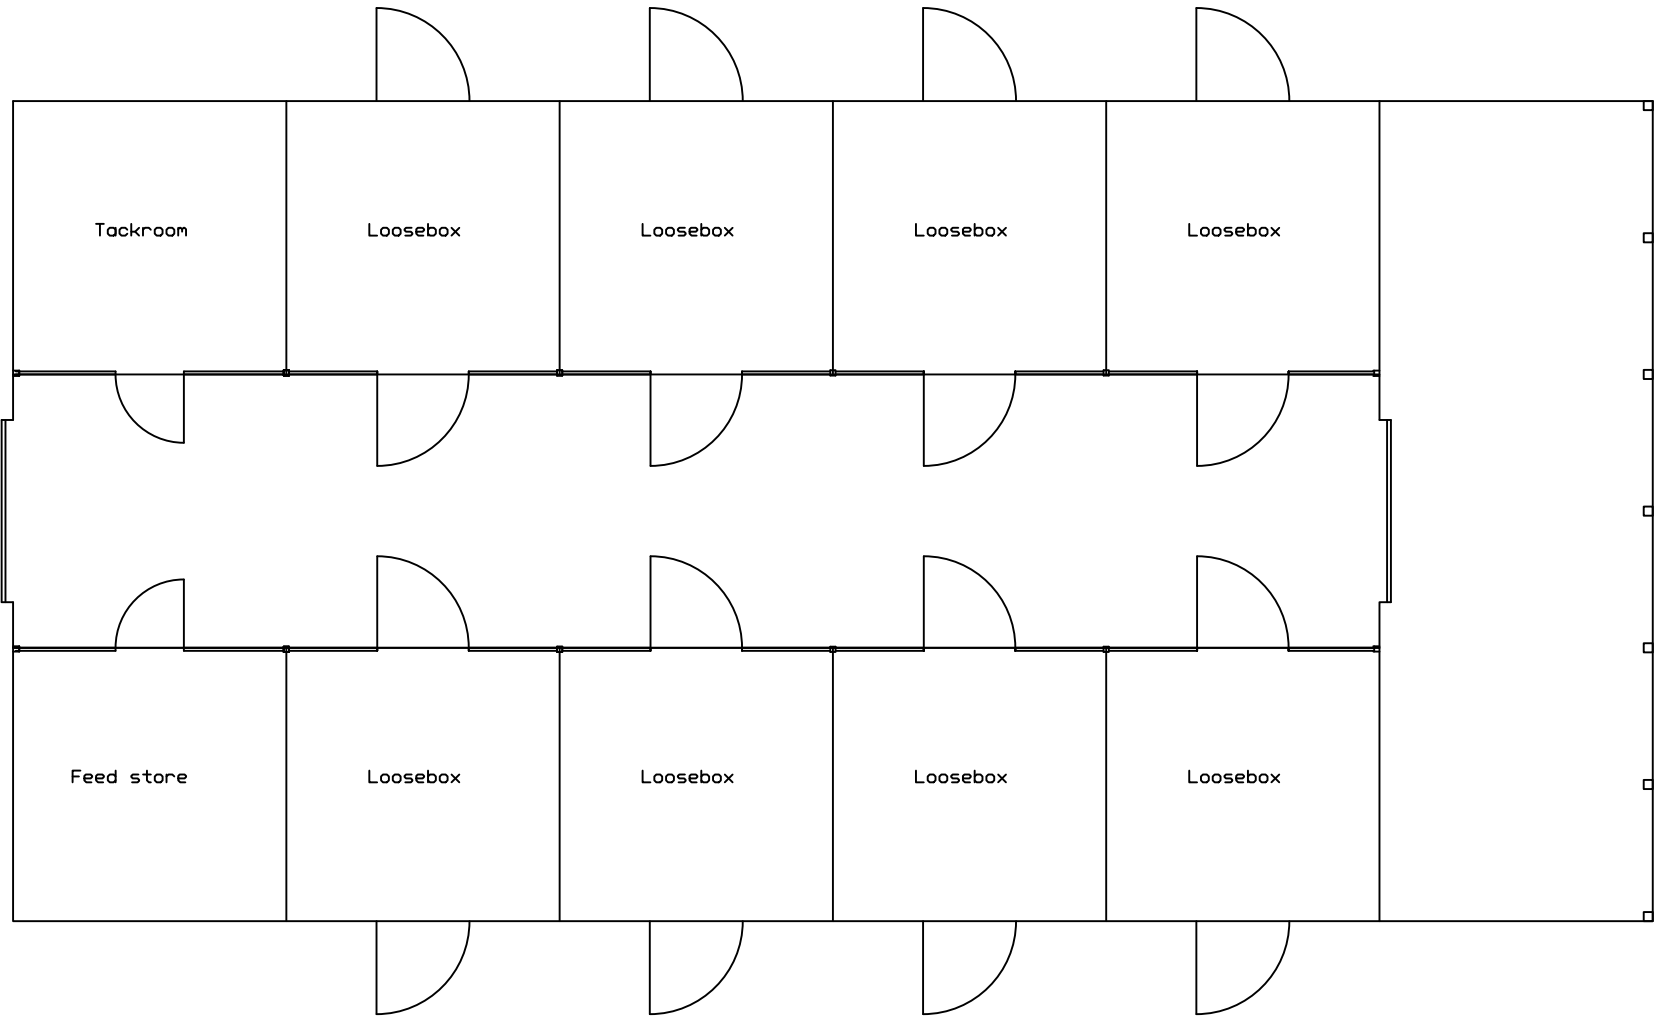

NOTES:

Drawings not to be scaled from, all dimensions to be checked on site.

Client  
Laura Loxton  
Job Title  
Equestrian Yard



Scale  
1 in 100 A3  
Drawn by  
Nicholas Pike  
Date  
13/10/2025

| Drawing Title |          |
|---------------|----------|
| Elevations    |          |
| Drg No.<br>P3 | Rev<br>. |

## **Appendix B**



## Appendix C

# Flood map for planning

Your reference  
**Unspecified**

Location (easting/northing)  
**471816/102674**

Created  
**3 February 2026 15:59**

**Your selected location is in flood zone 3, an area with a high probability of flooding.**

## This means:

- you must complete a flood risk assessment for development in this area
- you should follow the Environment Agency's standing advice for carrying out a flood risk assessment (see <https://www.gov.uk/guidance/flood-risk-assessment-standing-advice>)

## Notes

The flood map for planning shows river and sea flooding data only. It doesn't include other sources of flooding. It is for use in development planning and flood risk assessments.

This information relates to the selected location and is not specific to any property within it. The map is updated regularly and is correct at the time of printing.

Flood risk data is covered by the Open Government Licence which sets out the terms and conditions for using government data. <https://www.nationalarchives.gov.uk/doc/open-government-licence/version/3>

Use of the address and mapping data is subject to Ordnance Survey public viewing terms under Crown copyright and database rights 2026 AC0000807064. <https://flood-map-for-planning.service.gov.uk/os-terms>

## Appendix D



## Flood map for planning

Your reference

**Unspecified**

Location (easting/northing)  
**471816/102674**

Scale  
**1:2,500**

Created  
**3 Feb 2026 15:59**

-  Selected area
-  Flood zone 3
-  Flood zone 2
-  Flood zone 1
-  Flood defence
-  Main river
-  Water storage area



0 20 40 60m

| Annex 3: Flood Risk Vulnerability Classification   |   |
|---|---|
| <b>Essential Infrastructure:</b>   | <ul style="list-style-type: none"> <li>• Essential transport infrastructure (including mass evacuation routes) which has to cross the area at risk.</li> <li>• Essential utility infrastructure which has to be located in a flood risk area for operational reasons, including infrastructure for electricity supply including generation, storage and distribution systems; including electricity generating power stations, grid and primary substations storage; and water treatment works that need to remain operational in times of flood.</li> <li>• Wind turbines.</li> <li>• Solar farms.</li> </ul>   |
| <b>Highly Vulnerable:</b>   | <ul style="list-style-type: none"> <li>• Police and ambulance stations; fire stations and command centres; telecommunications installations required to be operational during flooding.</li> <li>• Emergency dispersal points.</li> <li>• Basement dwellings.</li> <li>• Caravans, mobile homes and park homes intended for permanent residential use.</li> <li>• Installations requiring hazardous substances consent. (Where there is a demonstrable need to locate such installations for bulk storage of materials with port or other similar facilities, or such installations with energy infrastructure or carbon capture and storage installations, that require coastal or water-side locations, or need to be located in other high flood risk areas, in these instances the facilities should be classified as 'Essential Infrastructure'.)</li> </ul>   |
| <b>More Vulnerable:</b><br><br><small>* Landfill is as defined in Schedule 10 of the Environmental Permitting (England and Wales) Regulations 2010</small> | <ul style="list-style-type: none"> <li>• Hospitals.</li> <li>• Residential institutions such as residential care homes, children's homes, social services homes, prisons and hostels.</li> <li>• Buildings used for dwelling houses, student halls of residence, drinking establishments, nightclubs and hotels.</li> <li>• Non-residential uses for health services, nurseries and educational establishments.</li> <li>• Landfill* and sites used for waste management facilities for hazardous waste.</li> <li>• Sites used for holiday or short-let caravans and camping, subject to a specific warning and evacuation plan.</li> </ul>   |
| <b>Less Vulnerable:</b>   | <ul style="list-style-type: none"> <li>• Police, ambulance and fire stations which are not required to be operational during flooding.</li> <li>• Buildings used for shops; financial, professional and other services; restaurants, cafes and hot food takeaways; offices; general industry, storage and distribution; non-residential institutions not included in the 'more vulnerable' class; and assembly and leisure.</li> <li>• Land and buildings used for agriculture and forestry.</li> <li>• Waste treatment (except landfill* and hazardous waste facilities).</li> <li>• Minerals working and processing (except for sand and gravel working).</li> <li>• Water treatment works which do not need to remain operational during times of flood.</li> <li>• Sewage treatment works, if adequate measures to control pollution and manage sewage during flooding events are in place.</li> <li>• Car parks.</li> </ul>                                                           |
| <b>Water-Compatible Development:</b>   | <ul style="list-style-type: none"> <li>• Flood control infrastructure.</li> <li>• Water transmission infrastructure and pumping stations.</li> <li>• Sewage transmission infrastructure and pumping stations.</li> <li>• Sand and gravel working.</li> <li>• Docks, marinas and wharves.</li> <li>• Navigation facilities.</li> <li>• Ministry of Defence installations.</li> <li>• Ship building, repairing and dismantling, dockside fish processing and refrigeration and compatible activities requiring a waterside location.</li> <li>• Water-based recreation (excluding sleeping accommodation).</li> <li>• Lifeguard and coastguard stations.</li> <li>• Amenity open space, nature conservation and biodiversity, outdoor sports and recreation and essential facilities such as changing rooms.</li> <li>• Essential ancillary sleeping or residential accommodation for staff required by uses in this category, subject to a specific warning and evacuation plan.</li> </ul> |

### National Planning Policy Framework Annex 3: Flood risk vulnerability classification