



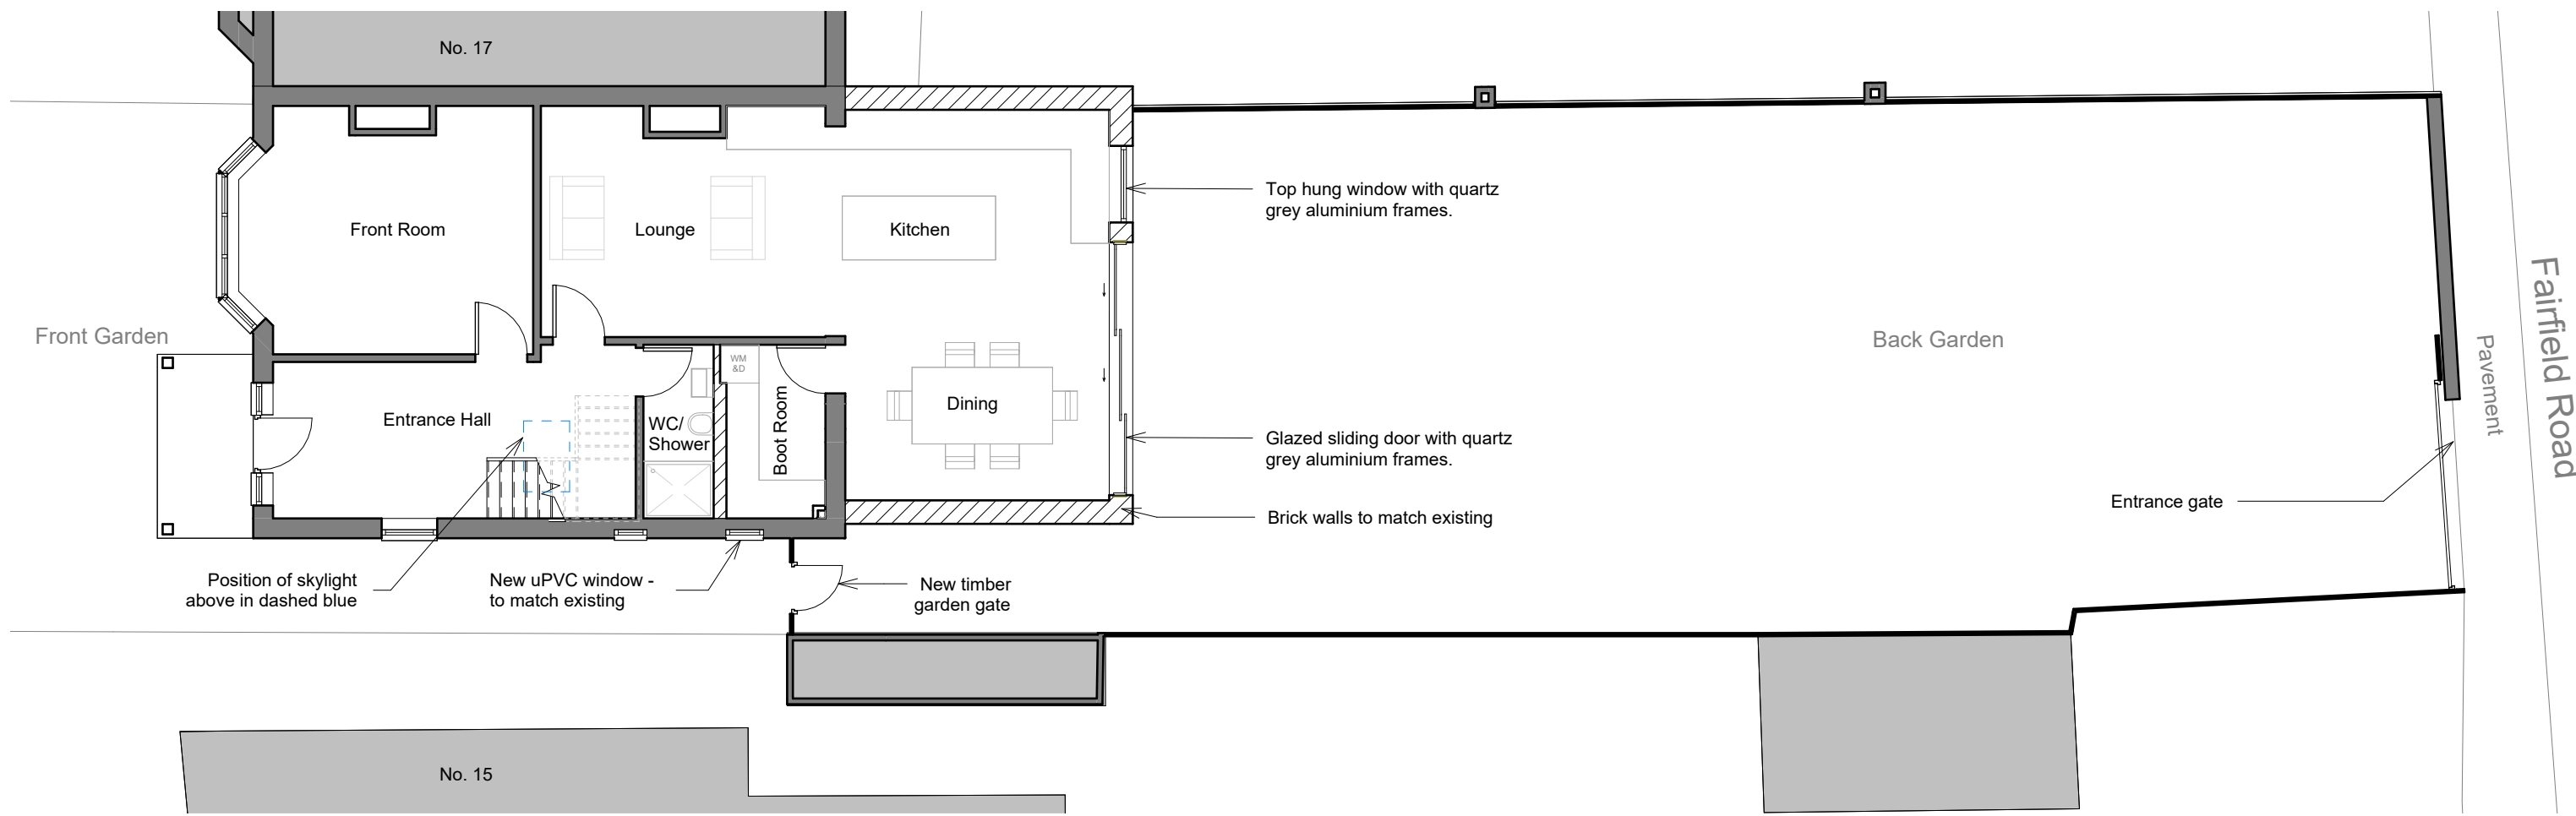

00 Proposed Ground Floor

1 : 100

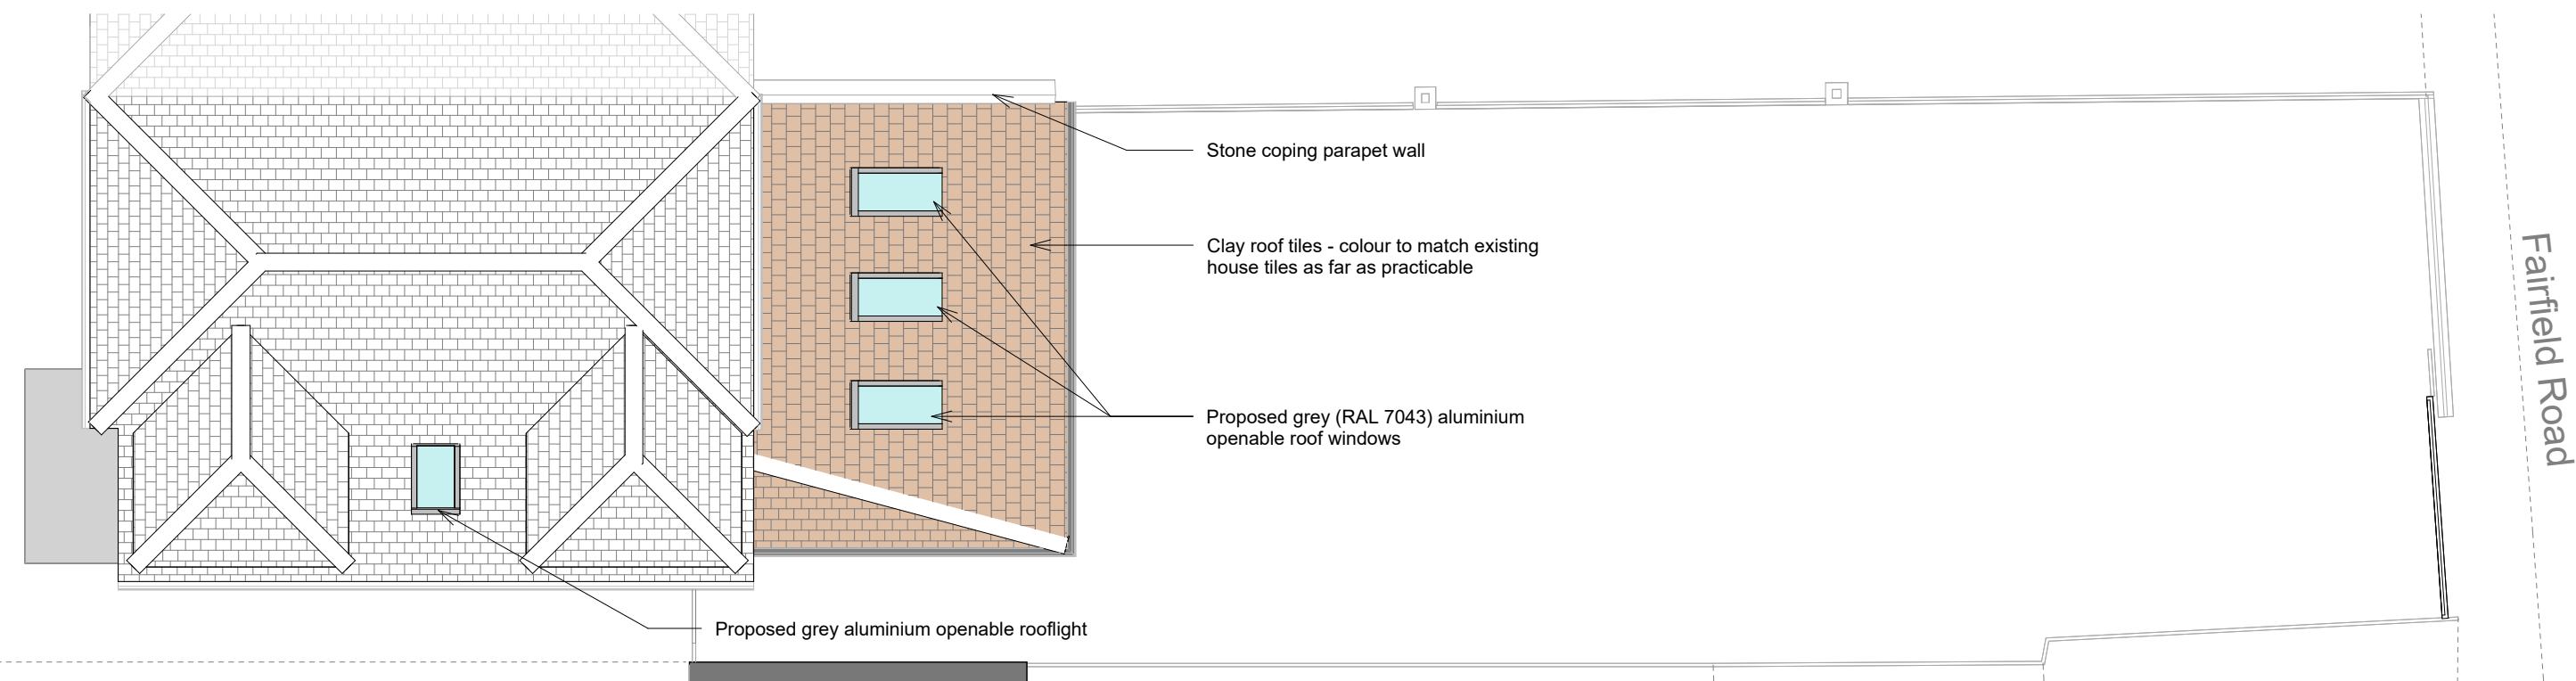

Proposed Roof Plan

1 : 100

Note: All dimensions to be checked on site before works begin. Do not scale from this drawing unless for the purposes of Local Planning Authority Approval

<div>Scale (@ A3)</div> <div>1 : 100</div> <div>1:100 @ A3</div> <div><div></div><div></div><div></div><div></div><div></div><div></div><div></div><div></div><div></div><div></div><div></div><div></div><div></div><div></div><div></div><div></div><div></div><div></div><div></div><div></div><div></div><div></div><div></div><div></div><div></div><div></div><div></div><div></div><div></div><div></div>