


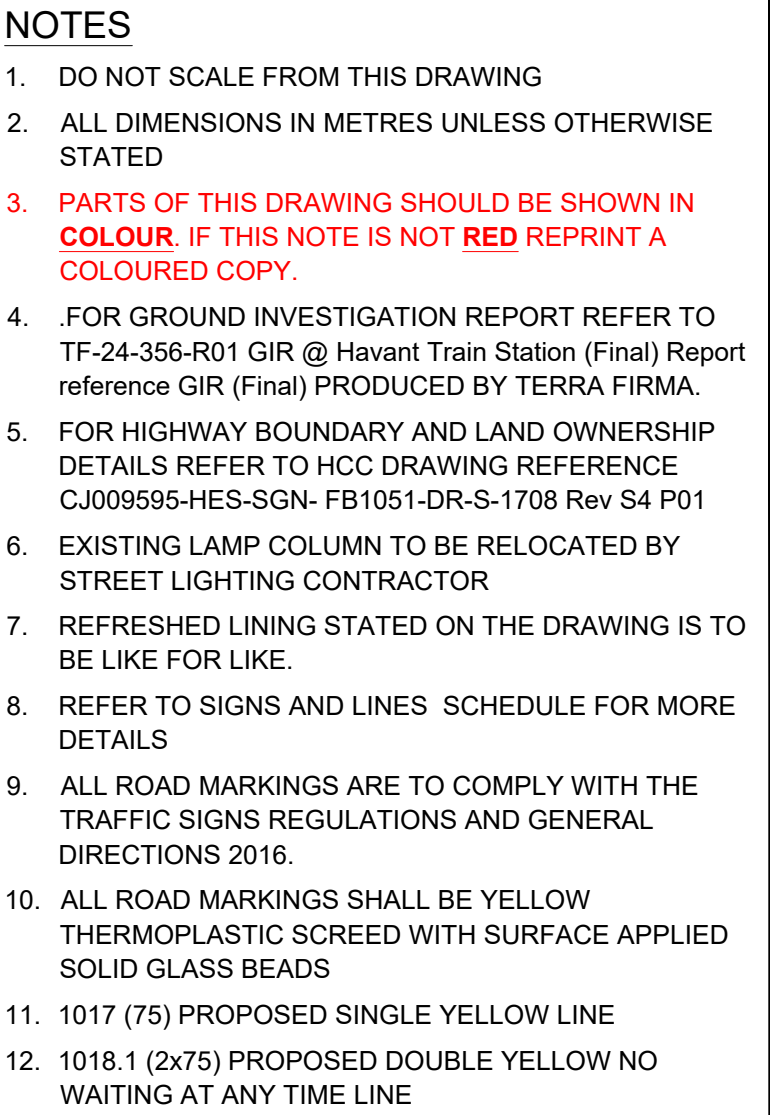

KEY	
PS 	PROPOSED SIGN AND POST
<u>1018.1 (75)</u>	PROPOSED DOUBLE YELLOW 'NO WAITING AT ANY TIME ROAD MARKING WITH DIAGRAM NUMBER AND WIDTH IN MILLIMETRES INDICATED IN BRACKETS
<u>1017 (75)</u>	PROPOSED SINGLE YELLOW NO WAITING RESTRICTION LINE WITH DIAGRAM NUMBER AND WIDTH IN MILLIMETRES INDICATED IN BRACKETS
	RED LINE APPLICATION BOUNDARY

DRAFT

SUIT		REV	WORK IN PROGRESS ISSUE AND DESCRIPTION OF AMENDMENTS	DATE	DESIGNER	CAD	CHKD	APPD
D1	P05	FOR COSTING		17.07.2026	GF	ADS		
D1	P04	FOR COSTING		10.07.2026	GF	ADS		
S2	P03	DRAFT FOR DISCUSSION / PRELIMINARY ESTIMATES		07.07.2026	GF	ADS		
S2	P02	DRAFT FOR DISCUSSION / PRELIMINARY ESTIMATES		03.07.2026	GF	ADS		
S2	P01	DRAFT ISSUE TO CLIENT		25.06.2026	GF	ADS		

CLIENT

HAMPSHIRE COUNTY COUNCIL
UNIVERSAL SERVICES DIRECTORATE
STRUCTURES

CONSULTANT

 **Hampshire**
County Council

Engineering Services

TIM LAWTON BEng CEng FICE FCIHT : ASSISTANT DIRECTOR OF UNIVERSAL SERVICES

HORIZONTAL SCALE @ A1 1:100	SCHEME HAVANT FOOTBRIDGE REPLACEMENT	DRAWING TITLE TRAFFIC SIGN AND ROAD MARKINGS SOUTHERN SECTION	
VERTICAL SCALE @ A1 N/A			
SHEET NUMBER 1 OF 1		JOB No. C.J009595.01 HCC CAD PLOT: 17/07/2028 11:20:23	
CJ009595-HEH-HMS- FB1051 -DR-CD-0003		SUIT D1	REV P05