


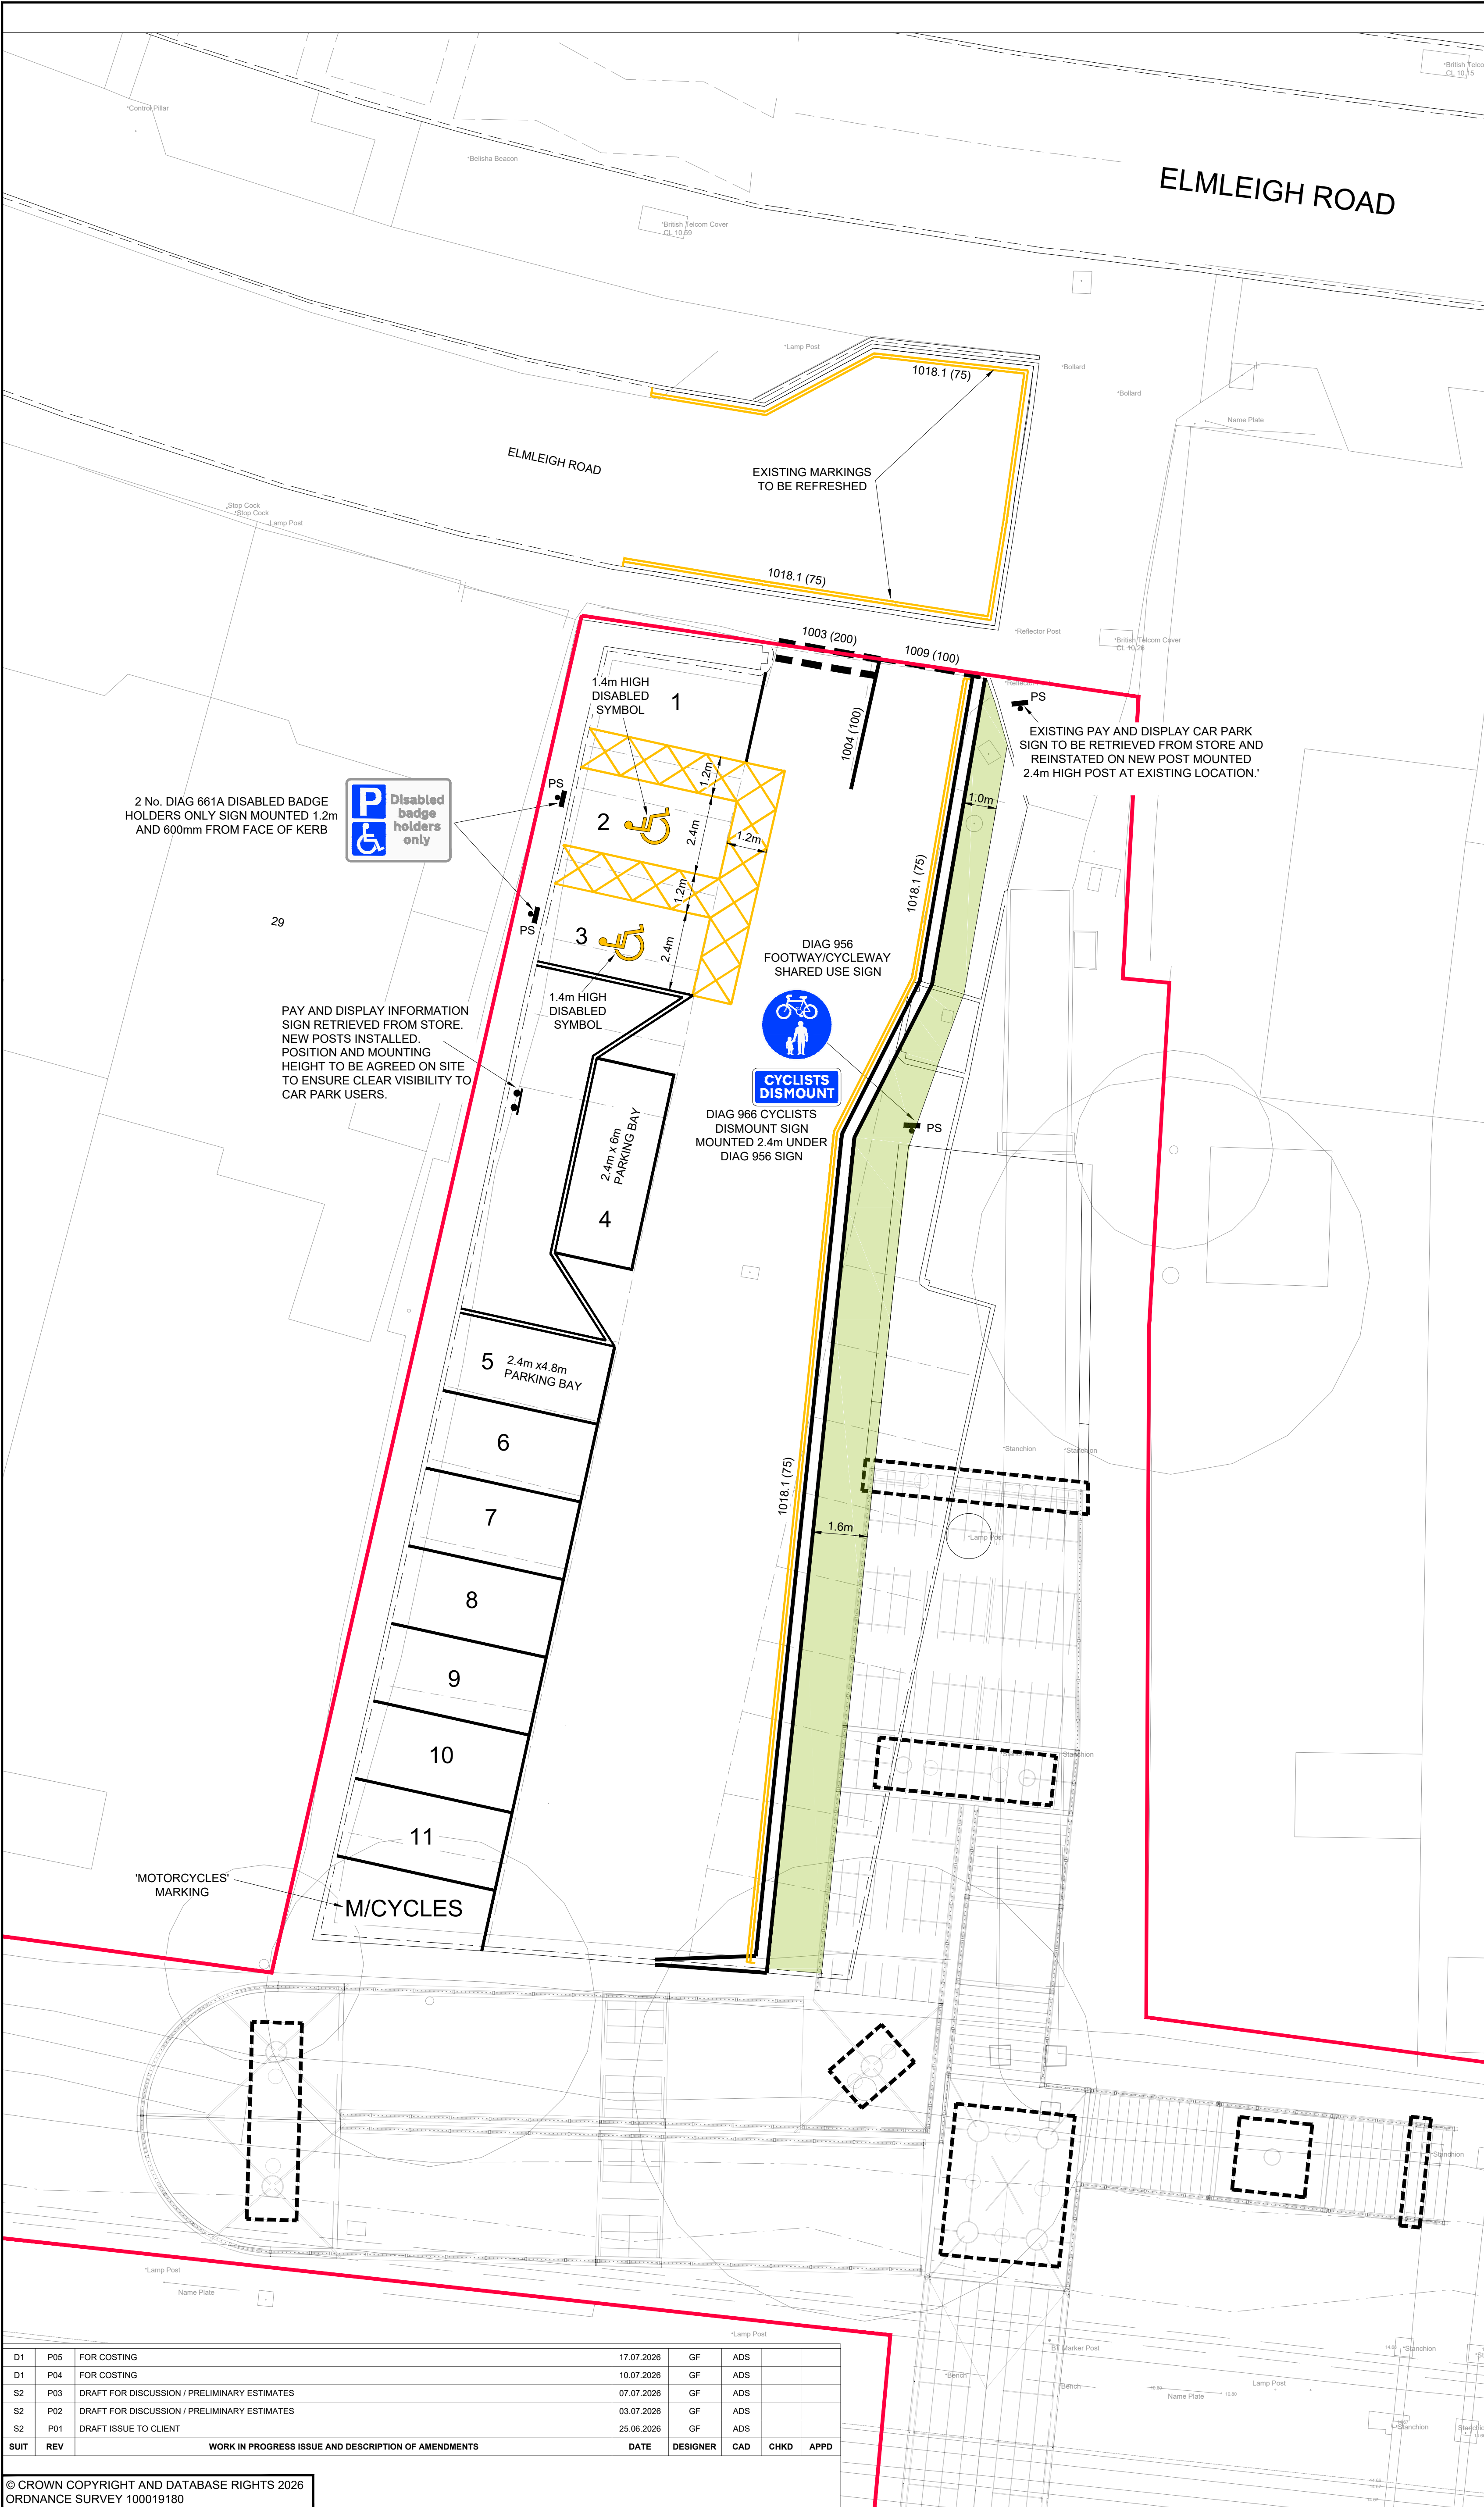

- NOTES
1. DO NOT SCALE FROM THIS DRAWING

2. ALL DIMENSIONS IN METRES UNLESS OTHERWISE STATED

3. PARTS OF THIS DRAWING SHOULD BE SHOWN IN COLOUR. IF THIS NOTE IS NOT RED REPRINT A COLOURED COPY.

4. FOR GROUND INVESTIGATION REPORT REFER TO TF-24-356-R01 GIR @ Havant Train Station (Final) Report reference GIR (Final) PRODUCED BY TERRA FIRMA.

5. FOR HIGHWAY BOUNDARY AND LAND OWNERSHIP DETAILS REFER TO HCC DRAWING REFERENCE CJ009595-HEH-SGN- FB1051-DR-S-1708 Rev S4 P01

6. ALL ROAD MARKINGS ARE TO COMPLY WITH THE TRAFFIC SIGNS REGULATIONS AND GENERAL DIRECTIONS 2016.

6. REFRESHED LINING STATED ON THE DRAWING IS TO BE LIKE FOR LIKE.

7. ALL ROAD MARKINGS SHALL BE WHITE THERMOPLASTIC SCREED WITH SURFACE APPLIED SOLID GLASS BEADS WITH THE EXCEPTION OF ROAD MARKING TO DIAGRAM 1018.1 AND DISABLED BAYS SHALL BE YELLOW.

8. 1003 (200) PROPOSED GIVE WAY LINE

9. 1009A (100) PROPOSED EDGE OF CARRIAGEWAY LINE

10. 1004 (100) PROPOSED CENTRE LINE

11. 1018.1 (2x75) PROPOSED DOUBLE YELLOW NO WAITING AT ANY TIME LINE

12. NON SPECIFIED DISABLED PARKING YELLOW LINE 100mm WIDE

13. NON SPECIFIED STANDARD PARKING BAY WHITE LINE 100mm WIDE
- KEY
- PS

EXISTING SIGN TO BE RETRIEVED FROM STORE AND MOUNTED ON NEW COLUMN IN SAME LOCATION AS SHOWN
- PROPOSED LANDSCAPING STRIP
- 1018.1 (75)

PROPOSED YELLOW COLOURED ROAD MARKING WITH DIAGRAM NUMBER AND WIDTH IN MILLIMETRES INDICATED IN BRACKETS
- PROPOSED WHITE COLOURED PARKING BAYS MARKING (100mm WIDE) AND YELLOW COLOURED DISABLED BAY MARKINGS (100mm WIDE) DIMENSIONS AS SHOWN
- RED LINE APPLICATION BOUNDARY

D1	P05	FOR COSTING	17.07.2026	GF	ADS				
D1	P04	FOR COSTING	10.07.2026	GF	ADS				
S2	P03	DRAFT FOR DISCUSSION / PRELIMINARY ESTIMATES	07.07.2026	GF	ADS				
S2	P02	DRAFT FOR DISCUSSION / PRELIMINARY ESTIMATES	03.07.2026	GF	ADS				
S2	P01	DRAFT ISSUE TO CLIENT	25.06.2026	GF	ADS				
SUIT	REV	WORK IN PROGRESS ISSUE AND DESCRIPTION OF AMENDMENTS	DATE	DESIGNER	CAD	CHKD	APPD		

© CROWN COPYRIGHT AND DATABASE RIGHTS 2026
ORDNANCE SURVEY 100019180

CLIENT

HAMPSHIRE COUNTY COUNCIL
UNIVERSAL SERVICES DIRECTORATE
STRUCTURES

CONSULTANT

Hampshire
County Council
Engineering Services

HORIZONTAL SCALE @ A1
1:100

VERTICAL SCALE @ A1
N/A

SHEET NUMBER
1 OF 1

SCHEME

HAVANT FOOTBRIDGE
REPLACEMENT

DRAWING TITLE

TRAFFIC SIGNS AND ROAD
MARKINGS
NORTHERN SECTION

JOB No. CJ009595.01

CJ009595-HEH-HMS- FB1051 -DR-CD-0001

HCC CAD PLOT: 17/7/2026 11:26:53

SUIT REV
D1 P05