


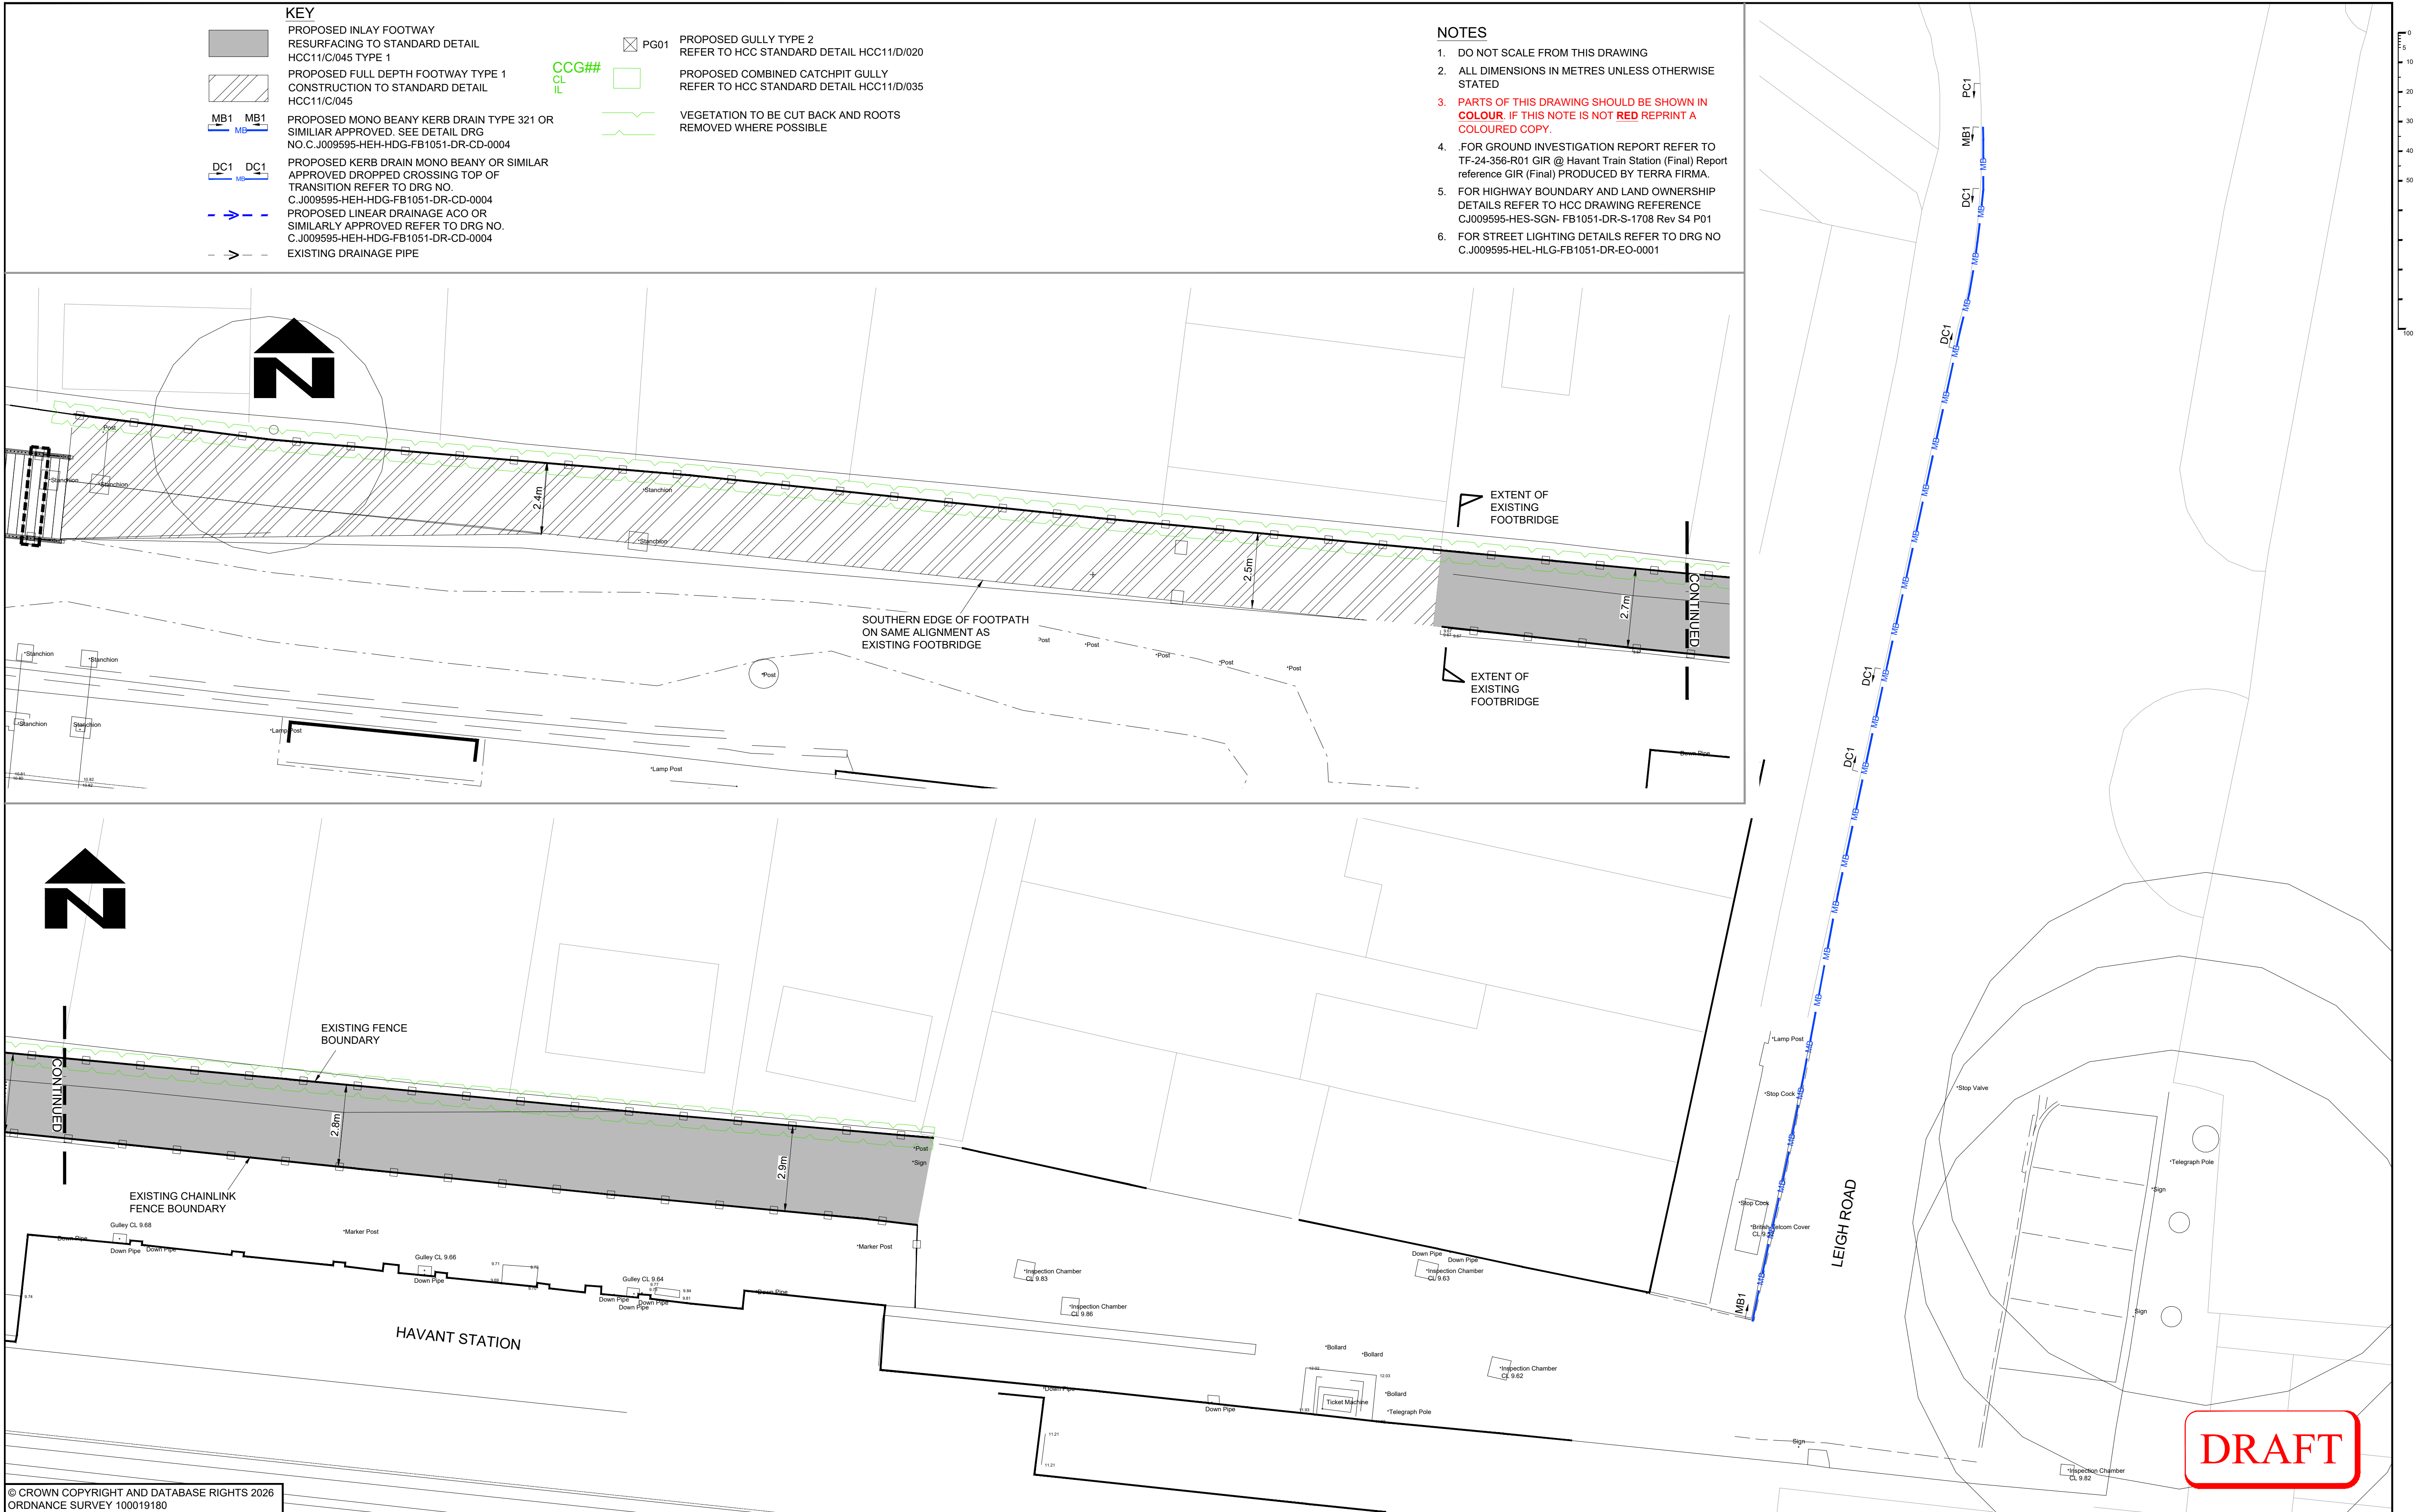

© CROWN COPYRIGHT AND DATABASE RIGHTS 2026
ORDNANCE SURVEY 100019180

D1	P05	FOR COSTING	17.07.2026	GF	ADS			
D1	P04	FOR COSTING	10.07.2026	GF	ADS			
S2	P03	DRAFT FOR DISCUSSION / PRELIMINARY ESTIMATES	07.07.2026	GF	ADS			
S2	P02	DRAFT FOR DISCUSSION / PRELIMINARY ESTIMATES	03.07.2026	GF	ADS			
S2	P01	DRAFT ISSUE TO CLIENT	25.06.2026	GF	ADS			
SUIT	REV	WORK IN PROGRESS ISSUE AND DESCRIPTION OF AMENDMENTS		DATE	DESIGNER	CAD	CHKD	APPD

CLIENT

HAMPSHIRE COUNTY COUNCIL
UNIVERSAL SERVICES DIRECTORATE
STRUCTURES

CONSULTANT



Hampshire
County Council

Engineering Services

TIM LAWTON BEng CEng FICE FCIHT : ASSISTANT DIRECTOR OF UNIVERSAL SERVICES

HORIZONTAL SCALE @ A1
1:100
VERTICAL SCALE @ A1
N/A
SHEET NUMBER
1 OF 1

SCHEME
HAVANT FOOTBRIDGE
REPLACEMENT

JOB No. C.J009595.01

DRAWING TITLE
GENERAL ARRANGEMENT
EASTERN SECTION

HCC CAD FILE: 17772026 12-58-29

CJ009595-HEH-HGN- FB1051 -DR-CD-0003

SUIT REV
D1 P05

HCC CAD FILE: K:\Engl\Roads\Schemes\CJ009595 Havant Footbridge\Drainage\03-Drawings\02-General\Detailed design\CJ009595-HEH-HGN-FB1051-DR-CD-0002 Eastern GA.dwg

STATUS OF DRAWING AT SUITABILITY - RED BACKGROUND = WORK IN PROGRESS, AMBER BACKGROUND = SHARED NON-CONTRACTUAL, GREEN BACKGROUND = EARLY PUBLISH & PUBLISHED CONTRACTUAL