


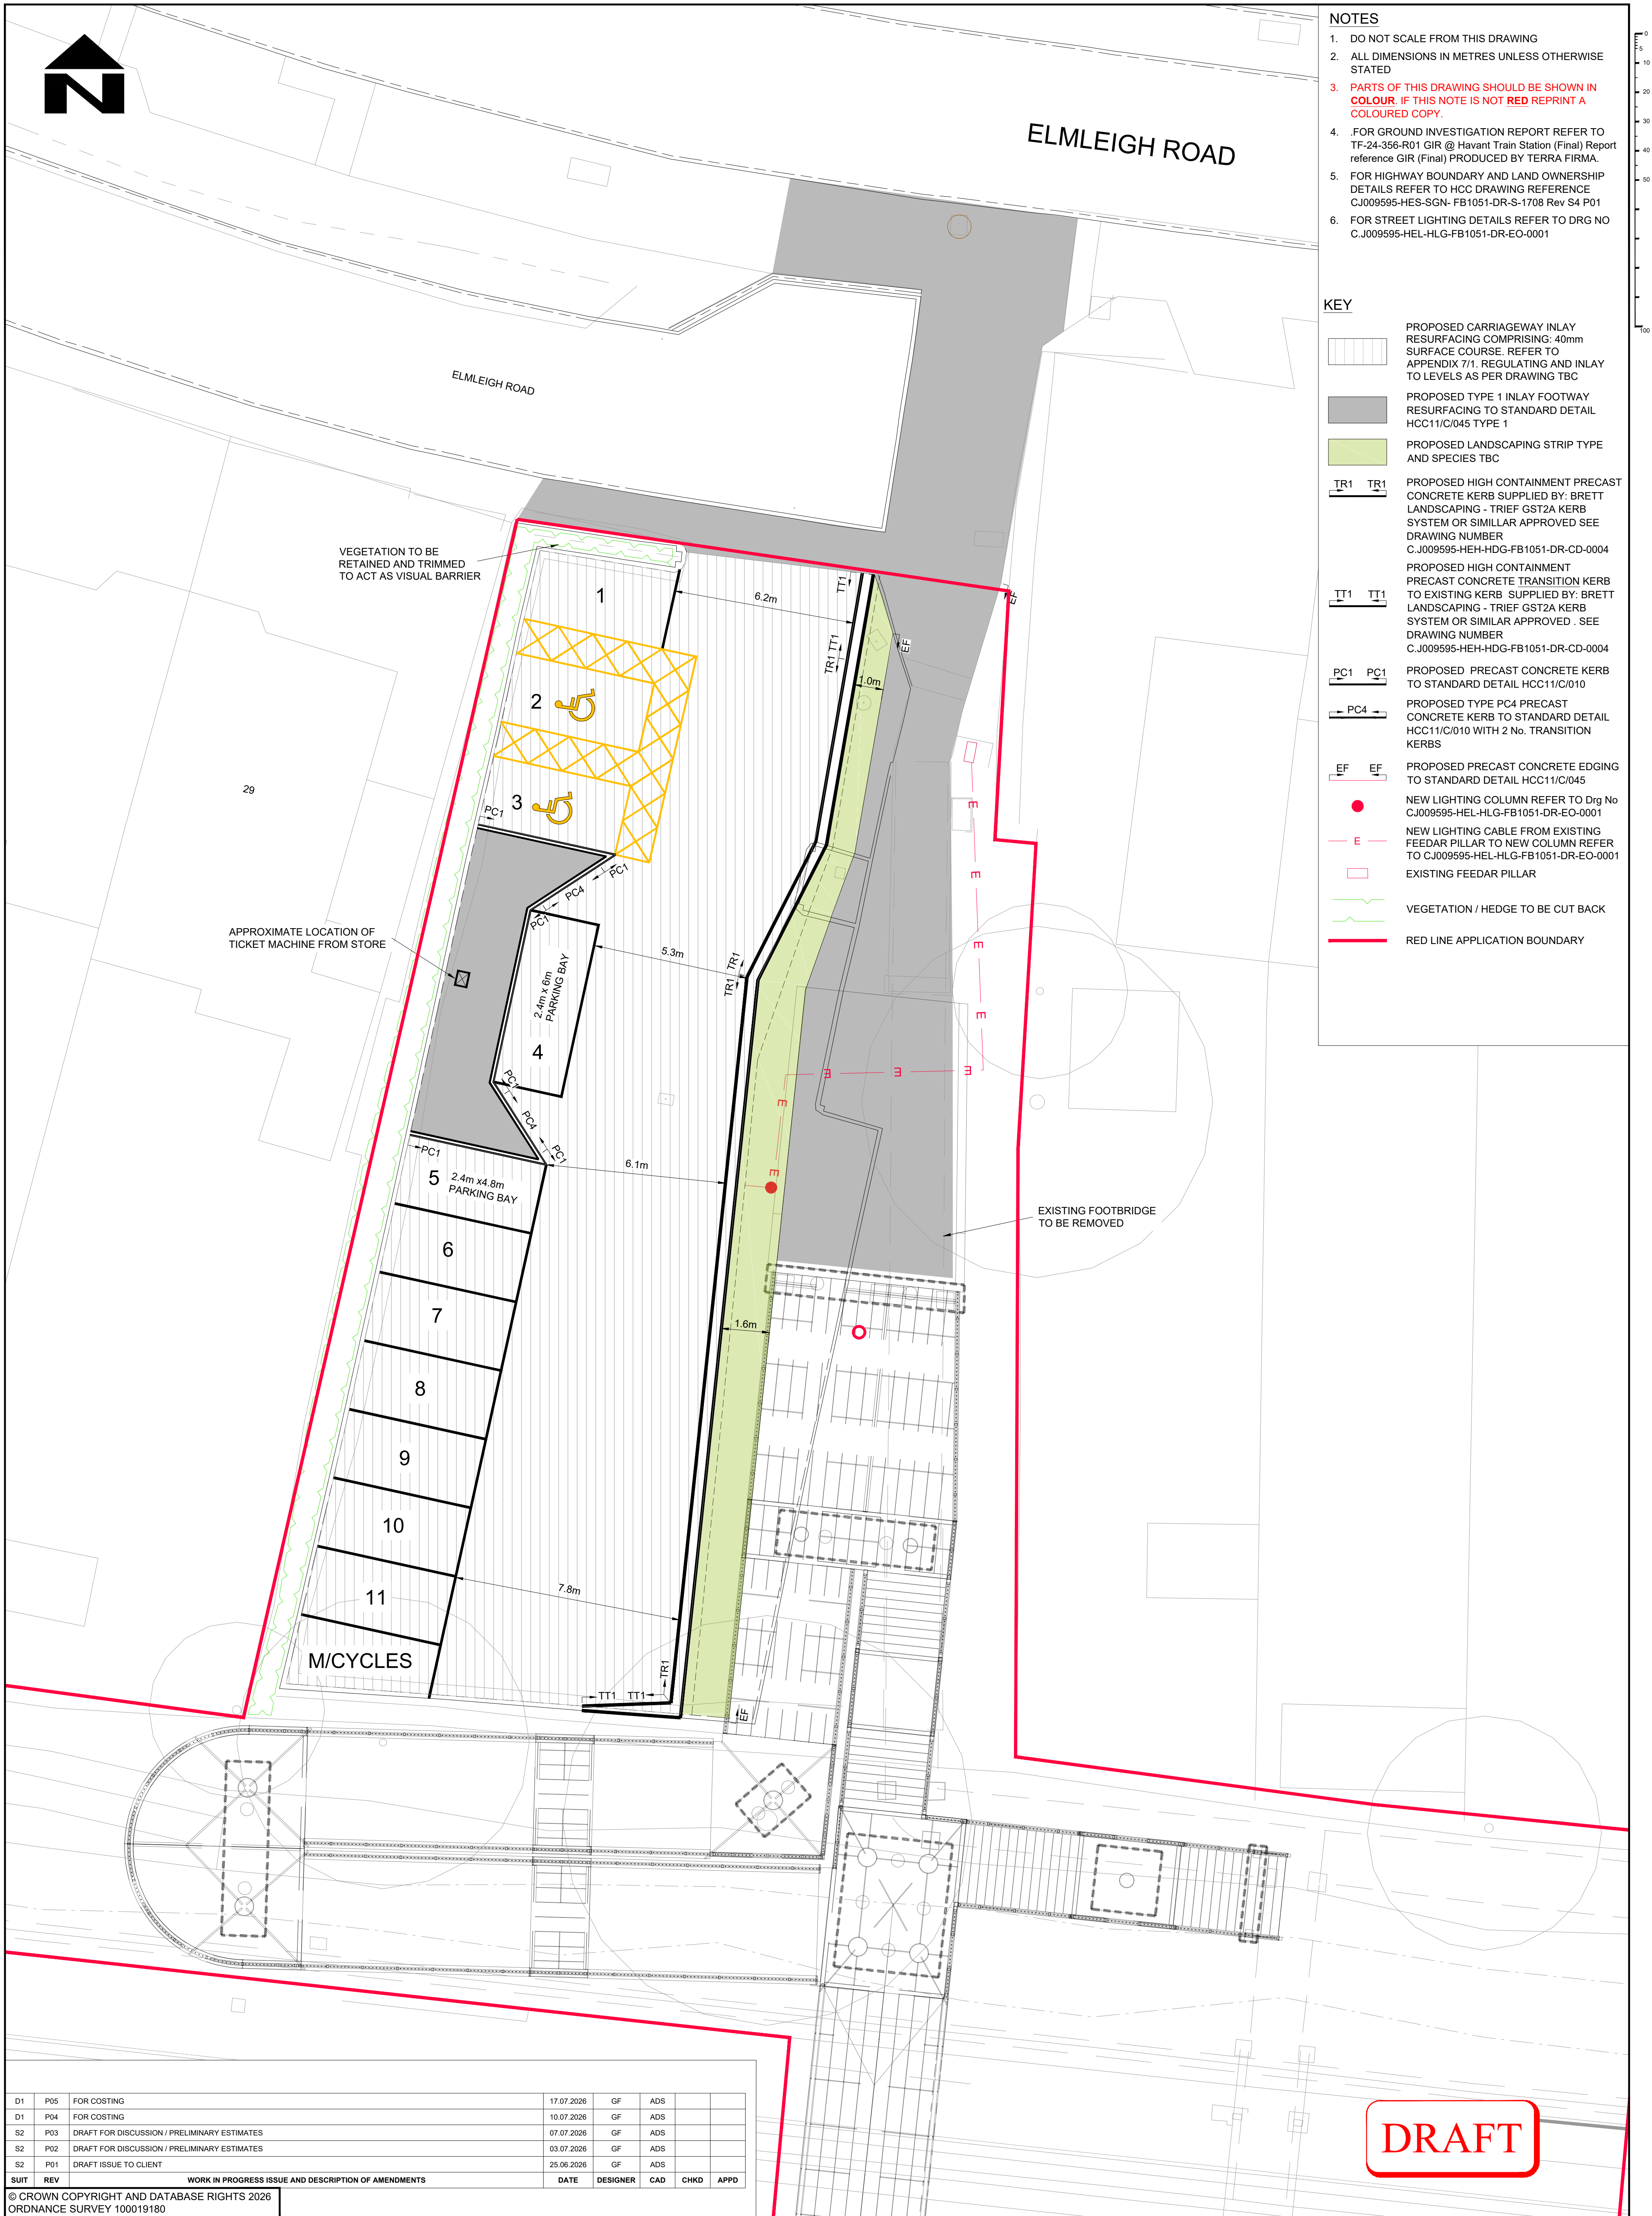

1. DO NOT SCALE FROM THIS DRAWING
2. ALL DIMENSIONS IN METRES UNLESS OTHERWISE STATED
3. PARTS OF THIS DRAWING SHOULD BE SHOWN IN **COLOUR**. IF THIS NOTE IS NOT **RED** REPRINT A COLOURED COPY.
4. FOR GROUND INVESTIGATION REPORT REFER TO TF-24-356-R01 GIR @ Havant Train Station (Final) Report reference GIR (FINAL) PRODUCED BY TERRA FIRMA.
5. FOR HIGHWAY BOUNDARY AND LAND OWNERSHIP DETAILS REFER TO HCC DRAWING REFERENCE CJ009595-HES-SGN-FB1051-DR-S-1708 Rev S4 P01
6. FOR STREET LIGHTING DETAILS REFER TO DRG NO C.J009595-HEL-HLG-FB1051-DR-EO-0001

 PROPOSED CARRIAGEWAY INLAY
 RESURFACING COMPRISING: 40mm
 SURFACE COURSE. REFER TO
 APPENDIX 7/1. REGULATING AND INLAY
 TO LEVELS AS PER DRAWING TBC

 PROPOSED TYPE 1 INLAY FOOTWAY
 RESURFACING TO STANDARD DETAIL
 HCC11/C/045 TYPE 1

 PROPOSED LANDSCAPING STRIP TYPE
 AND SPECIES TBC

 PROPOSED HIGH CONTAINMENT PRECAST
 CONCRETE KERB SUPPLIED BY: BRET
 LANDSCAPING - TRIEF GST2A KERB
 SYSTEM OR SIMILAR APPROVED SEE
 DRAWING NUMBER
 C.J009595-HEH-HDG-FB1051-DR-CD-0004

 PROPOSED HIGH CONTAINMENT
 PRECAST CONCRETE TRANSITION KERB
 TO EXISTING KERB SUPPLIED BY: BRET
 LANDSCAPING - TRIEF GST2A KERB
 SYSTEM OR SIMILAR APPROVED . SEE
 DRAWING NUMBER
 C.J009595-HEH-HDG-FB1051-DR-CD-0004

 PROPOSED PRECAST CONCRETE KERB
 TO STANDARD DETAIL HCC11/C/010

 PROPOSED TYPE PC4 PRECAST
 CONCRETE KERB TO STANDARD DETAIL
 HCC11/C/010 WITH 2 No. TRANSITION
 KERBS

 PROPOSED PRECAST CONCRETE EDGING
 TO STANDARD DETAIL HCC11/C/045

 NEW LIGHTING COLUMN REFER TO Drg No
 C.J009595-HEL-HLG-FB1051-DR-EO-0001

 NEW LIGHTING CABLE FROM EXISTING
 FEEDAR PILLAR TO NEW COLUMN REFER
 TO C.J009595-HEL-HLG-FB1051-DR-EO-0001

 EXISTING FEEDAR PILLAR

 VEGETATION / HEDGE TO BE CUT BACK

 RED LINE APPLICATION BOUNDARY

D1	P05	FOR COSTING	17.07.2026	GF	ADS		
D1	P04	FOR COSTING	10.07.2026	GF	ADS		
S2	P03	DRAFT FOR DISCUSSION / PRELIMINARY ESTIMATES	07.07.2026	GF	ADS		
S2	P02	DRAFT FOR DISCUSSION / PRELIMINARY ESTIMATES	03.07.2026	GF	ADS		
S2	P01	DRAFT ISSUE TO CLIENT	25.06.2026	GF	ADS		
SUIT	REV	WORK IN PROGRESS ISSUE AND DESCRIPTION OF AMENDMENTS	DATE	DESIGNER	CAD	CHKD	APPD

© CROWN COPYRIGHT AND DATABASE RIGHTS 2026
ORDNANCE SURVEY 100019180

CLIENT

HAMPSHIRE COUNTY COUNCIL
UNIVERSAL SERVICES DIRECTORATE
STRUCTURES

CONSULTANT



TIM LAWTON BEng CEng FICE FCIHT : ASSISTANT DIRECTOR OF UNIVERSAL SERVICES

HORIZONTAL SCALE @ A	1:100
VERTICAL SCALE @ A1	N/A
SHEET NUMBER	1 OF 1

SCHEME

HAVANT FOOTBRIDGE REPLACEMENT

JOB No. C.J009595.01

DRAWING TITLE

GENERAL ARRANGEMENT AND HARD SURFACES NORTHERN SECTION

HCC CAD PLOT: 17/7/2026 12:54:14

SUIT	REV
D1	P05