


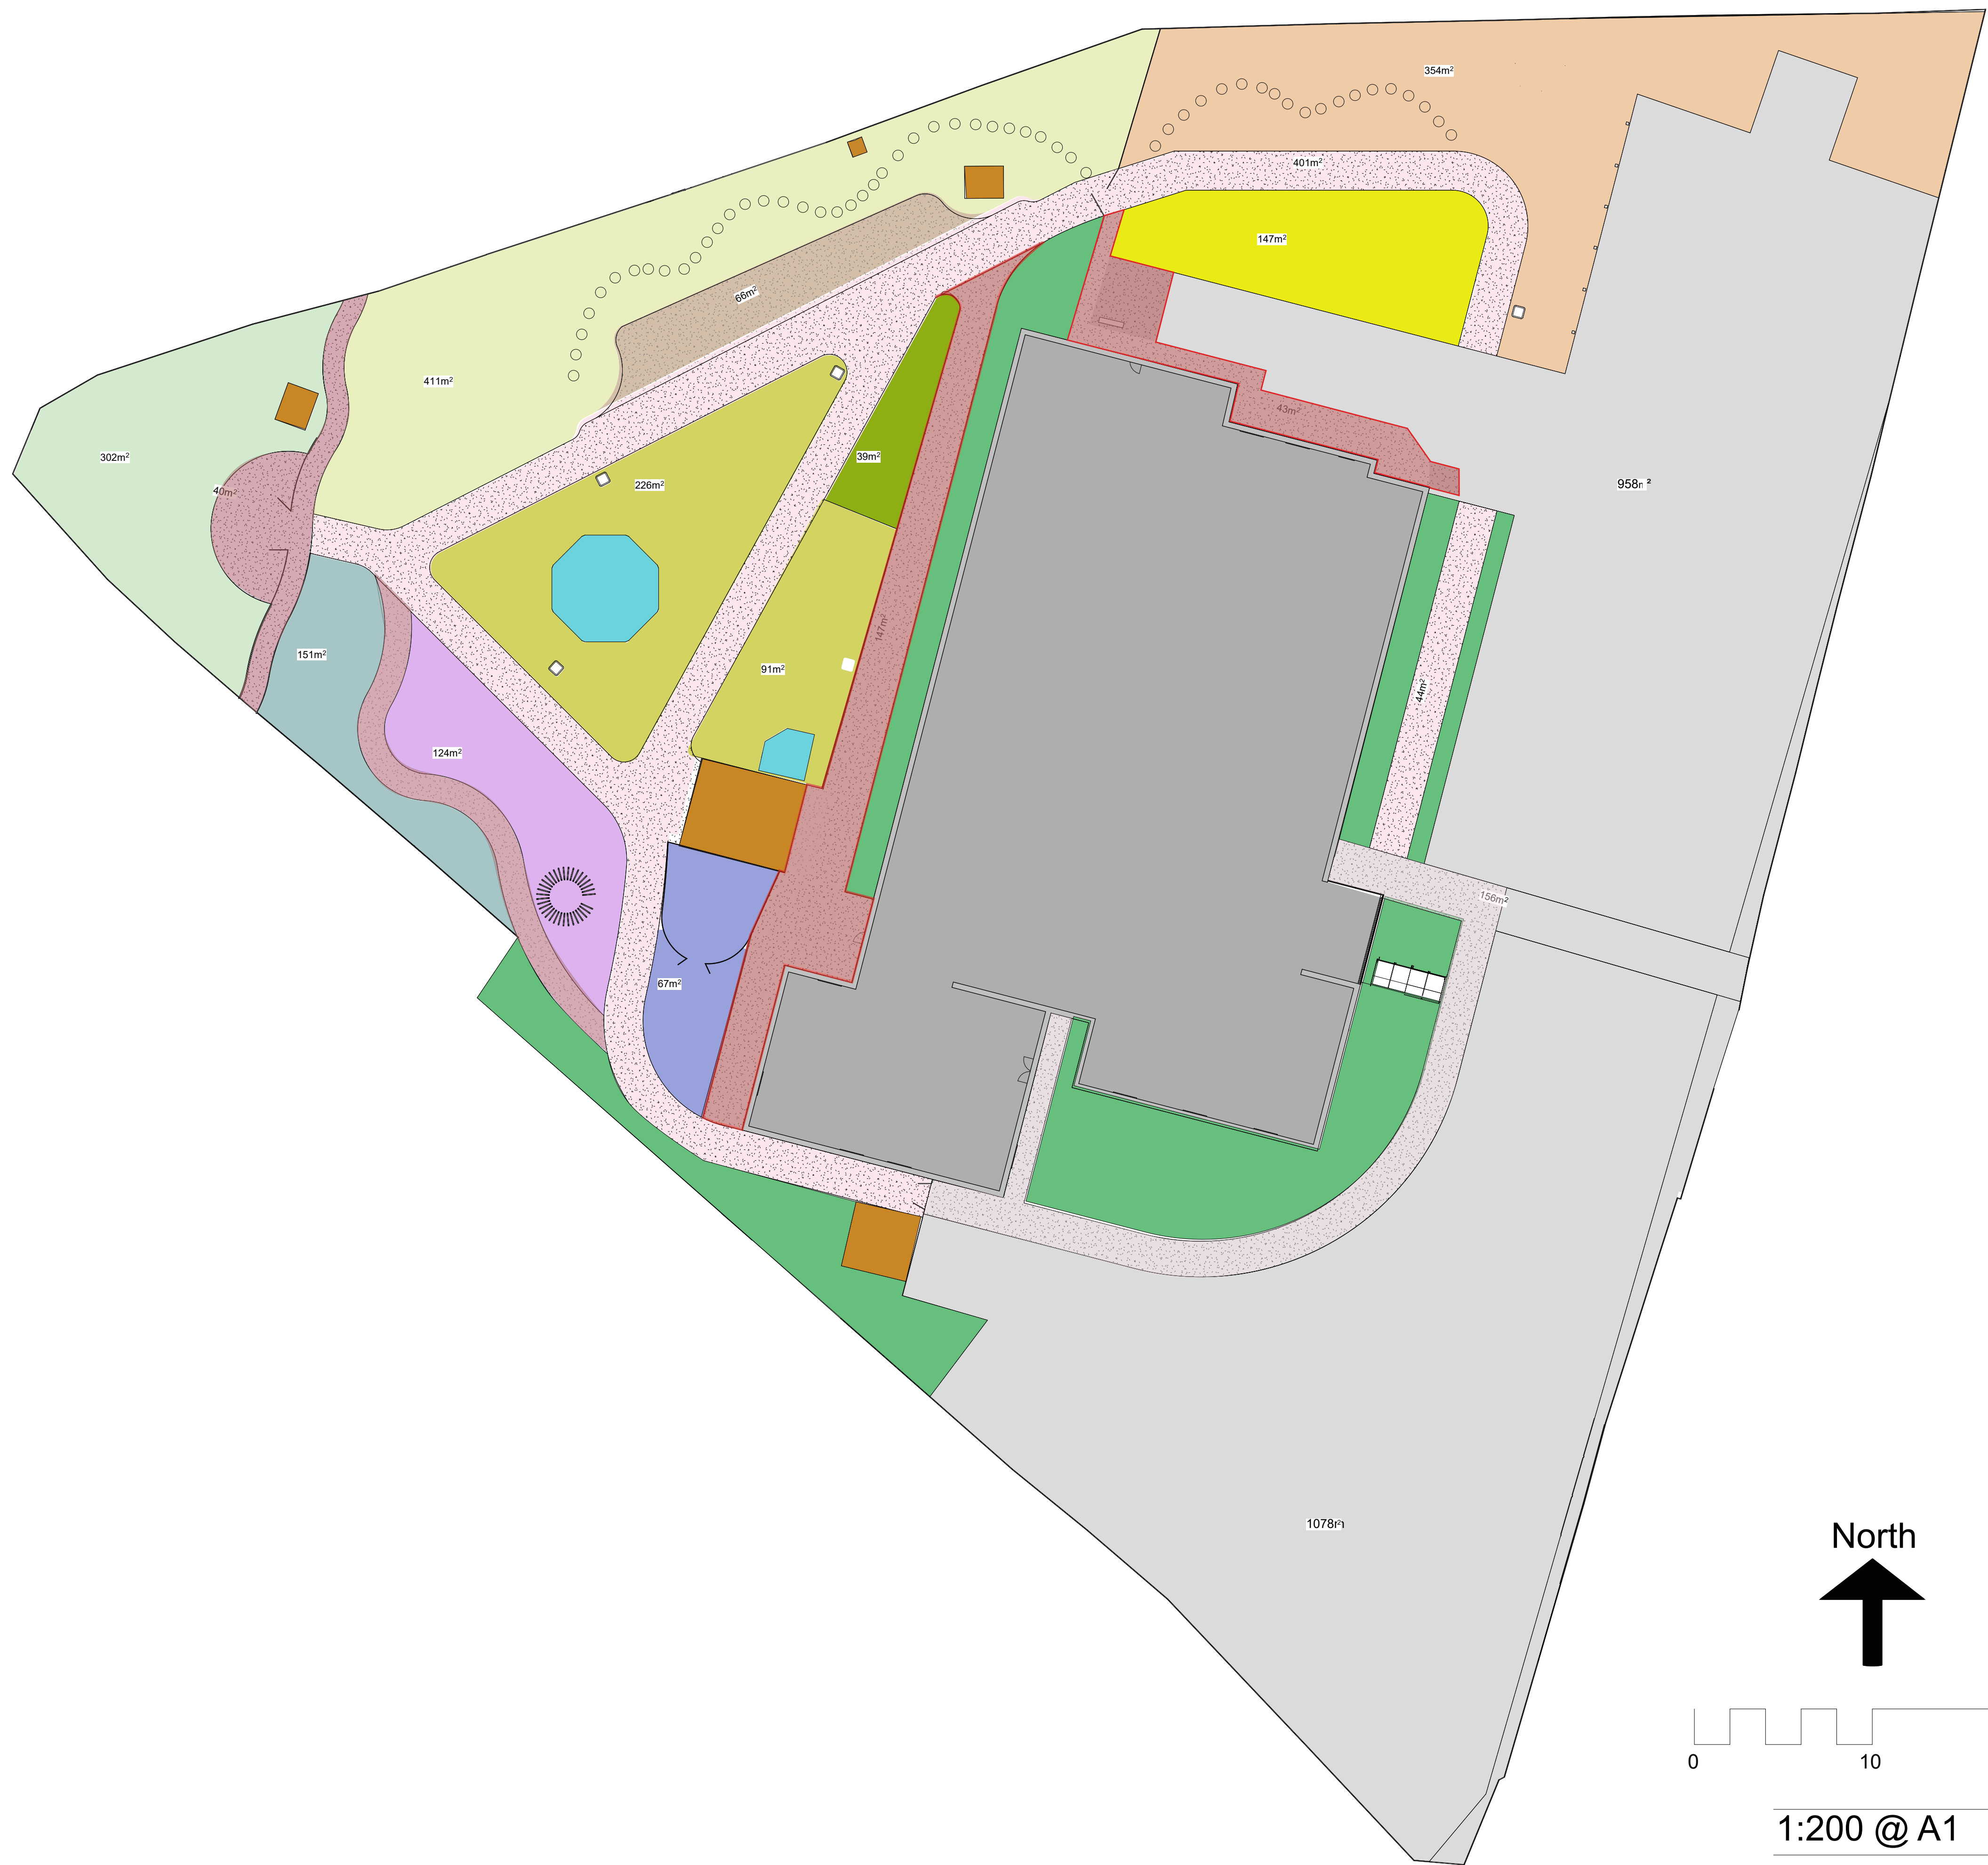

LEGEND:

- | | |
|---|---|
| GROW
wild lawn | PLAY
Wild Lawn/ / modified grass |
| ACTIVE
modified grass | ORCHARD
Small fruit trees
Soil / bark |
| ACCESSIBLE PLANTING
Resin bound gravel | STORAGE
Timber structure |
| RELAX
Modified Grass | COMMUNAL STRUCTURE
Timber frame |
| SENSORY
Stones / Pebbles / bark | HUGEL KULTUR
Planted mound /
Regenerative growing bed |
| SOCIAL
Resin bound gravel | WILD FLOWER
Wildflower meadow /
Pollinator planting |
| STAFF
Modified Grass | PRIMARY MAIN PATH
Ecogrid infilled with gravel |
| CARPARK
Tarmac | SECONDARY
Compacted scalplings |
| RESTRICTED
ACCESS | COVERED CYCLE RACK |

PROJECT:
COMMUNITY GARDEN - LOVE OUTDOORS CIC
WATERLOOVILLE HEALTH CENTRE,
DRYDEN CLOSE, WATERLOOVILLE, PO7 6AL

DRAWING TITLE:
PROPOSED AREAS, MATERIALS AND SURFACES

DRAWING NUMBER::
WHC - 004

DATE::
JUNE 2026

DRAWN BY:
K. LUCAS

SCALE:
1:200 @ A1

STATUS:
PLANNING

CLIENT:
NHS PROPERTY SERVICES

North
0 10 20 m
1:200 @ A1