


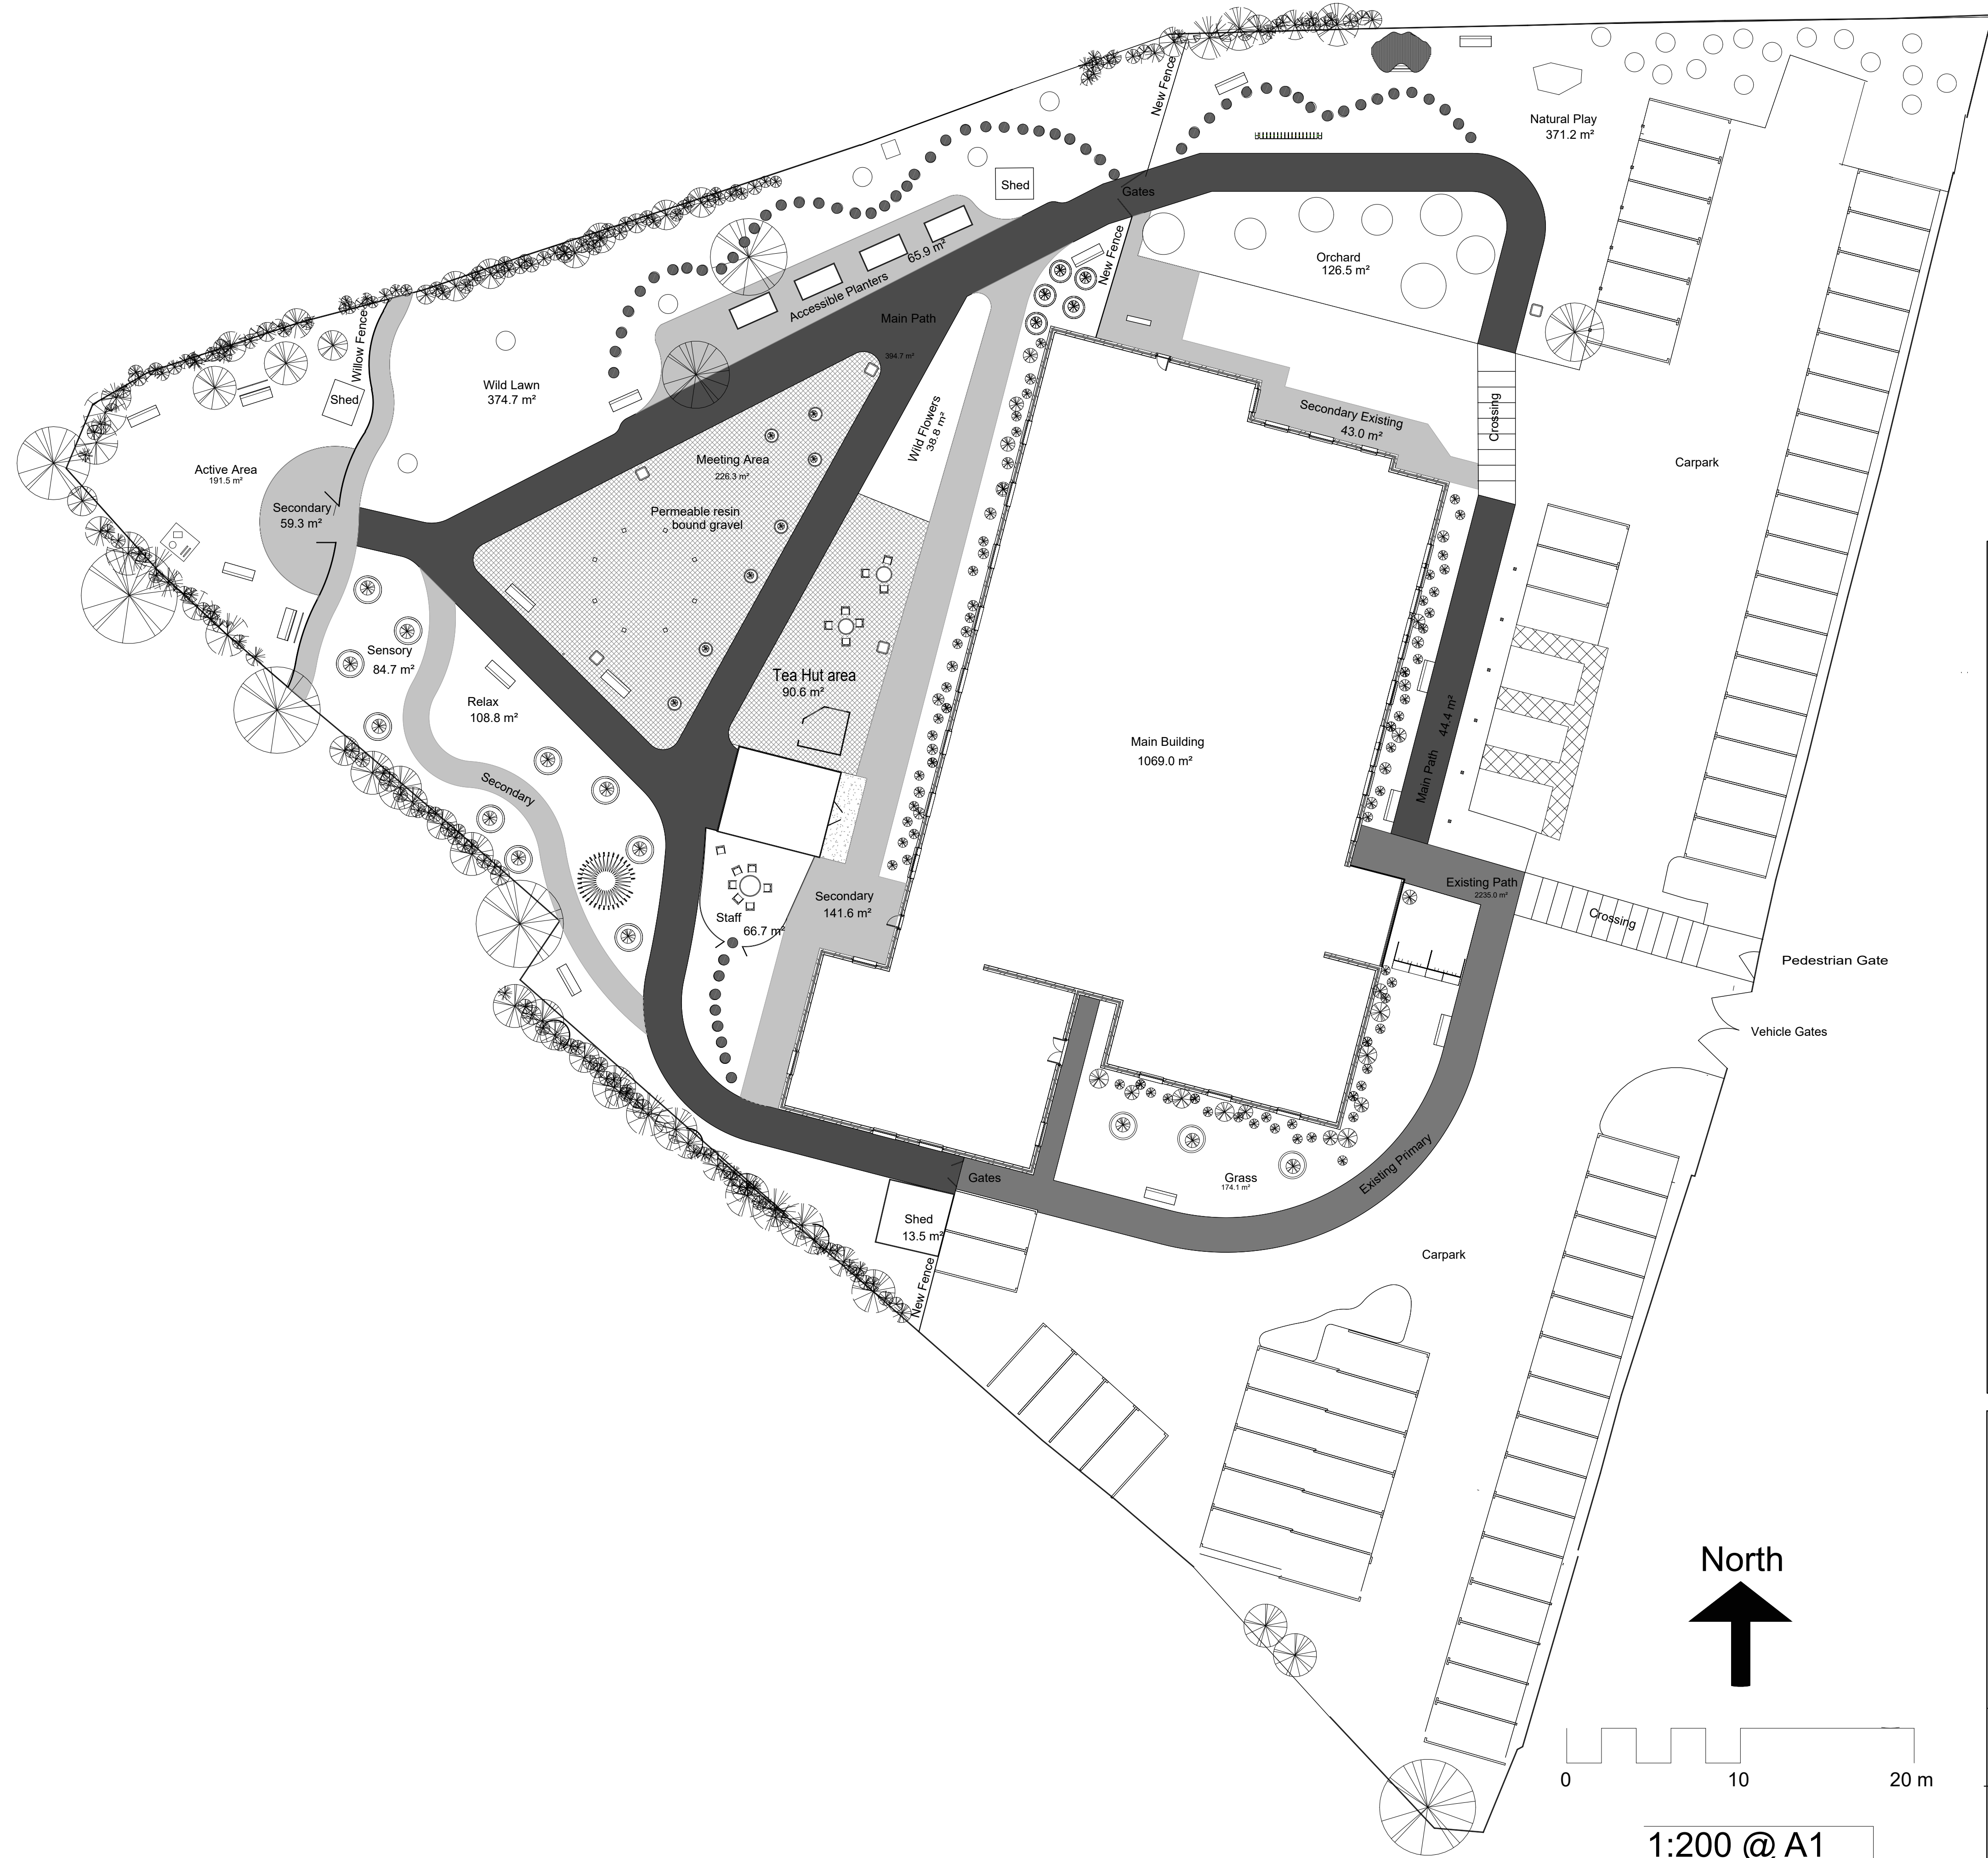

LEGEND:

	EXISTING TREES		HEDGELINE
	HUGEL KULTUR		PROPOSED TREES
	CONTAINER PLANTS		COVERED BIKE SHED
	TEA HUT		MAIN PATH
	CROSSING		SECONDARY PATH
	STEPPING STONES		EXISTING PATH
	EXERCISE BENCH		WILLOW STRUCTURE
	COVERED SHELTER		BENCHES
	PLAY STRUCTURE		COMMUNAL SEATING

PROJECT:
COMMUNITY GARDEN - LOVE OUTDOORS CIC
WATERLOOVILLE HEALTH CENTRE,
DRYDEN CLOSE, WATERLOOVILLE, PO76AL

DRAWING TITLE:
PROPOSED PLAN

DRAWING NUMBER:: WHC - 003	DATE:: JULY 2026	DRAWN BY: K. LUCAS
SCALE: 1:200 @ A1		STATUS: PLANNING
CLIENT: NHS PROPERTY SERVICES		