
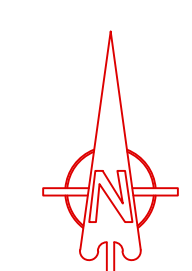


Section 104 Drainage
Information

MANHOLE	CL	IL	GRADIENT	PIPE SIZE	PIPE MATERIAL	COMMENTS
FWMH	10.71		-			UTL
F32	10.82	9.37	-	150	VC	
F31	10.66		-			RISING MAIN BLOCKED/NVP
F30	10.64		-			
F28	10.46	7.08	-	150	VC	
F27	10.28	7.22	1:52	150	VC	
F24	10.21	7.38	1:76	150	VC	
F20	10.30	7.69	1:130	150	VC	
F7	10.20	8.03	1:111	150	VC	
F4	10.17	8.62	1:38	150	VC	
F3	10.32	8.94	1:139	150	VC	
F2	10.47	8.98	1:74	100	VC	
F20	10.30	7.69	-	150	VC	
F19	10.27	8.67	1:36	150	VC	
F18	10.34	8.81	1:55	150	VC	
F17	10.47	8.95	1:117	150	VC	
F27	10.28	7.22	1:52	150	VC	
F26	10.28	8.50	1:7	150	VC	
F25	10.34	9.55	1:17	150	VC	
F30	10.64		-			BLOCKED/NVP
F30.1			-			UTF

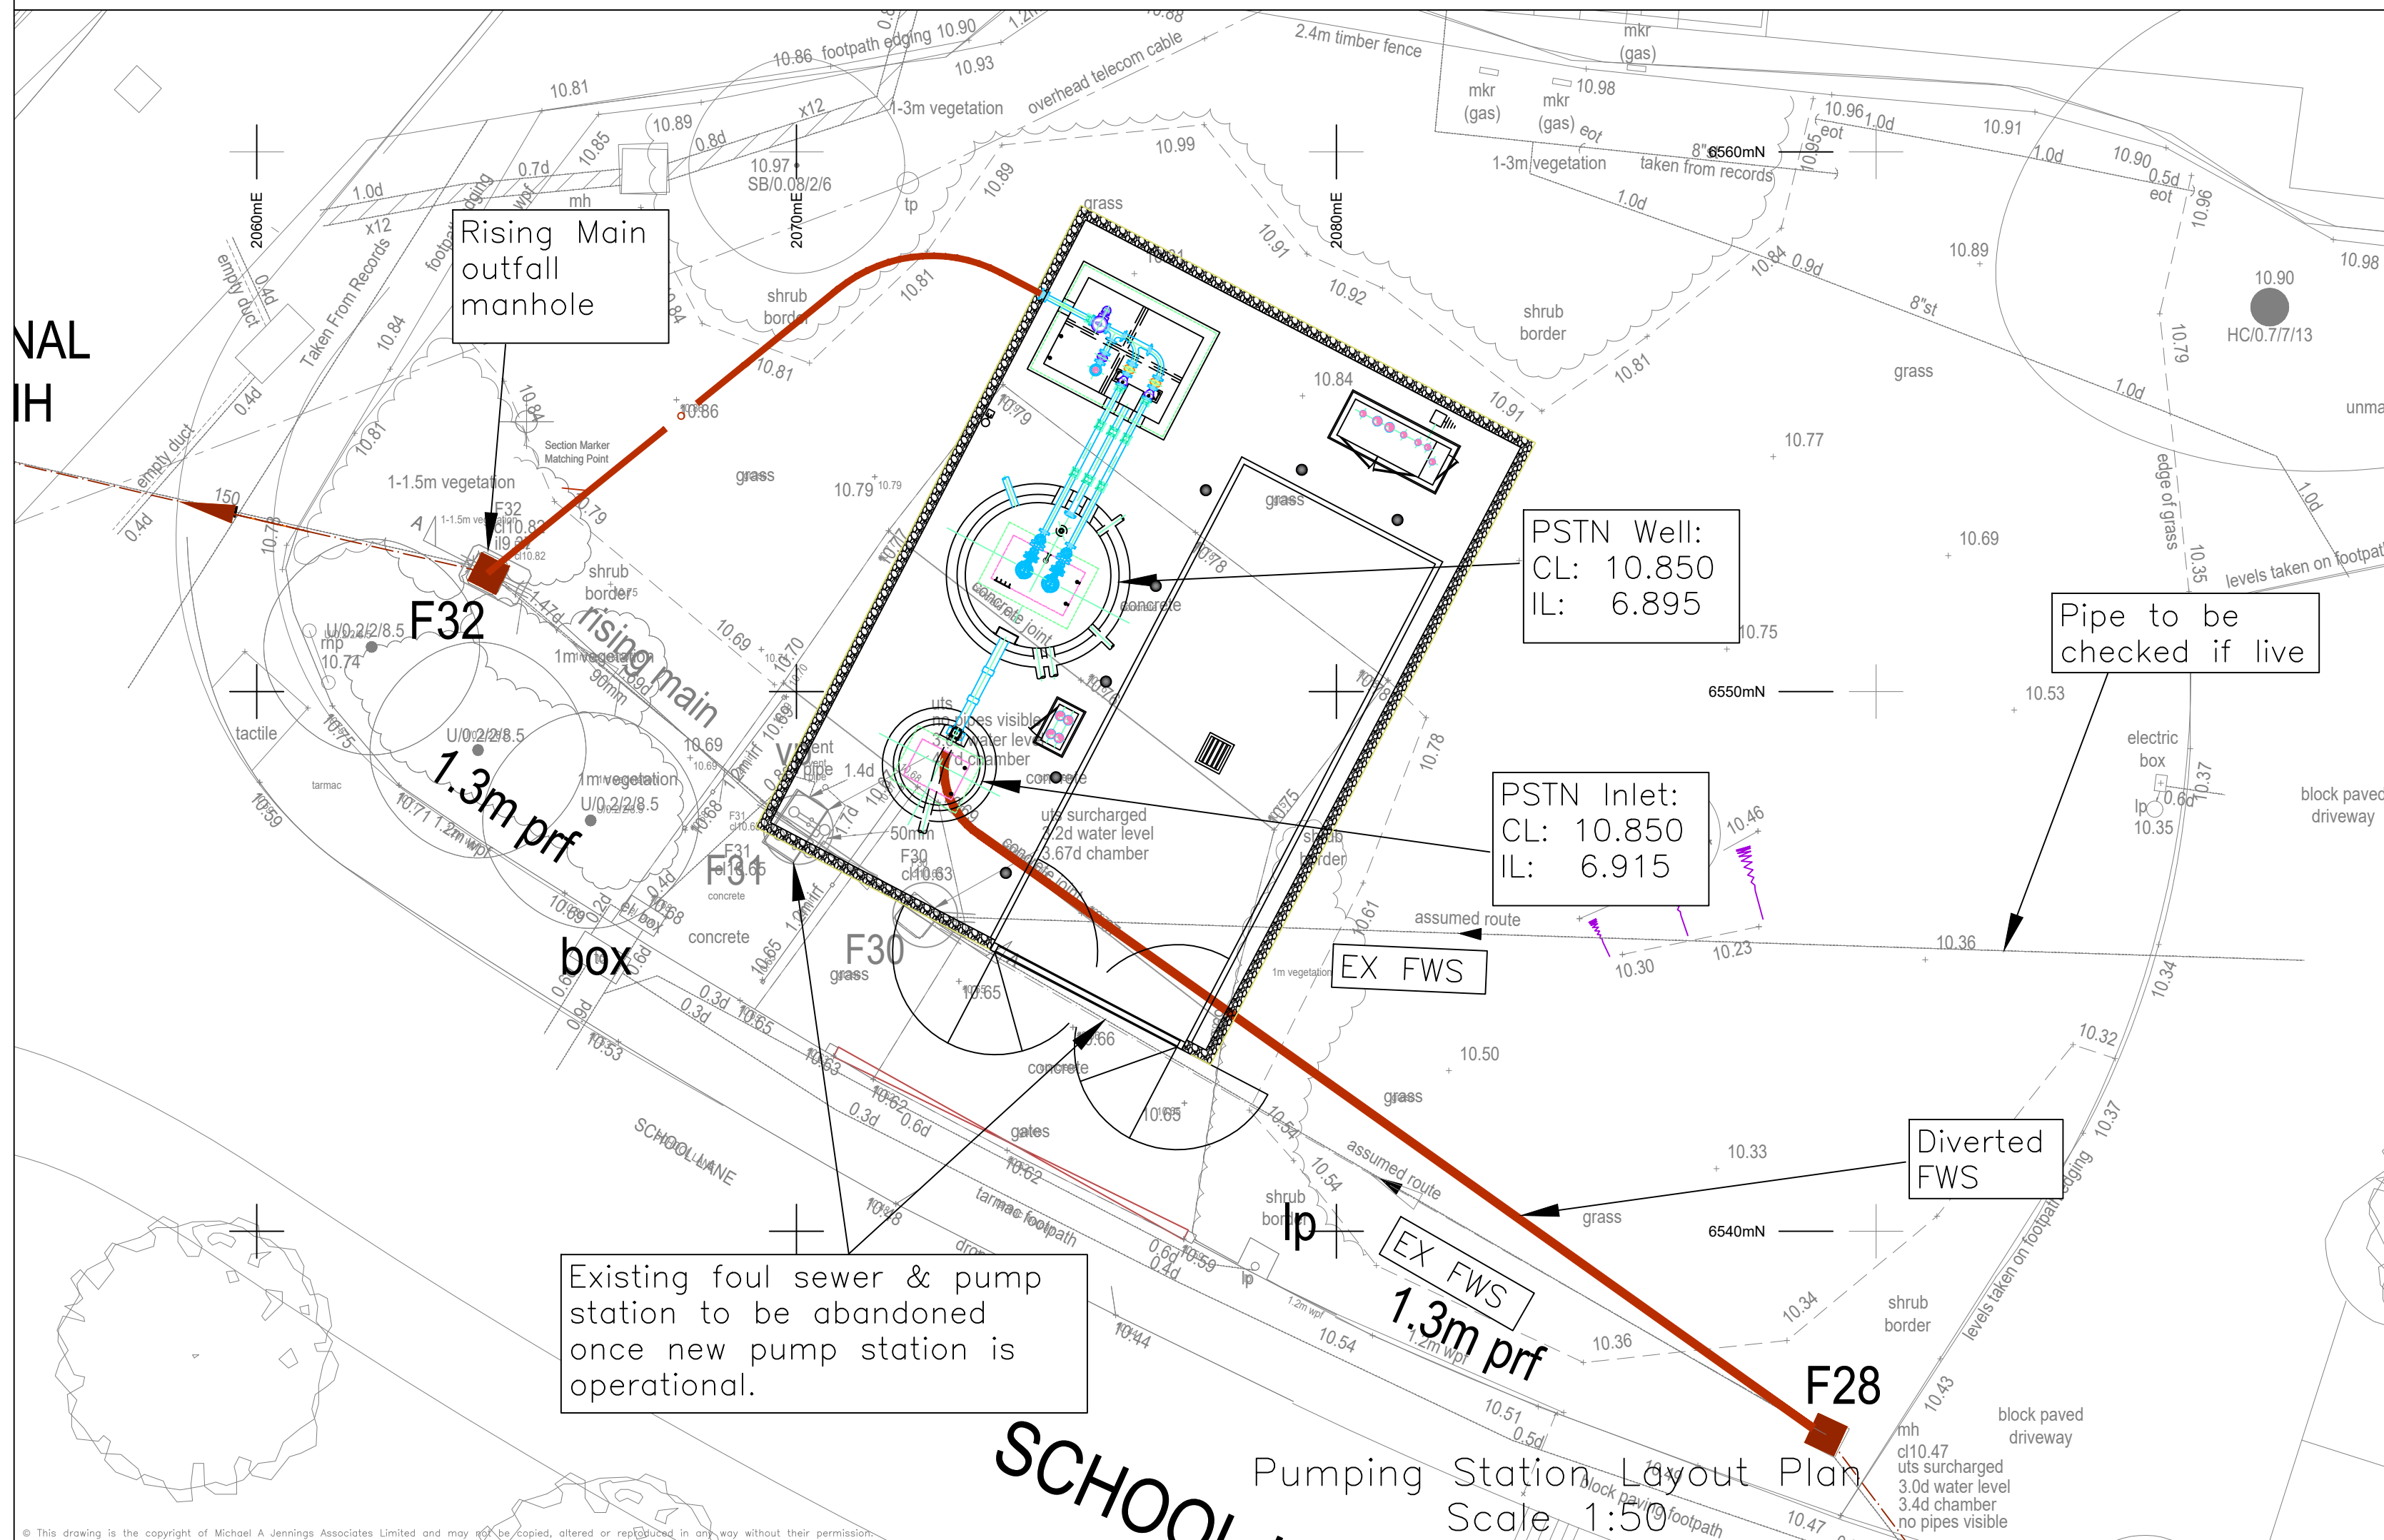

Development Layout Plan
Scale 1:500

- General Notes:
1. This drawing to be read in conjunction with all other relevant documents and specifications, including architectural layouts and developer house type information.
Any discrepancies should be reported to MJA Consulting.
 2. Do not scale from this drawing.
 3. All levels relate to Ordnance Datum; all dimensions in metres unless otherwise specified. Site survey grid & co-ordinates to be checked on site prior to commencement of any works.
 4. The level & location of all existing services shall be verified and marked on site by the Contractor prior to commencing any construction works.
 5. All adoptable foul & surface manholes, pipework and associated structures shall be constructed in accordance with current form of Sewers for Adoption latest Design & Construction Guidance (DCG) and Southern Water local Practices.

P1	30.03.26	Pump station relocated.	HJS	AMc
REV. No.	DATE	DESCRIPTION	DRAWN	CHECKED
Client	BLOOR HOMES CIVIL & STRUCTURAL ENGINEERS Ipsium Court, 24 The Quadrant, Abingdon Science Park, Abingdon Oxon, OX14 3YS Tel: 01235 555173 Email: mail@mjaconsulting.co.uk			
Project	School Lane Havant			
Title	Replacement F.W. Pumping Station			
Scale:	As Shown	Status:	Preliminary	
Drawn:	Project Engineer AMc	MJA Project No:	7167	Date: 01/05/2024
Drawing Number:	7167-MJA-PSTN-XX-DR-C-001	Rev:	P1	

SECTION 104 - NOT APPROVED