


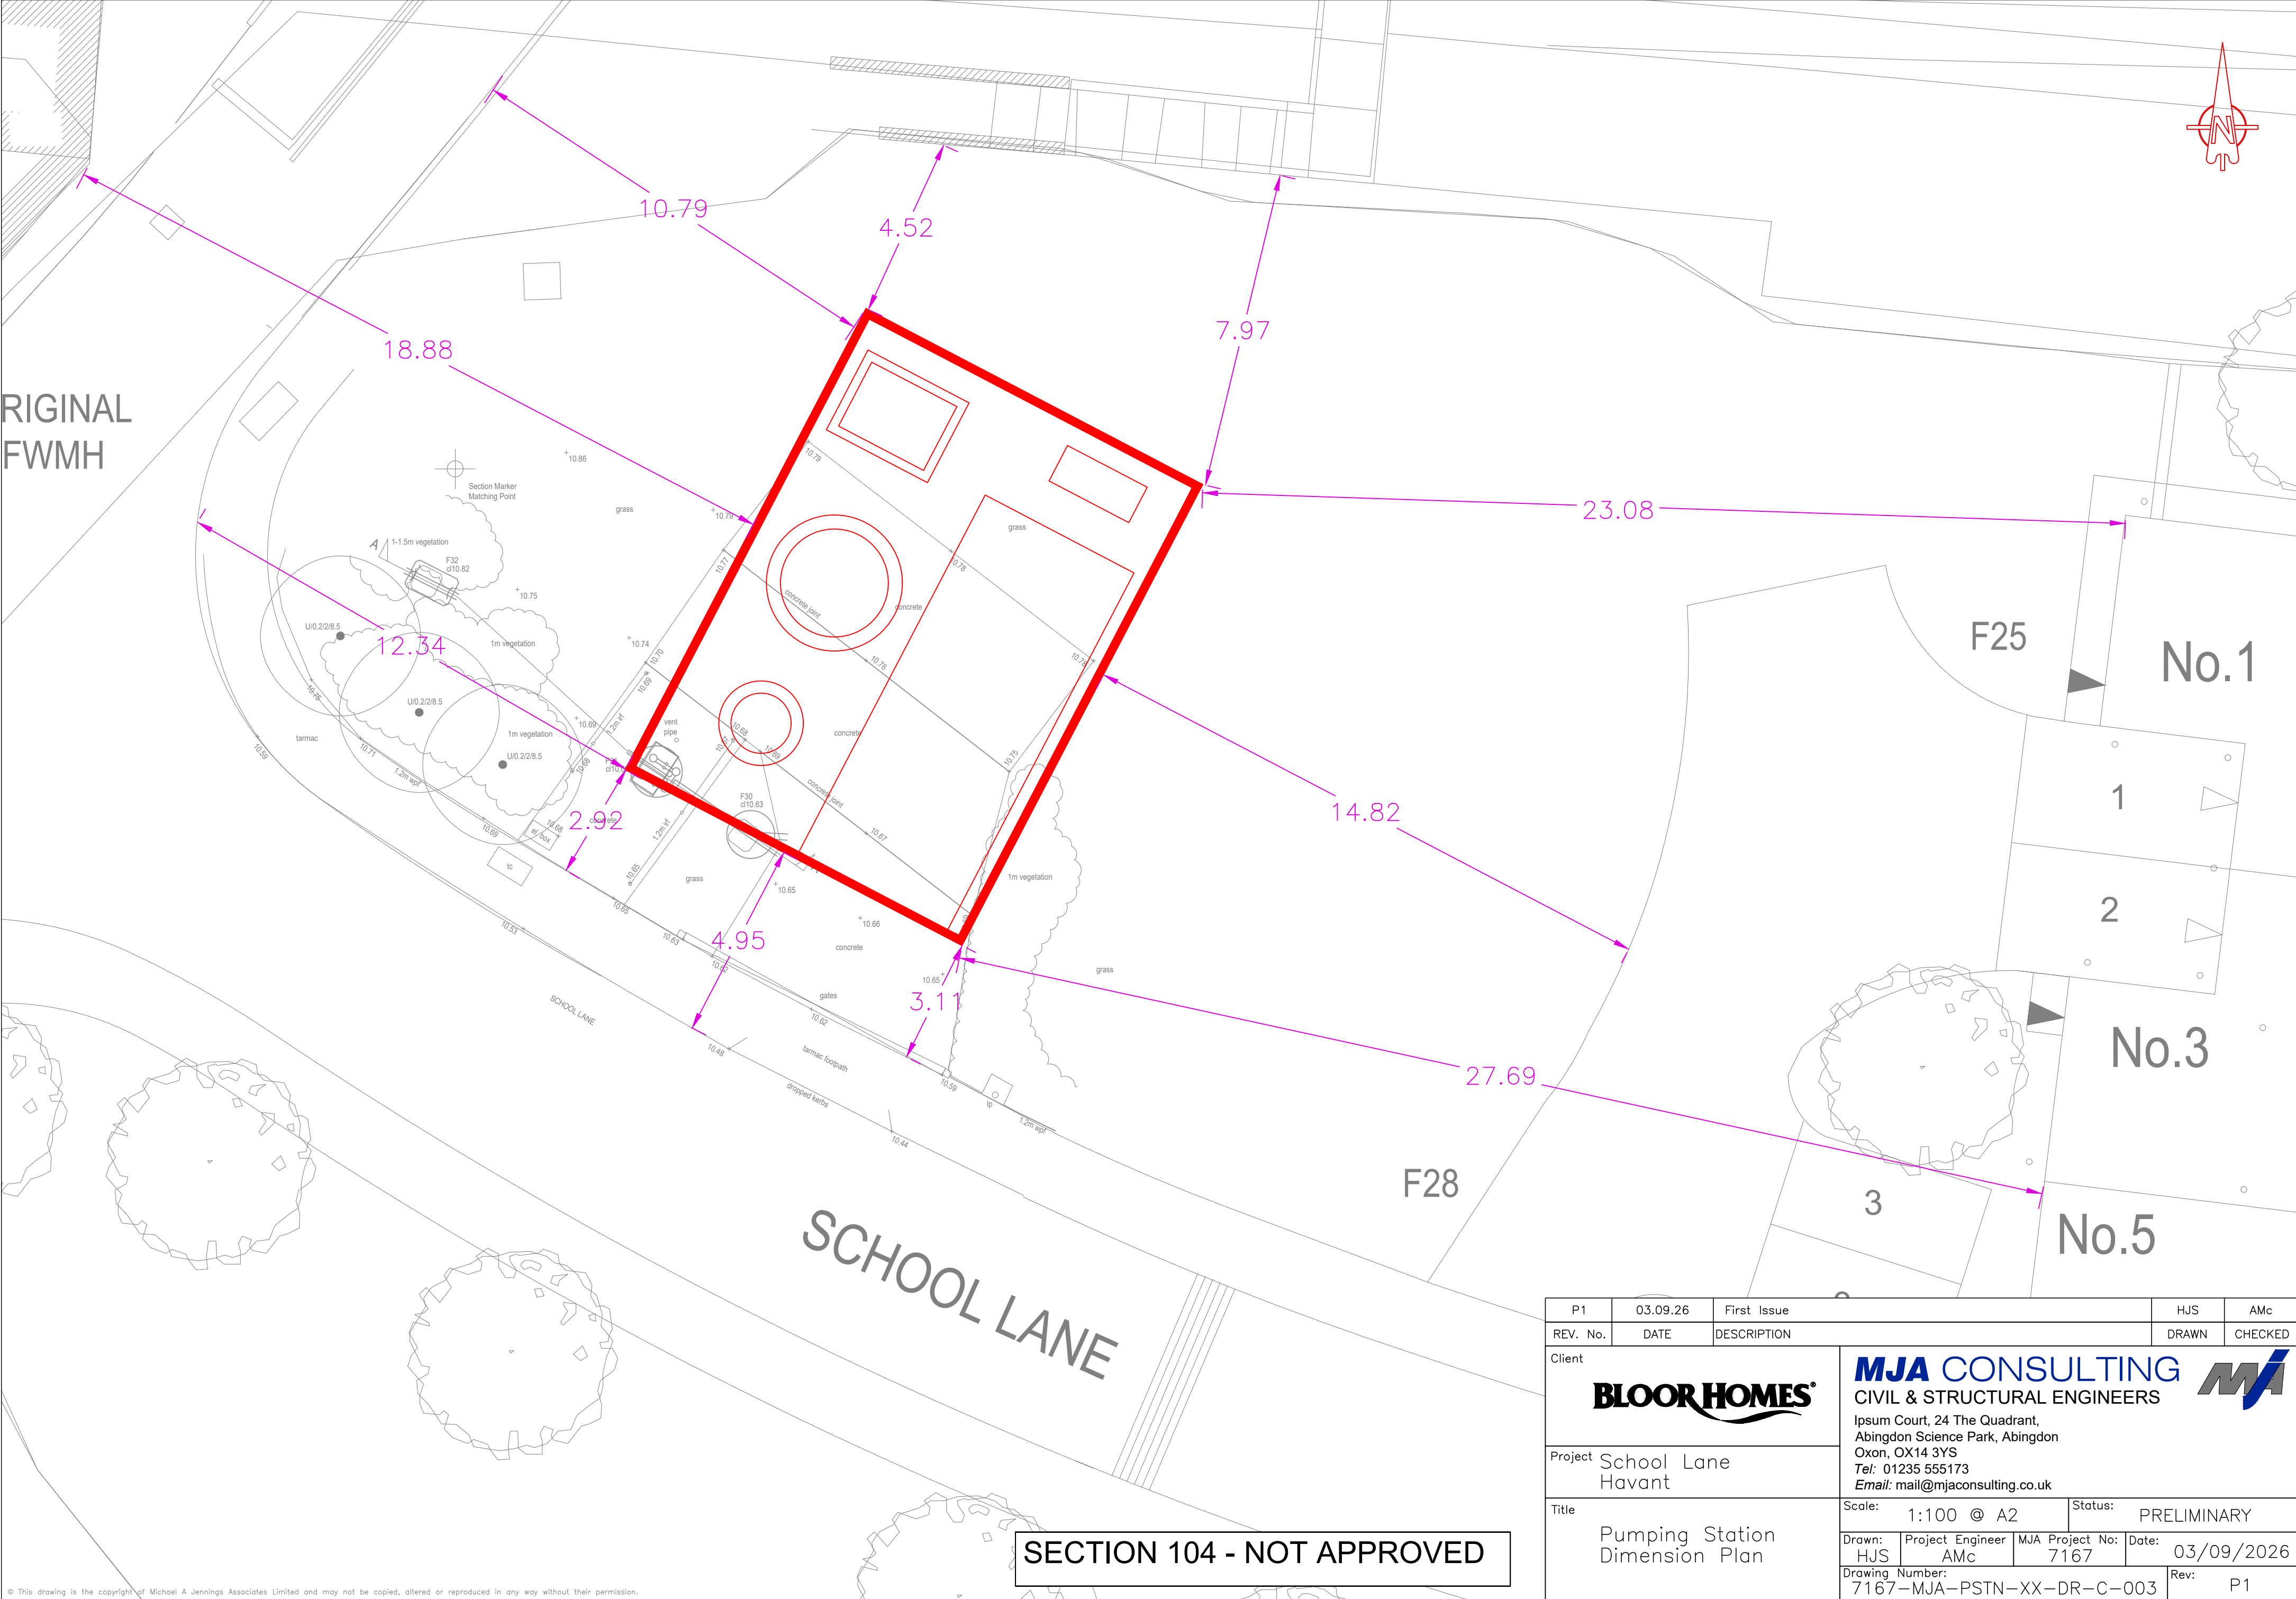

P1	03.09.26	First Issue	HJS	AMc
REV. No.	DATE	DESCRIPTION	DRAWN	CHECKED
Client			BLOOR HOMES	
Project			MJA CONSULTING CIVIL & STRUCTURAL ENGINEERS Ipsum Court, 24 The Quadrant, Abingdon Science Park, Abingdon Oxon, OX14 3YS Tel: 01235 555173 Email: mail@mjaconsulting.co.uk	
Title			Scale: 1:100 @ A2	Status: PRELIMINARY
Drawn: HJS		Project Engineer: AMc	MJA Project No: 7167	Date: 03/09/2026
Drawing Number: 7167-MJA-PSTN-XX-DR-C-003				Rev: P1