


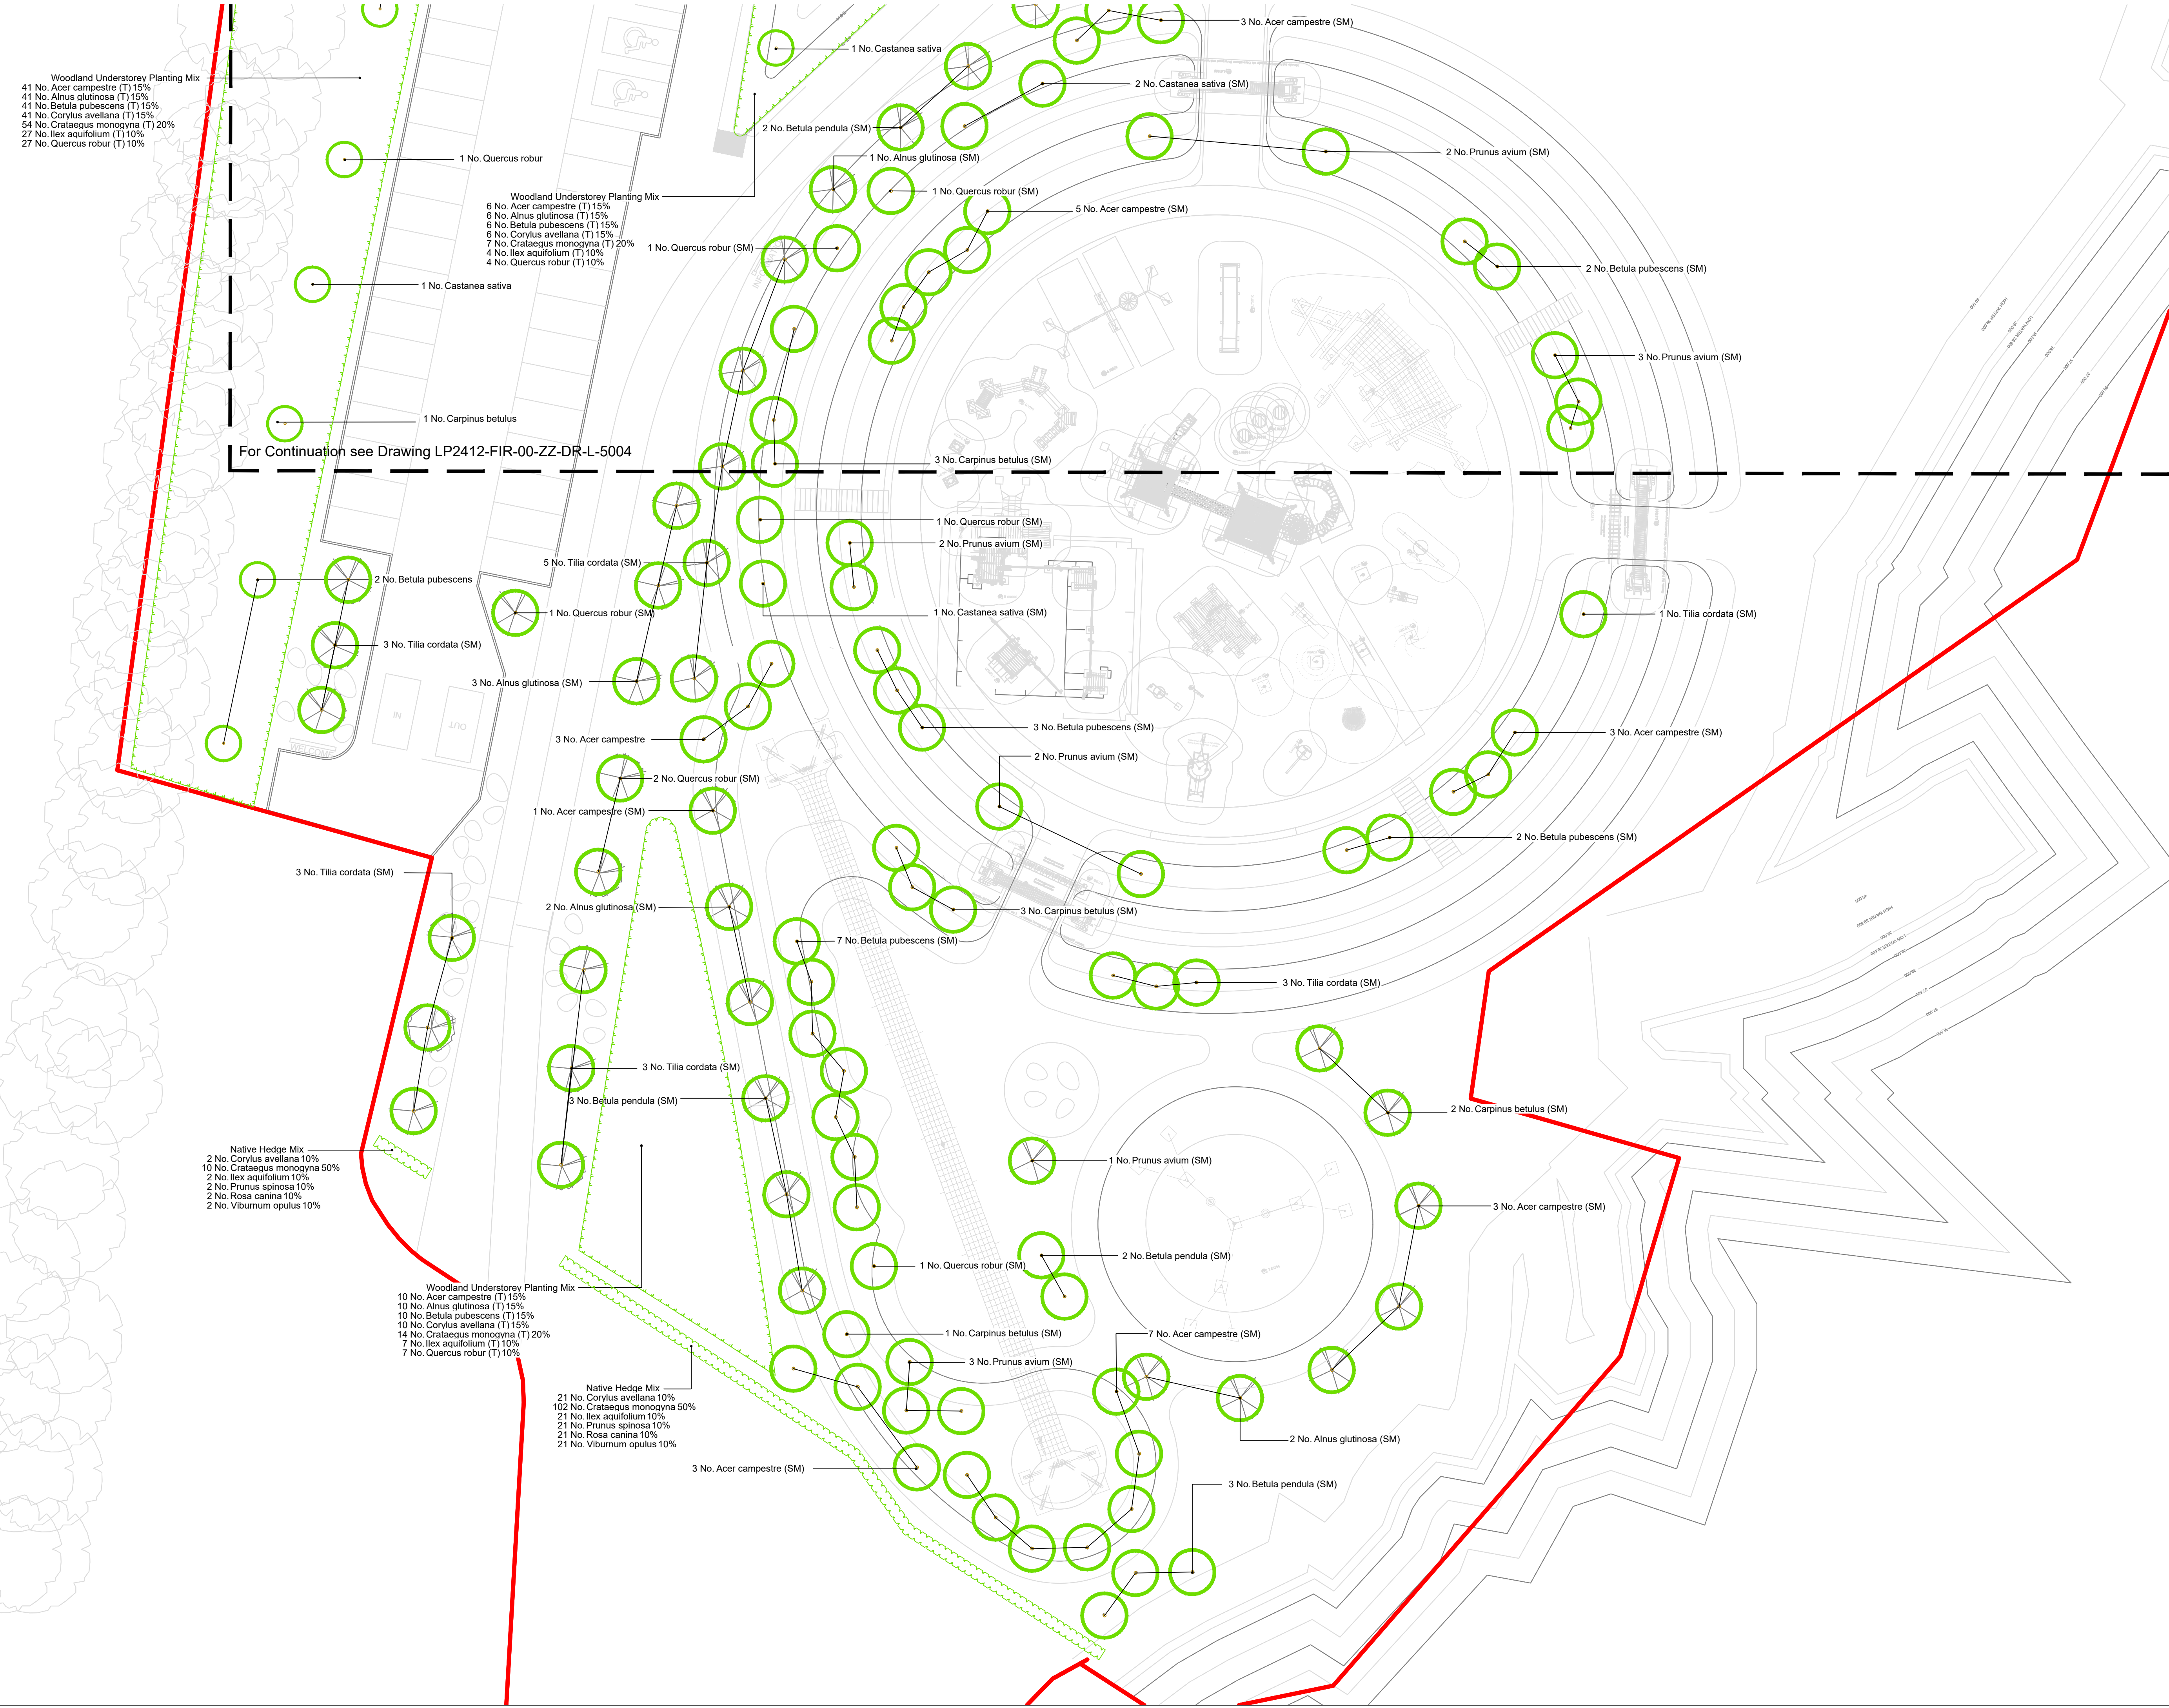

Do not scale this drawing. All dimensions to be verified on site.
Drawings are to be read in conjunction with all related architectural and engineering drawings, details and all other relevant information.
Any discrepancies between this drawing and any other information should be reported to the landscape architect.
Copyright © Fira Landscape Ltd.

Revision	Date	Drawn by	Amendments:
P01	27/04/26	TL	Issued for Planning.
P02	29/05/26	TL	Amendments to site layout and species. Issued for Planning.
P03	24/07/26	AS	Issued for Pre-Commencement Planning Information.
P04	29/07/26	AS	Issued for Pre-Commencement Planning Information.
P05	19/08/26	AS	Issued for Pre-Commencement Planning Information.

Location Plan

Site Boundary

Notes:

Construction drawing to be read in conjunction with the following:

Refer to Civil Engineer's drawing and specification for all drainage levels, falls and gradients, highway requirements, service yard finishes, paving loading over-runs, white lining and setting out of all roads, car parks and vehicular areas.

Refer to M&E Engineer's drawings and specifications for all lighting (including sports pitches where appropriate), CCTV and barrier, bollard and controlled access.

Refer to Structural Engineer's drawings and specifications for all guardrail and barrier loading, vehicular gates and retaining structures.

Refer to Architect's drawings and specifications for fire routes, bin stores, setting out of all buildings including ancillary structures and finished floor levels.

Sports layout and fencing shown in outline. Refer to specialist contractor's details and specification, including setting out and line marking.

All final service routes in relation to tree locations to be coordinated and appropriate root barriers installed.

Refer to arboricultural advice, details and specifications for the protection of retained trees in relation to construction.

Contractors are to verify all site dimensions and conditions before construction.

This drawing is to be read in conjunction with all other relevant drawings. Main Contractor to be notified of any discrepancies in figured dimensions from site.

Project:

Havant Thicket Reservoir Visitor Centre
Future Water

Job Number:

LP2412

Drawing Title:

Landscape Planting Plan
Sheet 5

Portsmouth Water Drawing Number:

HTR-FIR-XX-ZZ-DR-L-5005

Fira Drawing Number:

LP2412-FIR-00-ZZ-DR-L-5005

Drawing Status:

PLANNING

First Issue Date:	27/04/26	Revision:	P05
Scale:	1:200@A1	Drawn by:	TL
		Authorised:	JP

0121 790 1000 | mail@fira-la.com