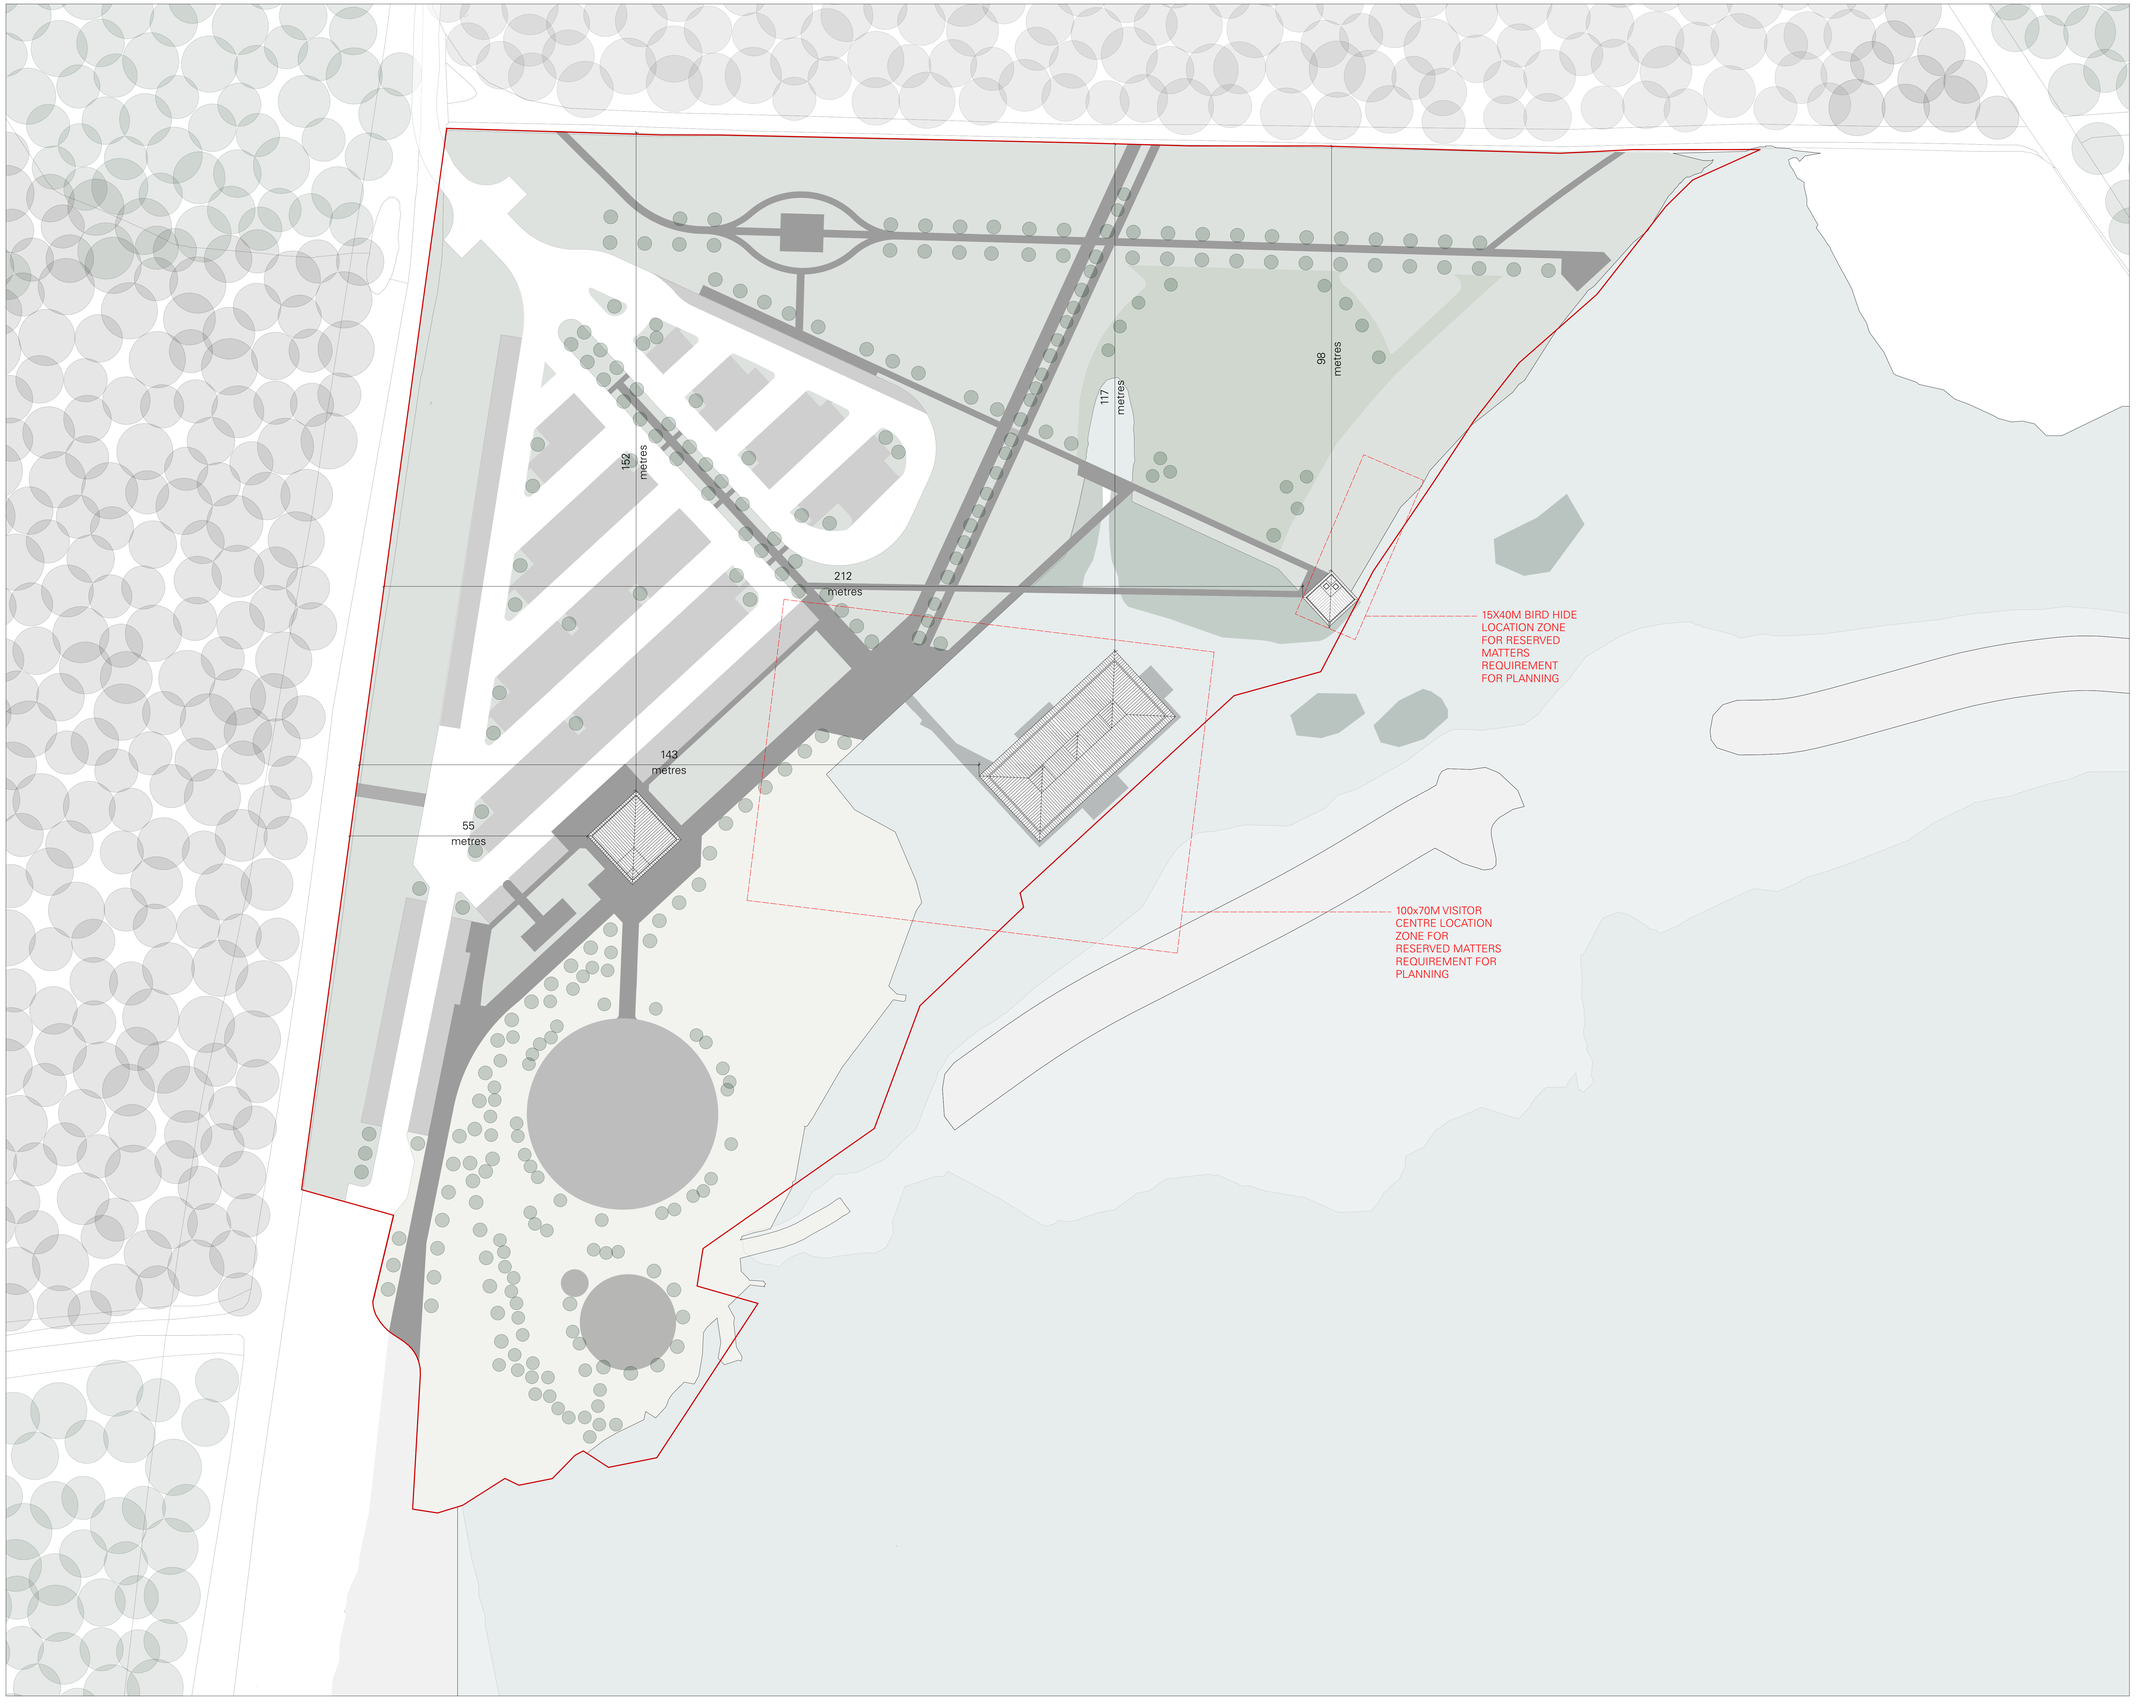

DRAWINGS ARE BASED ON SURVEY DATA AND MAY NOT ACCURATELY REPRESENT WHAT IS PHYSICALLY PRESENT. DO NOT SCALE FROM THIS DRAWING. ALL DIMENSIONS ARE TO BE VERIFIED ON SITE BEFORE PROCEEDING WITH THE WORK. ALL DIMENSIONS ARE IN MILLIMETRES UNLESS OTHERWISE STATED.

DRAWING NOTES

RESERVED MATTERS BOUNDARY

REVISION	DATE	COMMENT
P0	31.07.26	RESERVED MATTERS APPLICATION ISSUED
P1	18.08.26	APPLICATION SITE BOUNDARY REVISED

PROJECT TITLE

HTR VISITOR CENTRE + RF

DRAWING TITLE

SITE BLOCK PLAN

DRAWING BY	CHECKED BY	SCALE	REVISION NUMBER
AL	**RW**	**1:500 @ A0**	**P1**

PROJECT	ORG	VOL	LVL	TYPE	ROLE	DRAWING NUMBER
2462	**UF**	**XX**	**ZZ**	**DR**	**A**	**0002**

PORTSMOUTH WATER DRAWING REF:

HTR - UFA - 00 - 00 - DR - A - 0002

0 10000 20000 50000

urban fabric
info@urbanfabric.co.uk www.urbanfabric.co.uk