


- KEY:
- bt British Telecom
 - cb Control Box
 - cl Cover Level
 - ctv Cable Television
 - dk Drop Kerb
 - el Electric
 - ep Electricity Pole
 - fh Fire Hydrant
 - gu Gully
 - gsv Gas Stop Valve
 - ht Height
 - ic Inspection Cover
 - il Invert Level
 - lp Long Post
 - lkr Marker
 - o/h Overhead
 - pb Post Box
 - pcg Pann Crossing
 - np Name Plate
 - rs Road Sign
 - sv Stop Valve
 - tb Telephone Box
 - tl Traffic Light
 - tt Top of Tree
 - th Threshold
 - tw Top of Wall
 - utl Unable to Lift
 - vp Vent pipe
 - wm Water Meter
 - wsv Water Stop Valve

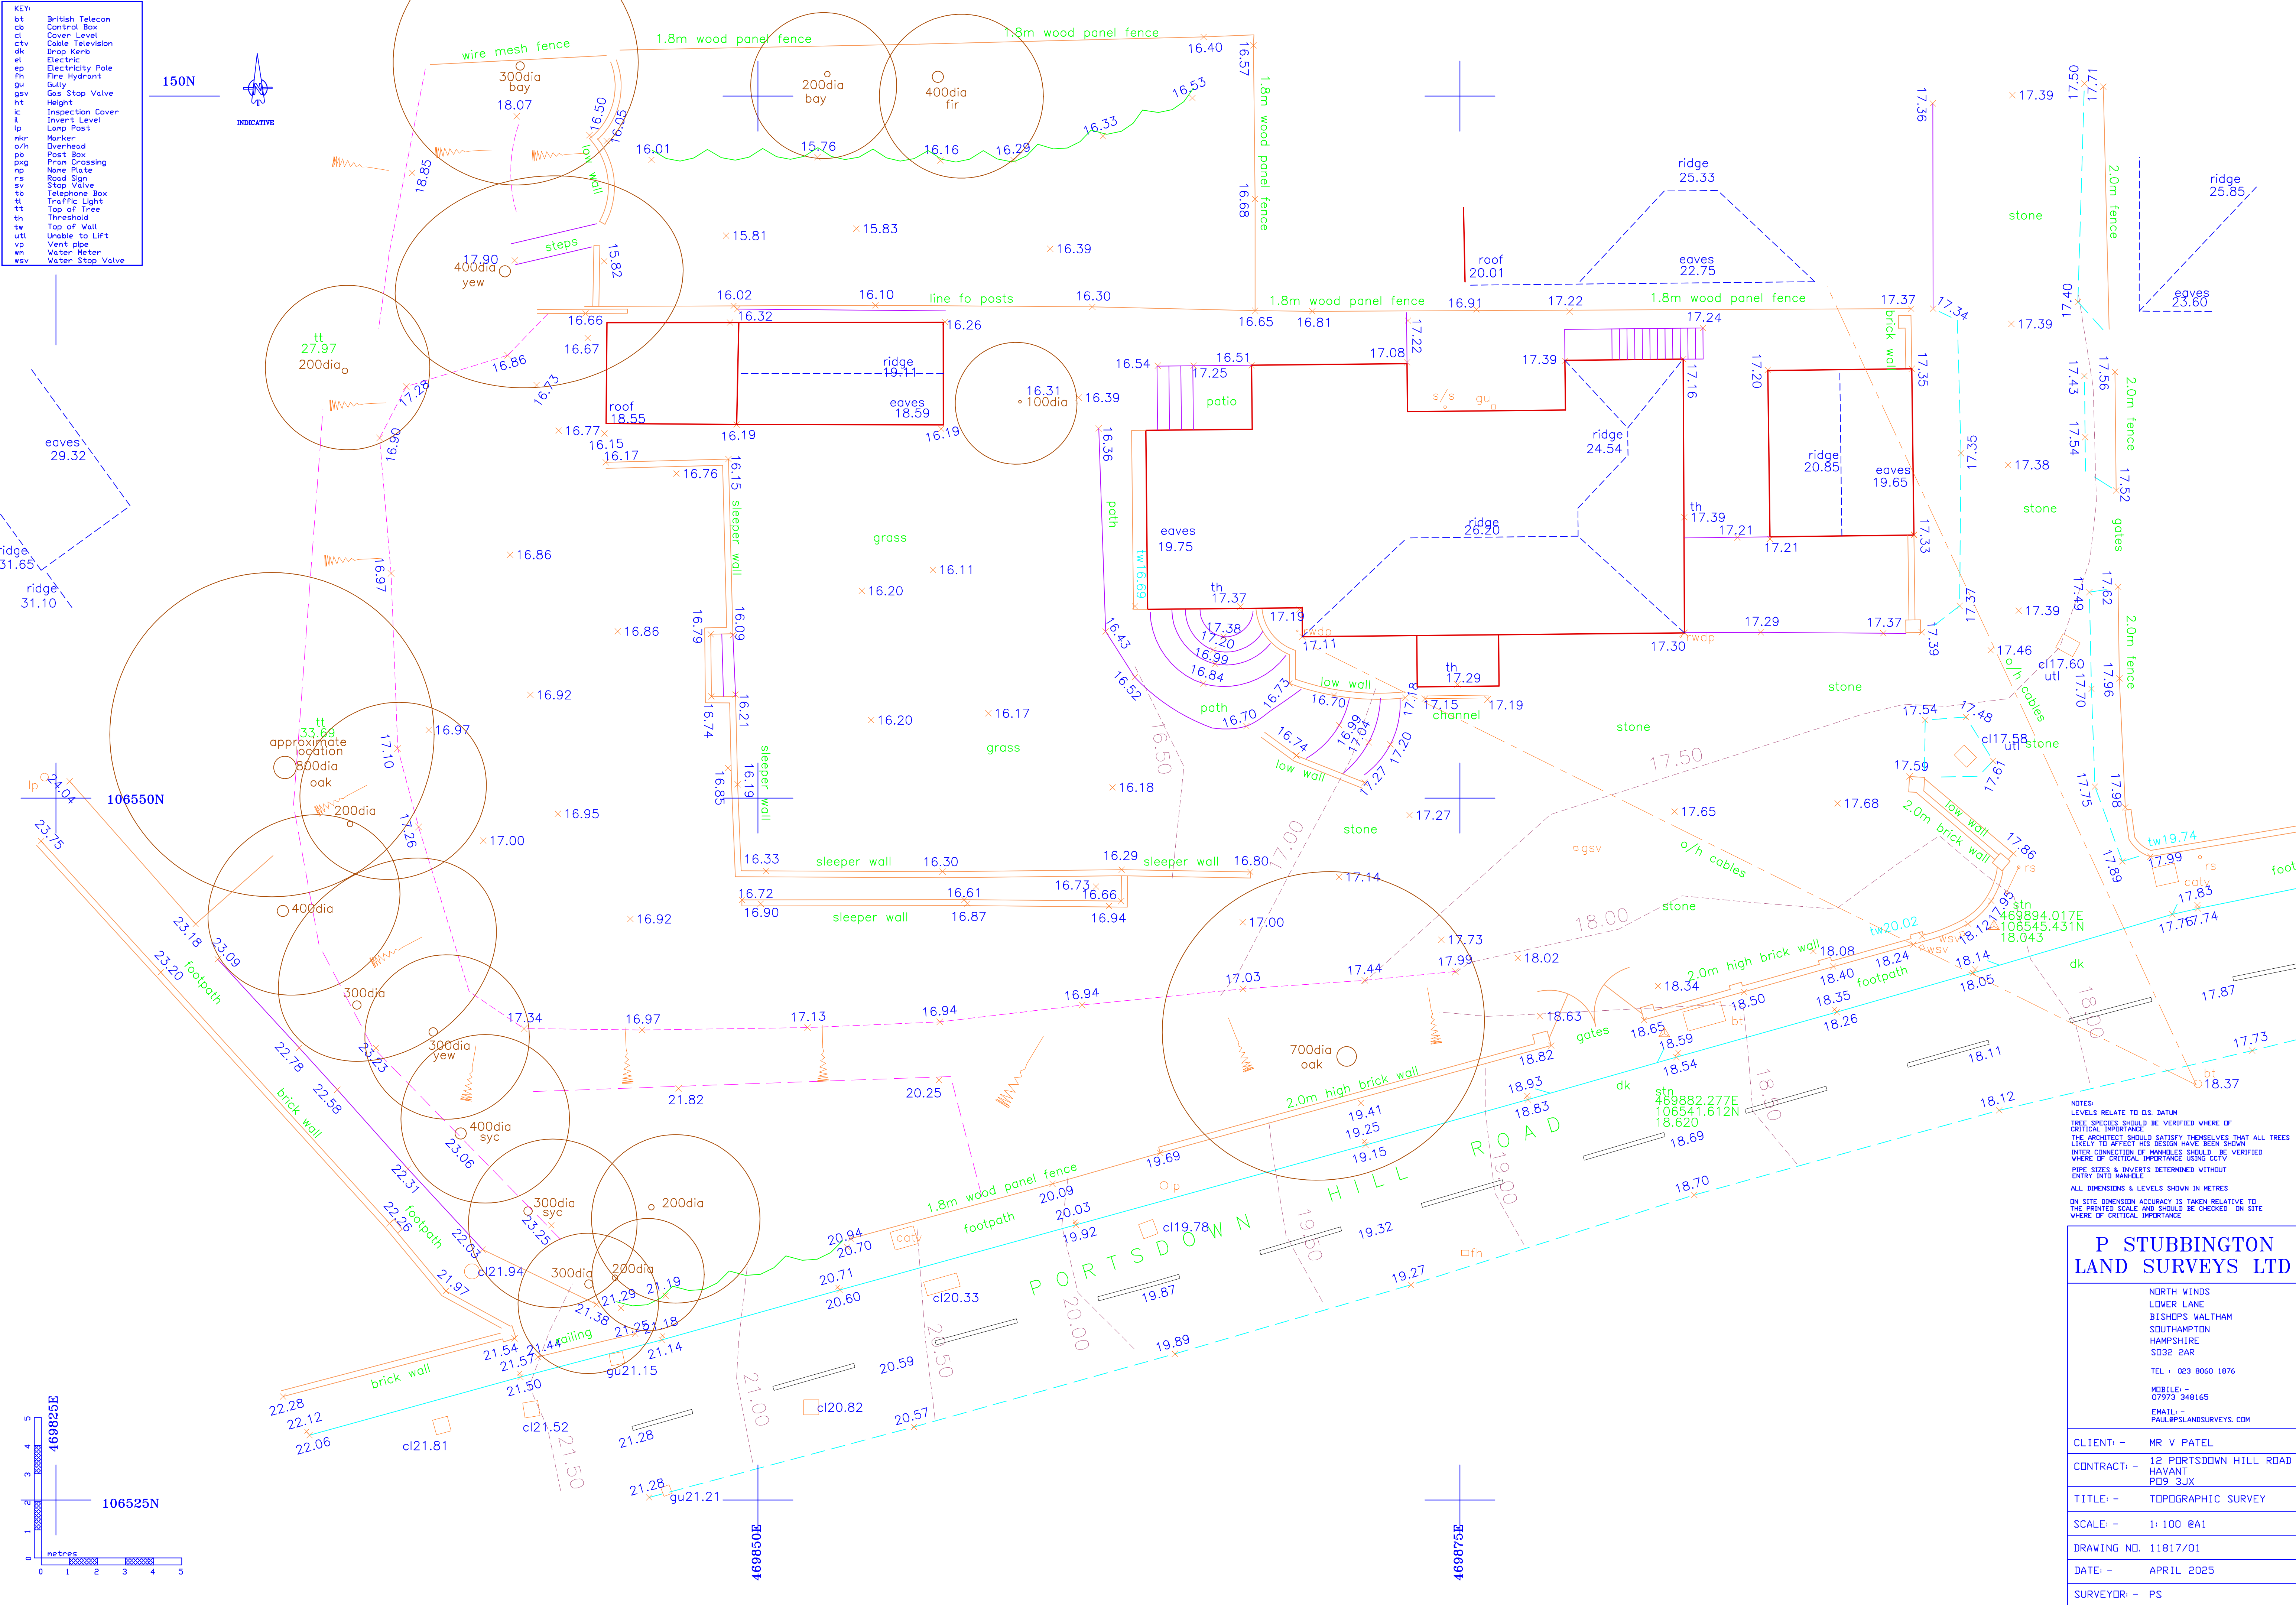

NOTES:
LEVELS RELATE TO D.S. DATUM
TREE SPECIES SHOULD BE VERIFIED WHERE OF
CRITICAL IMPORTANCE
THE ARCHITECT SHOULD SATISFY THEMSELVES THAT ALL TREES
LIKELY TO AFFECT HIS DESIGN HAVE BEEN SHOWN
INTER CONNECTION OF HANDLES SHOULD BE VERIFIED
WHERE OF CRITICAL IMPORTANCE USING CCTV
PIPE SIZES & INVERTS DETERMINED WITHOUT
ENTRY INTO MANHOLE
ALL DIMENSIONS & LEVELS SHOWN IN METRES
ON SITE DIMENSION ACCURACY IS TAKEN RELATIVE TO
THE PRINTED SCALE AND SHOULD BE CHECKED ON SITE
WHERE OF CRITICAL IMPORTANCE

P STUBBINGTON LAND SURVEYS LTD

NORTH WINDS
LOWER LANE
BISHOPS WALTHAM
SOUTHAMPTON
HAMPSHIRE
SO32 2AR

TEL : 023 8060 1876
MOBILE: -
07973 348165
EMAIL: -
PAUL@PSLANDSURVEYS.COM

CLIENT: - MR V PATEL
CONTRACT: - 12 PORTSDOWN HILL ROAD
HAVANT
PO9 3JX
TITLE: - TOPOGRAPHIC SURVEY
SCALE: - 1: 100 @A1
DRAWING NO. 11817/01
DATE: - APRIL 2025
SURVEYOR: - PS