


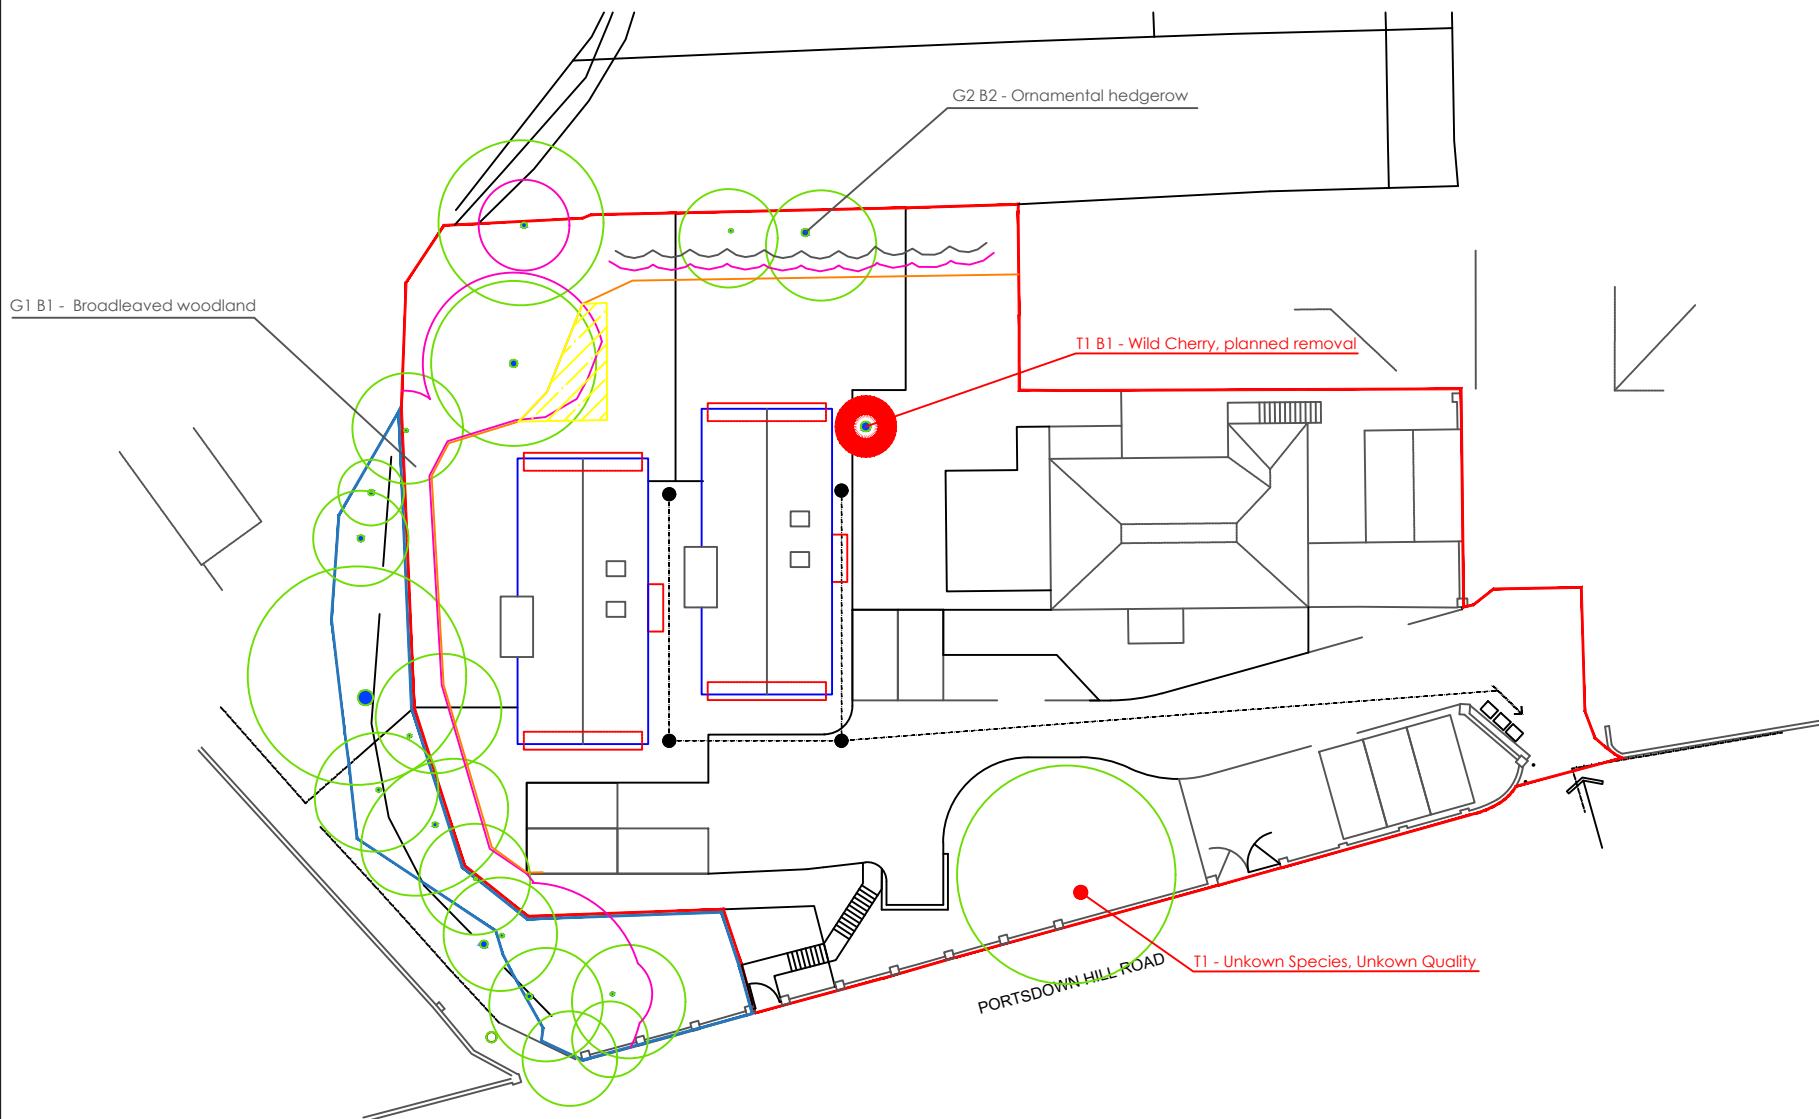

Legend:	
	Trees canopy - An individual or a group's canopy.
	RPA - Root Protection Area.
	Removal - marks the trees planned for removal.
	GPA - Hatched areas should have ground protection measures implemented.
	Exclusion fencing - Exclusion fencing should be placed in these along these lines.
	Category A - trees of high quality expected to live for another 40+ years. Good examples of their species.
	Category B - trees of moderate quality expected to live for another 20 years. Have clear signs of degradation such as storm damage.
	Category C - trees that are of low quality and not expected to live more than 10 years. Also included are young trees with a diameter of less than 150mm.
	Category U - trees that are deemed to be unsafe and unable to be retained as living trees.

N
W E
S

Scale:

1:250

0m 10m 20m

Drawing Title:

Tree Constraints Plan

Client:

Mr V Patel

Site:

**12 Portsdown Hill Road,
Havant PO9 3JX**

Sheet/Scale:	Date:
1:250 - A4	19/08/2026

Drawing number:	Rev:	DB:	CB:
12PHR_TCP_2	2	SH	DA

**WESSEX
ECOLOGY**

www.wessexecology.co.uk

Home Farm House, Humber Lane, Tidworth, Wiltshire, SP9 7AQ

Tel: 01980 842709