


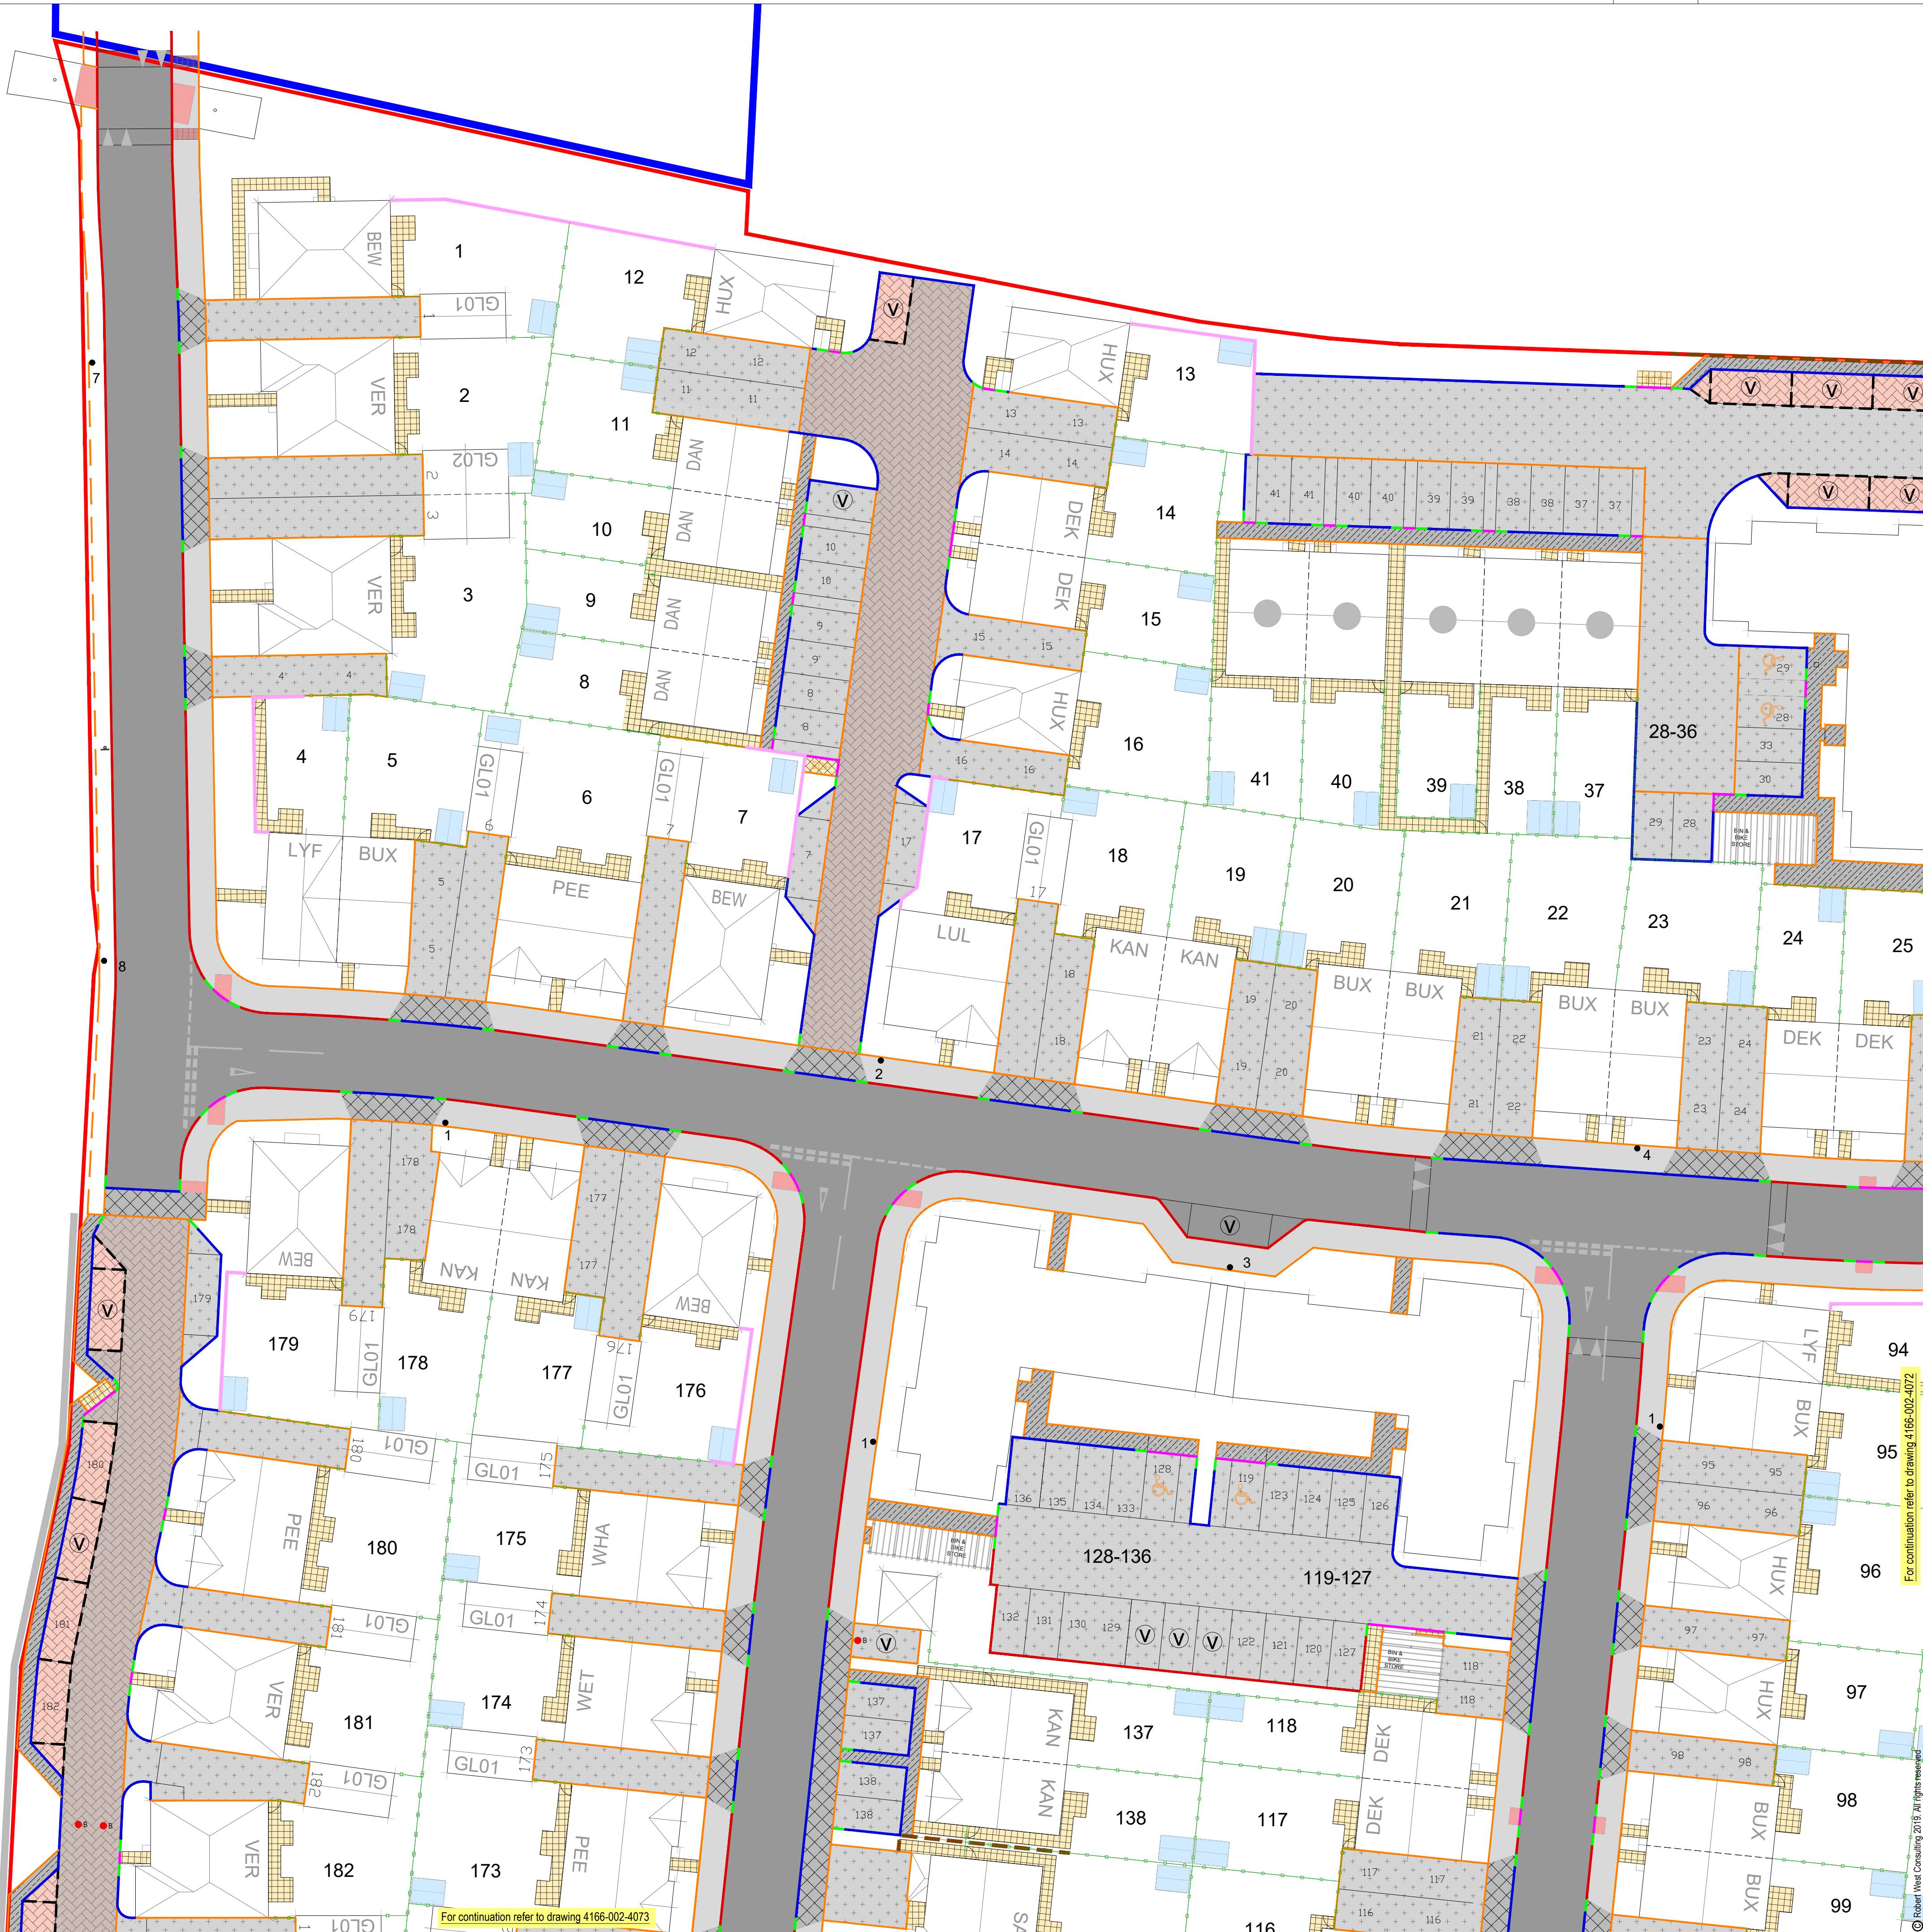

CONTRACTOR TO REFER TO S38  
DRAWINGS AND HCC DETAILS FOR  
WORKS WITHIN THE ADOPTABLE  
CARRIAGEWAY. AWAITING S38  
TECHNICAL APPROVAL

For continuation refer to drawing 4166-002-4073

4071-C07