


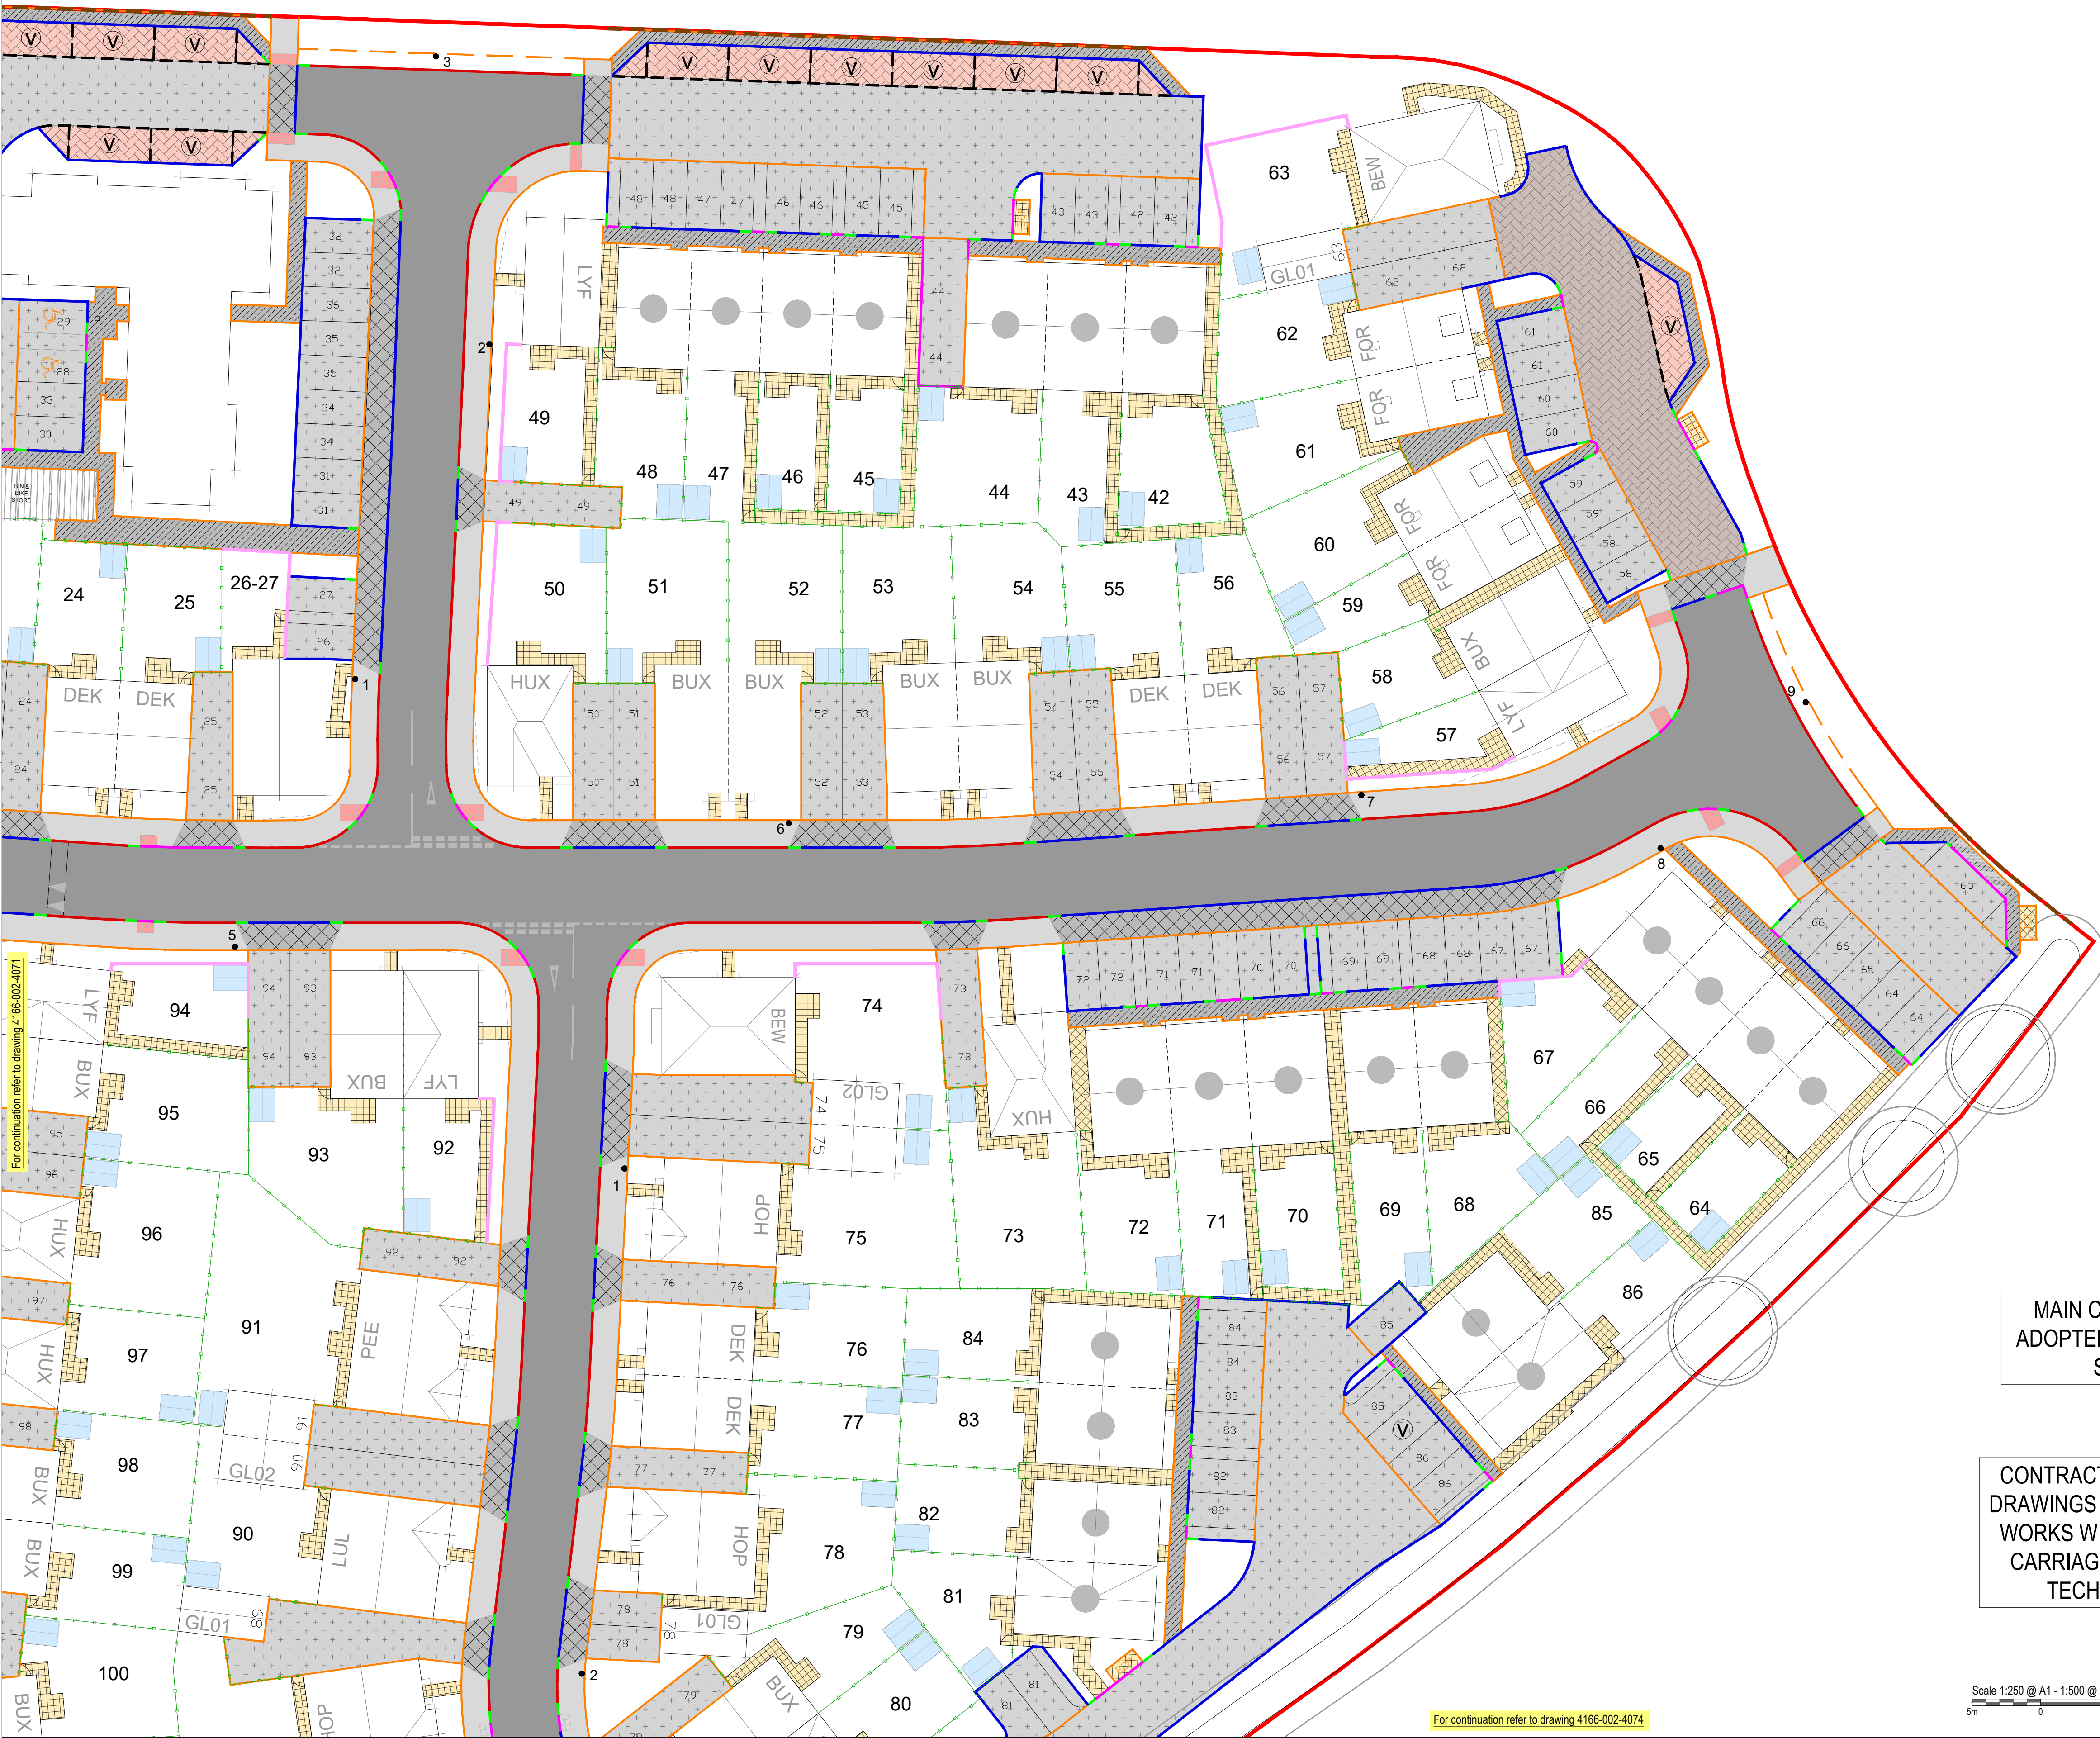

DO NOT SCALE OFF THIS DRAWING


- NOTES**
1. The contractor is responsible for verifying all site & setting out dimensions before commencing work.
 2. This drawing is to be read in conjunction with all relevant Architectural and M&E drawings.
 3. All dimensions in millimeters unless stated otherwise.

- Key**
- Site Boundary
 - Denotes Adoptable Asphalt Carriageway
 - Denotes Adoptable Asphalt Concrete Footway
 - Denotes Adoptable Asphalt Vehicle Crossover
 - Denotes Block Paving Shared Drives (Charcoal)
 - Denotes Block Paving Shared Drives (Buff)
 - Denotes Asphalt Access and Drives
 - Denotes Asphalt Paving Private Footpaths
 - Denotes Paving Slabs
 - Denotes Tactile Paving
 - Denotes Eco Shed Bases
 - Denotes Half Battered Kerb with Upstand 100mm
 - Denotes Bullnosed Kerb with Upstand 25mm
 - Denotes Bullnosed Kerb with Upstand 0-6mm
 - Denotes Transition Kerb
 - Denotes Edging Kerb with Upstand 0mm
 - Denotes Highway Marker Block
 - Denotes Block Pave Stretcher Course
 - Denotes Removable Retro-reflective Bollard
 - Denotes Proposed Fence
 - Denotes Brick Screen Wall.
 - Denotes Brick Screen Wall with retaining element. See Levels Plan
 - Denotes Proposed Retaining Wall

Revision History					
Rev	Comment	By	Chkd	Appr	Date
C05	UPDATED TO BLOOR COMMENTS	PR	PR	SB	24/07/2026
C04	BIN / CYCLE REVISED. HCC COMMENTS INCLUDED	PR	PR	SB	14/01/2026
C03	UPDATED TO CLIENT COMMENTS	PR	PR	SB	10/11/2025
C02	UPDATED TO CLIENT COMMENTS	PR	PR	SB	30/10/2025
C01	NEW SITE LAYOUT. FENCES & SHED BASES ADDED	PR	PR	SB	09/10/2025
T03	ISSUED FOR TENDER - UPDATED EDGING KERBS	BS	PR	SB	14/07/2025
T02	ISSUED FOR TENDER - Updated shared drives & drives	PJ	SB	SB	08/07/2025
T01	ISSUED FOR TENDER	PR	SB	SB	23/05/2025
P01	PRELIMINARY ISSUE	PR	SB	SB	13/03/2025
Current Revision					
C06	TACTILE PAVING OUTSIDE PLOT 49 UPDATED	PR	PR	SB	03/09/2026

MAIN CARRIAGEWAY TO BE
ADOPTED BY HCC SUBJECT TO
S38 APPROVAL

CONTRACTOR TO REFER TO S38
DRAWINGS AND HCC DETAILS FOR
WORKS WITHIN THE ADOPTABLE
CARRIAGEWAY. AWAITING S38
TECHNICAL APPROVAL

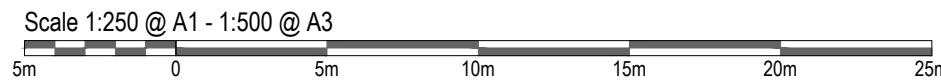

robert west
proesgroup
1 Paris Garden
London
SE1 1ND
t: 0203 773 7880
www.robertwest.co.uk

Project
WATERLOOVILLE - BEREWOOD
PHASE 8a

Drawing Title
PROPOSED SURFACE FINISHES
SHEET 2 of 4

RWCL Internal Register reference: 4166-002 Scales @ A1

4072 -C06

For continuation refer to drawing 4166-002-4071

For continuation refer to drawing 4166-002-4074