


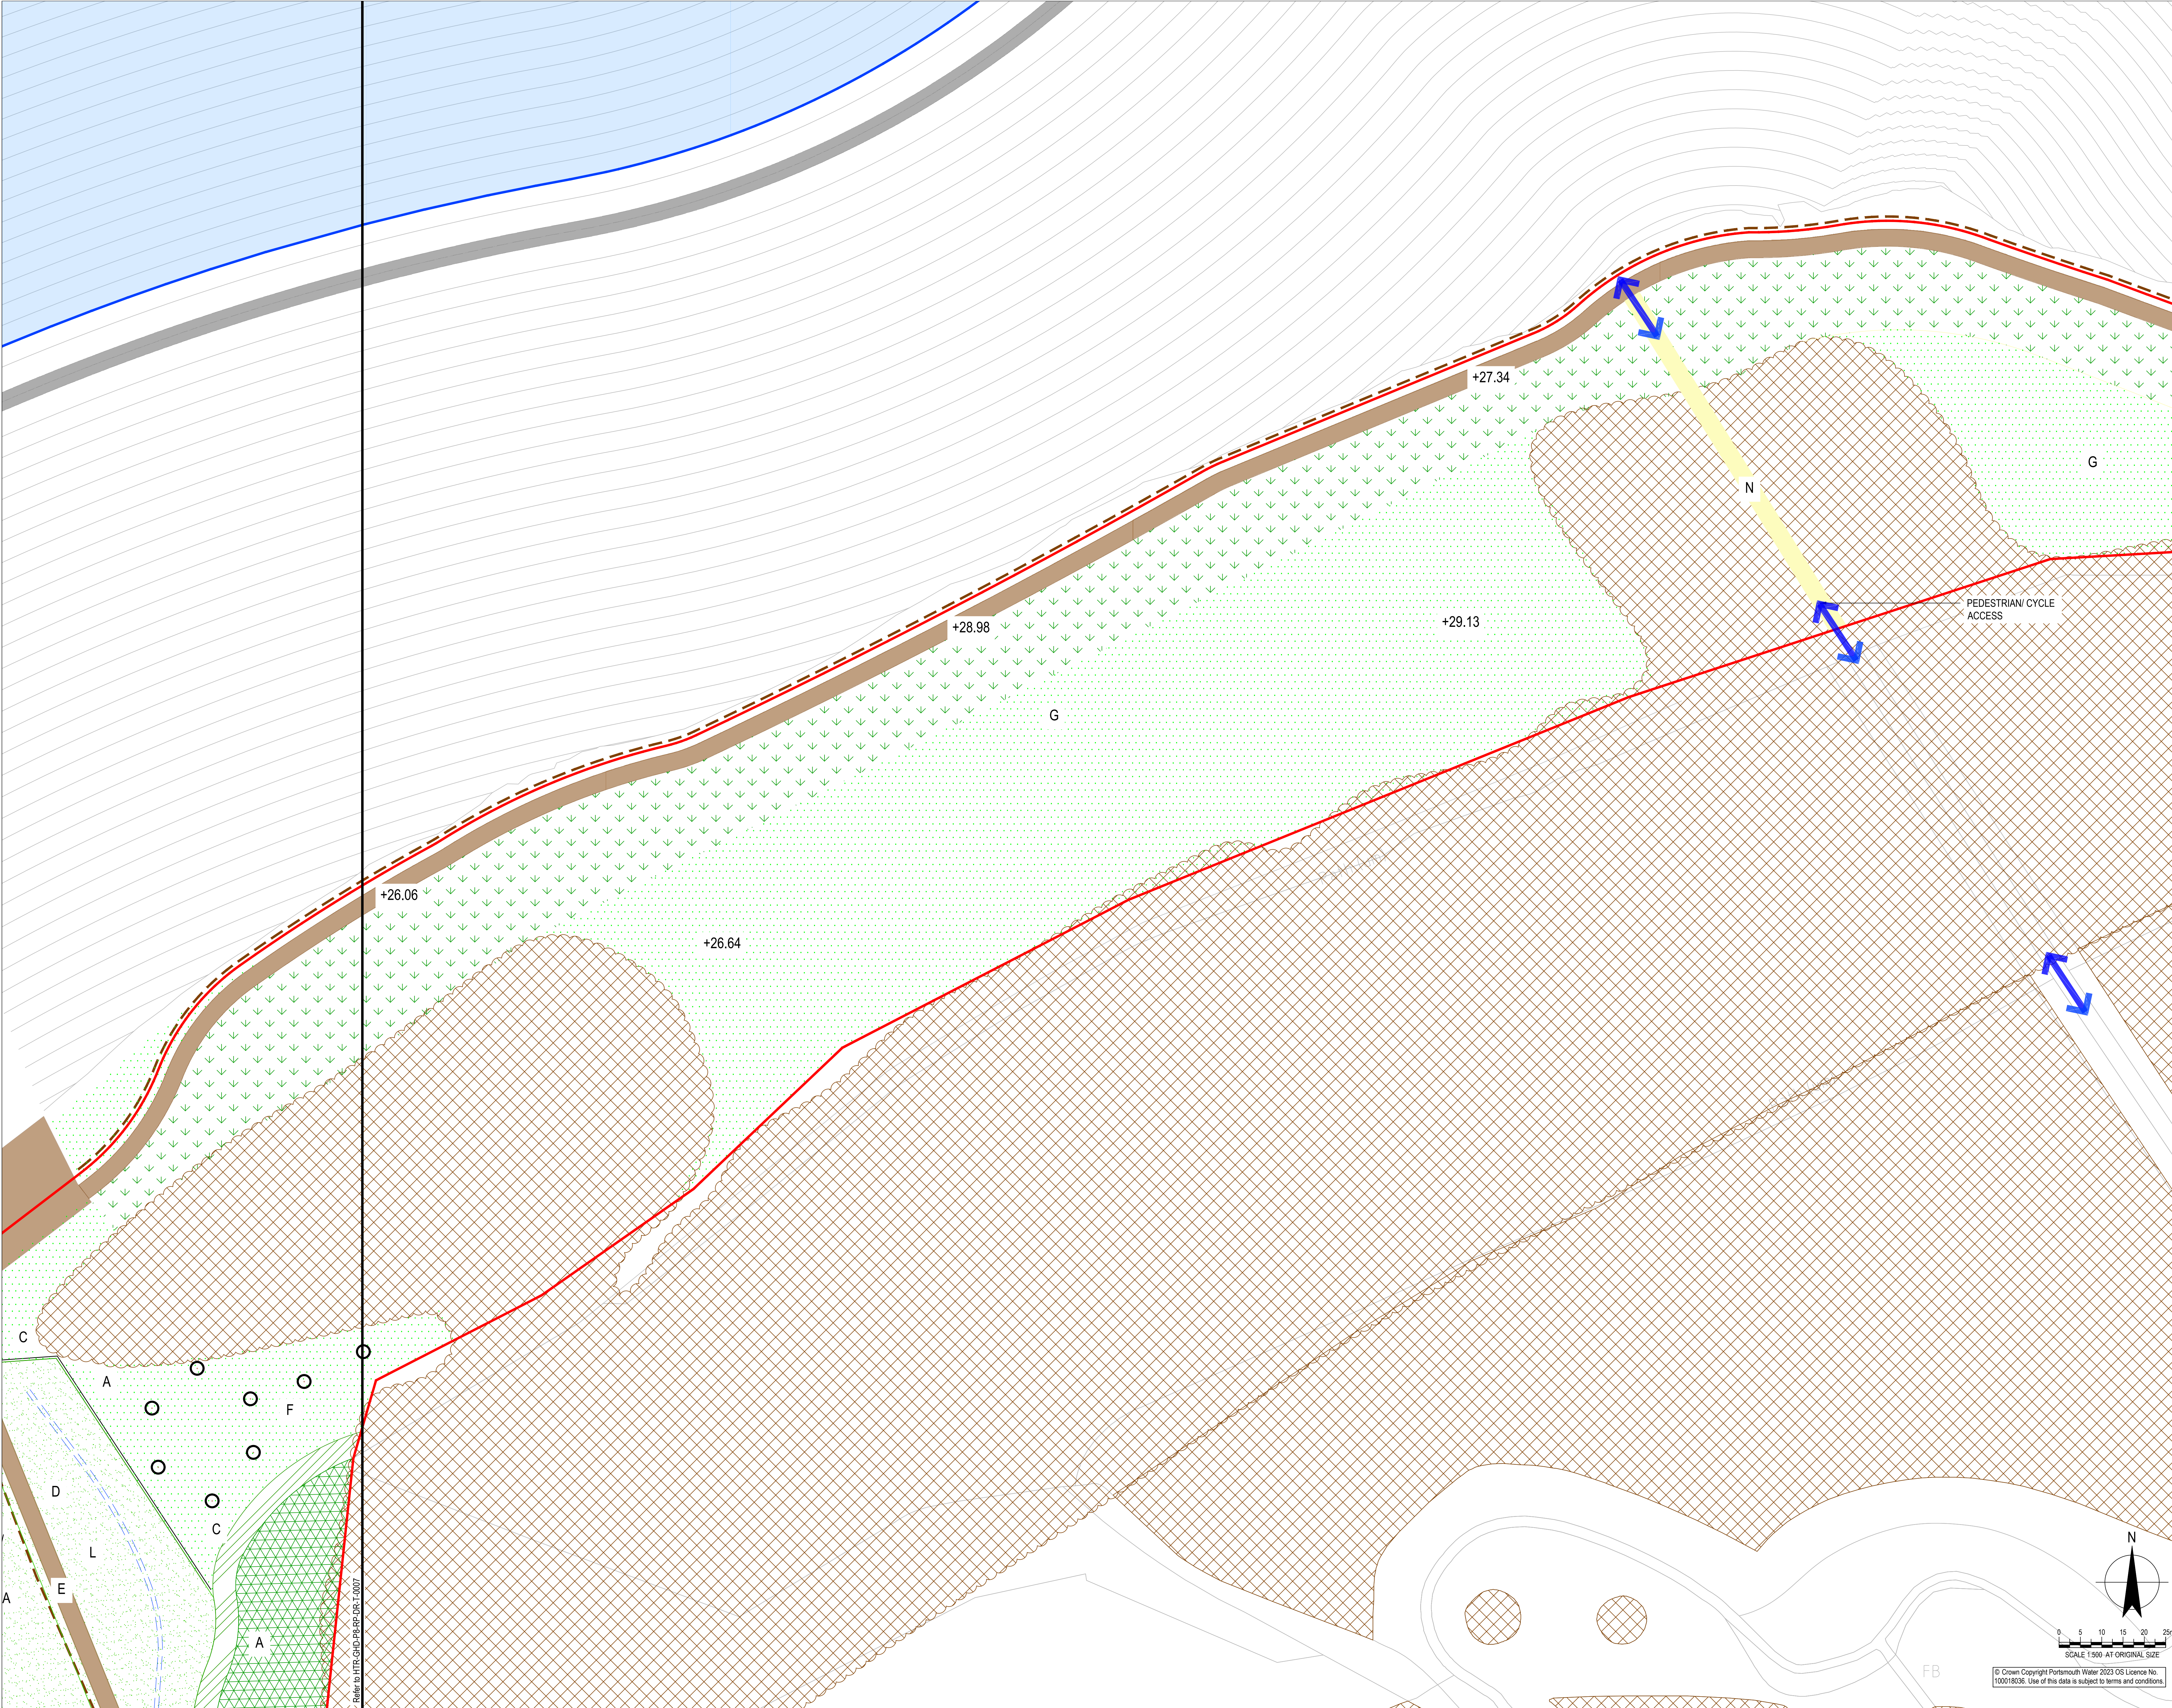

NOTES

- ALL DIMENSIONS ARE IN MILLIMETRES UNLESS NOTED OTHERWISE (UNO).
- ALL LEVELS ARE IN METRES TO ORDNANCE DATUM UNO.
- TWL = TOP OF WATER LEVEL.
- THE DETAILS OF HARD AND SOFT LANDSCAPE DESIGN AS SHOWN ON THIS PLAN ARE SUBMITTED FOR RESERVED MATTERS APPROVAL. THE DETAILED PLANTING MIX, HARD LANDSCAPE MATERIALS SPECIFICATION AND THE DETAILED MANAGEMENT AND MAINTENANCE PROPOSALS FOR THE HARD AND SOFT LANDSCAPE DESIGN WILL BE SUBMITTED SUBSEQUENTLY FOR THE DISCHARGE OF CONDITION 28. WHERE THOSE DETAILS ARE DESCRIBED ON THESE PLANS THIS IS TO AID THE UNDERSTANDING OF THE RESERVED MATTERS PROPOSALS. THE DETAILS TO BE SUBMITTED UNDER CONDITION 28 WILL ACCORD WITH THAT SHOWN ON THESE PLANS UNLESS OTHERWISE AGREED BY THE LPAS.

Key

- Phase 7 and 8 Reserved Matters Application boundary
- 39.5 contour - top water level for main reservoir
- Vegetation to be retained
- Recent woodland planting
- Specimen trees
- Grassland to be retained
- Recreational access
- Specimen trees
- Woodland planting
- Native scrub
- 1.5m Native hedgerow
- Wildflower seeding - EMS
- Rush pasture
- Wet grassland
- SuDS basins
- Realigned Durants Stream corridor
- Low flow channel (furrows)
- Headwalls
- Crest track
- Maintenance / access tracks- compacted stone
- Permissive path- compacted gravel surface with 20mm Whinstone dust
- Stockproof fence
- Gate
- Contours
- Levels

Alter: Not to scale

REFERENCE DOCUMENTS AND DRAWINGS

PLEASE REFER TO THE BELOW PHASE 7 AND 8 DRAWINGS:
HTR-GHD-P8-RP-DR-T-0001 - APPLICATION BOUNDARY
HTR-GHD-P8-RP-DR-T-0002 - APPLICATION BOUNDARY IN RELATION TO CONSERVATION AREA
HTR-GHD-P8-RP-DR-T-0004 - WESTERN SECTION
HTR-GHD-P8-RP-DR-T-0005 - EASTERN SECTION
HTR-GHD-P8-RP-DR-T-0006-10 - GENERAL ARRANGEMENT SHEETS 1-5
HTR-GHD-P8-RP-DR-T-0011 - EXISTING LOCATION PLAN
HTR-GHD-P8-RP-DR-T-0012 - RUSH PASTURE PLAN
HTR-GHD-P8-RP-DR-T-0013 - RUSH PASTURE CROSS SECTIONS SHEET 1
HTR-GHD-P8-RP-DR-T-0014 - RUSH PASTURE CROSS SECTIONS SHEET 2
HTR-GHD-P8-RP-DR-T-0015 - RECREATIONAL ACCESS
HTR-GHD-P8-RP-DR-T-0016 - REALIGNED RIVERS LANE CHANNEL CROSS SECTIONS
HTR-GHD-P8-RP-DR-T-0017 - REALIGNED DURANTS STREAM CROSS SECTIONS

P02	FOR INFORMATION	SWG	TG	01/09/2023
P01	FOR INFORMATION	SWG	TG	11/08/2023
Rev	Description	Checked	Approved	Date
Author	ST		Drafting Check	SWG
Designer	ER		Design Check	SWG

Telephone: Havant (023) 9249 9888
Fax: Havant (023) 9245 3632
Website: www.portsmouthwater.co.uk
Registered Office: PO Box 9 West Street
Havant Hampshire PO9 1LG
REGISTERED IN ENGLAND No. 2536455

Project No.
12547181

Client: PORTSMOUTH WATER

Project: HAVANT THICKET RESERVOIR

Status: FOR INFORMATION

Drawing Title: PHASE 7 AND 8
REMAINING LANDSCAPE AREAS
GENERAL ARRANGEMENT
SHEET 3 OF 5

Status Code: S2

Size: A0

Revision: P02

© Crown Copyright Portsmouth Water 2023 OS Licence No. 100018036. Use of this data is subject to terms and conditions.

SCALE 1:500 - AT ORIGINAL SIZE

0 5 10 15 20 25m

N