



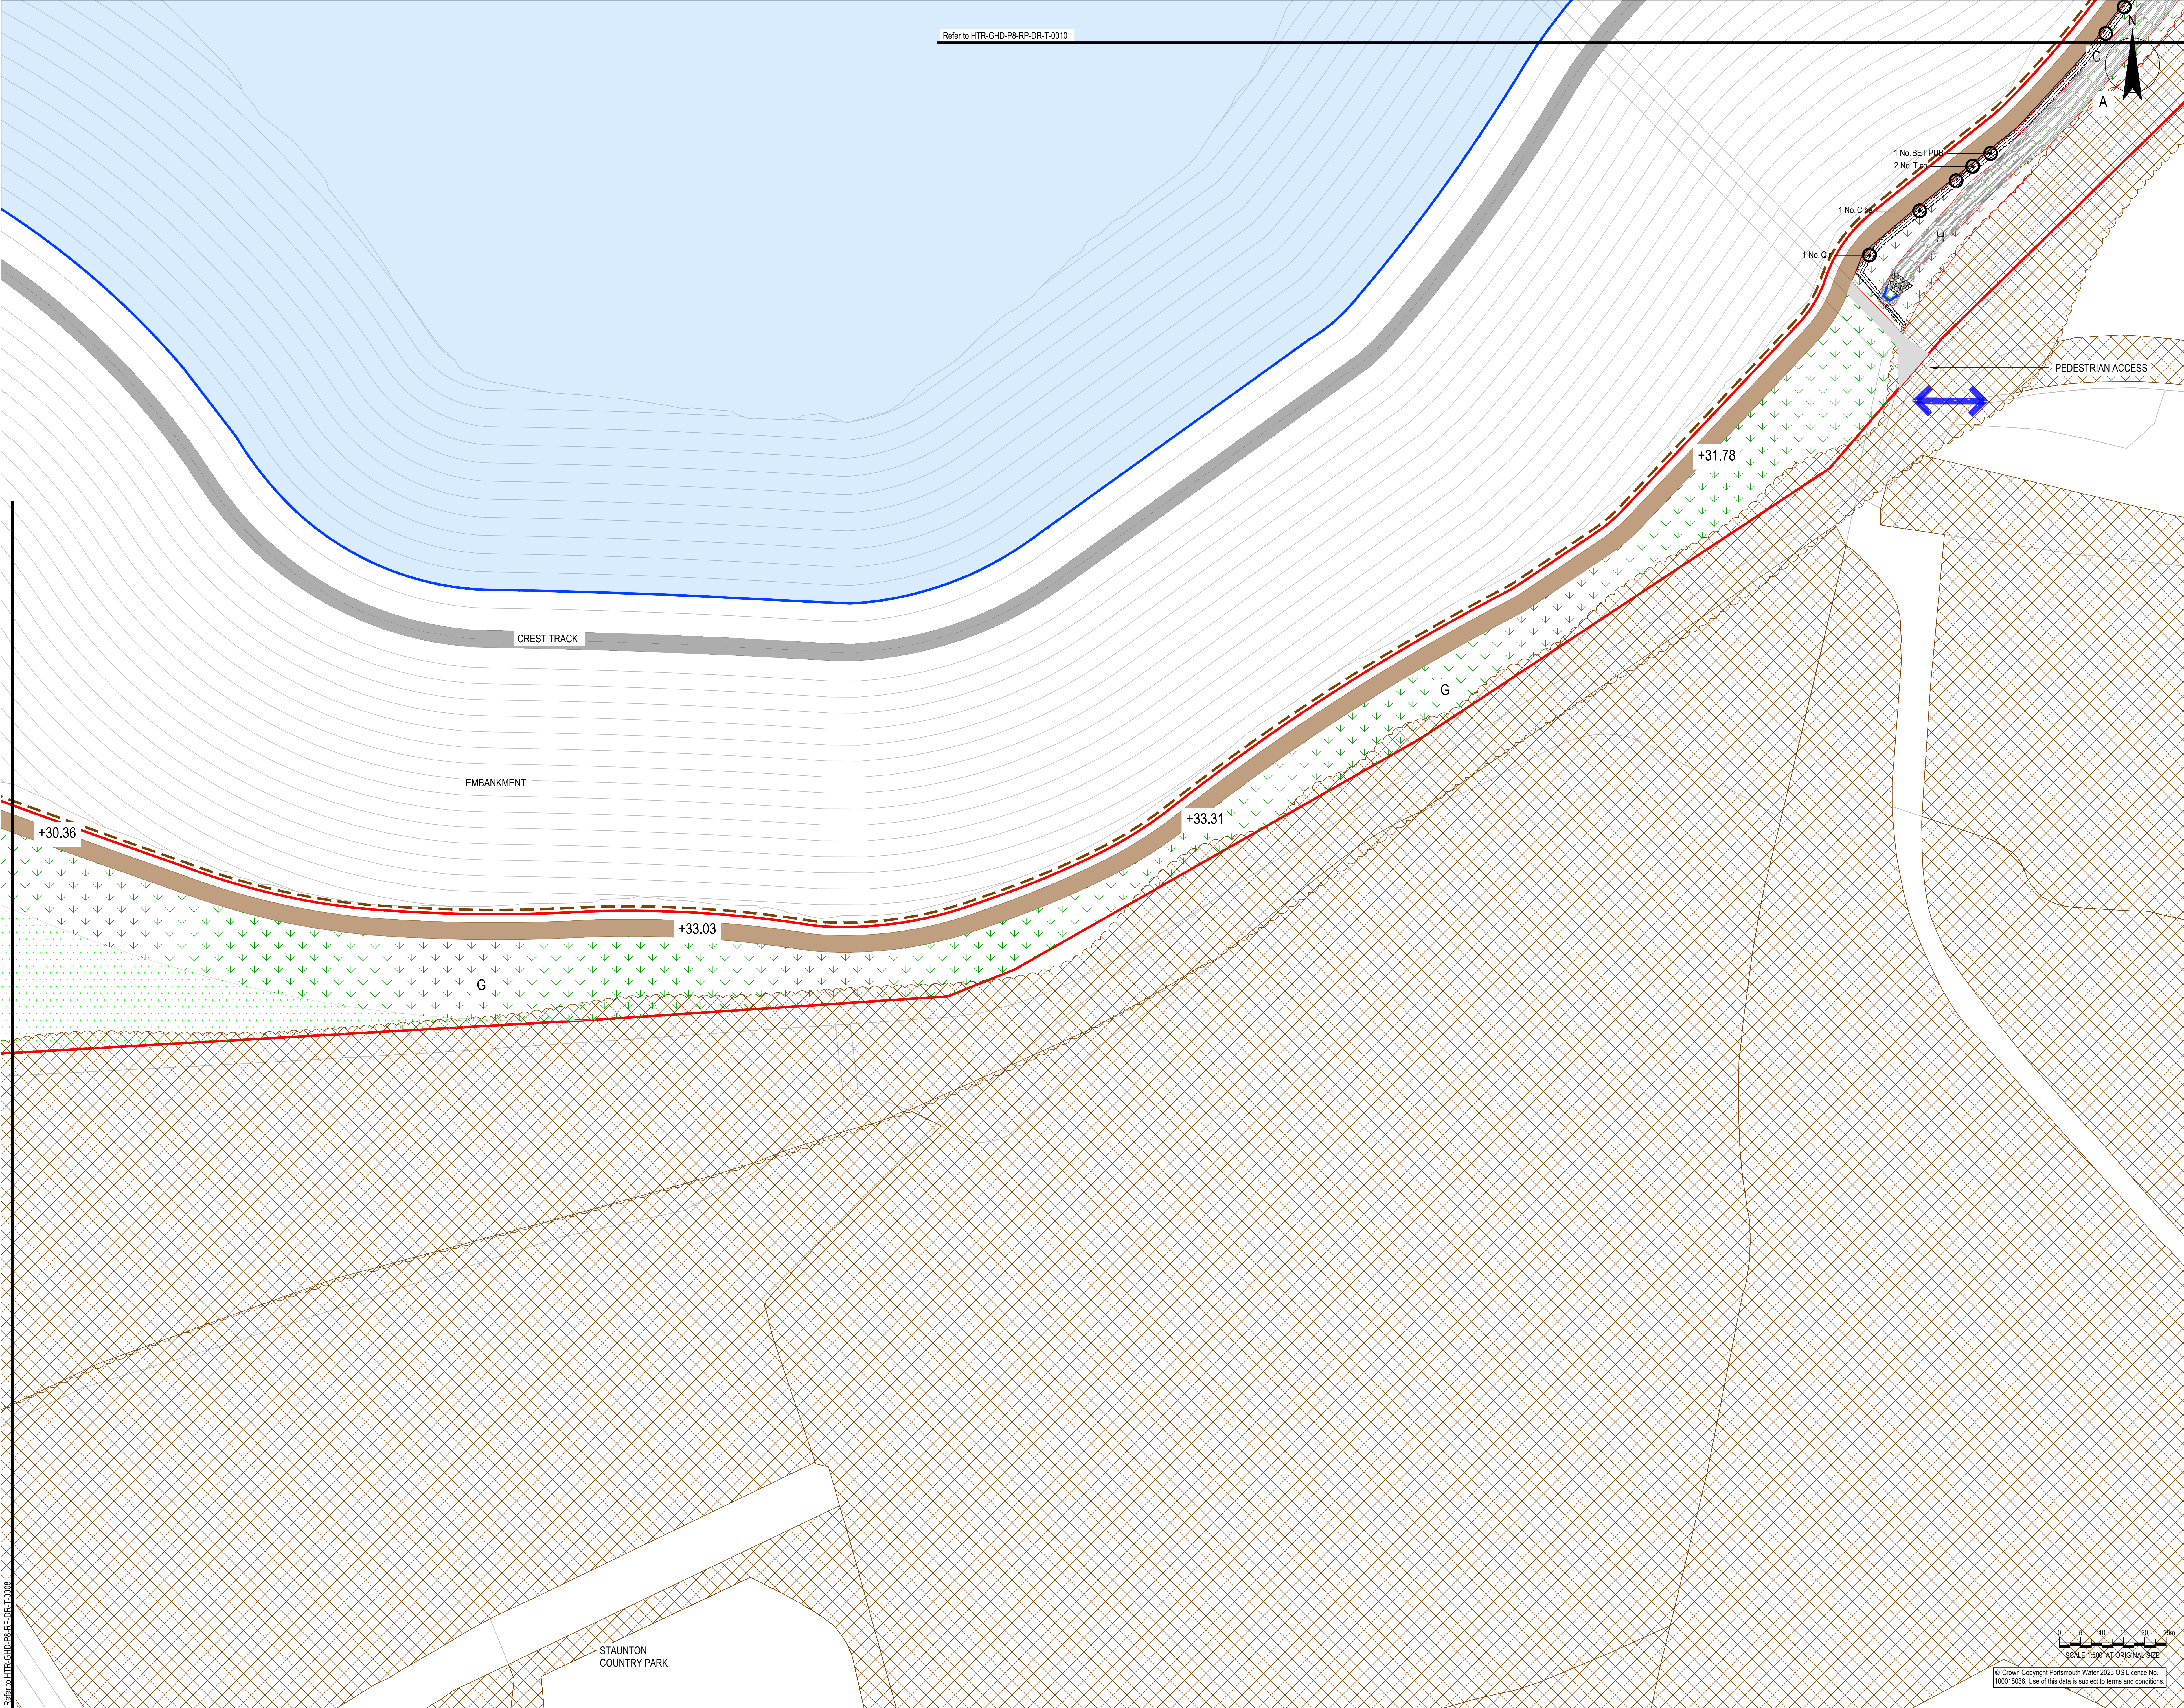

Refer to HTR-GHD-P8-RP-DR-T-0010

- NOTES**
1. ALL DIMENSIONS ARE IN MILLIMETRES UNLESS NOTED OTHERWISE (UNO).
 2. ALL LEVELS ARE IN METRES TO ORDNANCE DATUM UNO.
 3. TWL = TOP OF WATER LEVEL.
 4. THE DETAILS OF HARD AND SOFT LANDSCAPE DESIGN AS SHOWN ON THIS PLAN ARE SUBMITTED FOR RESERVED MATTERS APPROVAL. THE DETAILED PLANTING MIX, HARD LANDSCAPE MATERIALS SPECIFICATION AND THE DETAILED MANAGEMENT AND MAINTENANCE PROPOSALS FOR THE HARD AND SOFT LANDSCAPE DESIGN WILL BE SUBMITTED SUBSEQUENTLY FOR THE DISCHARGE OF CONDITION 28. WHERE THOSE DETAILS ARE DESCRIBED ON THESE PLANS THIS IS TO AID THE UNDERSTANDING OF THE RESERVED MATTERS PROPOSALS. THE DETAILS TO BE SUBMITTED UNDER CONDITION 28 WILL ACCORD WITH THAT SHOWN ON THESE PLANS UNLESS OTHERWISE AGREED BY THE LPAS.
 5. Key
- Phase 7 and 8 Reserved Matters Application boundary
 - 39.5 contour - top water level for main reservoir
 - Existing
 - Vegetation to be retained
 - Recent woodland planting
 - Specimen trees
 - Grassland to be retained
 - Recreational access
 - Proposed
 - Specimen trees
 - Woodland planting
 - Native scrub
 - 1.5m Native hedgerow
 - Wildflower seeding - EMS
 - Rush pasture
 - Wet grassland
 - SuDS basins
 - Realigned Durants Stream corridor
 - Low flow channel (furrows)
 - Headwalls
 - Crest track
 - Maintenance / access tracks- compacted stone
 - Permissive path- compacted gravel surface with 20mm Whinstone dust
 - Stockproof fence
 - Gate
 - Contours
 - Levels

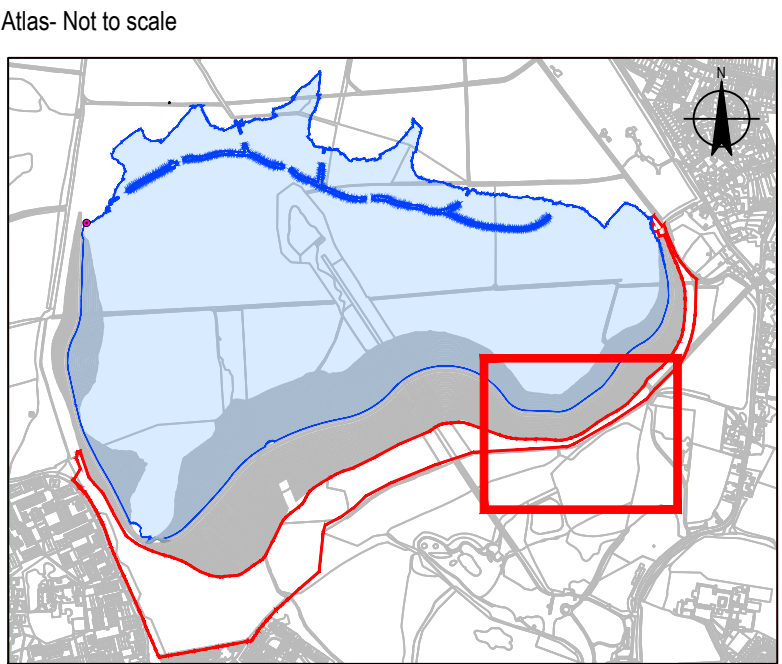

REFERENCE DOCUMENTS AND DRAWINGS

PLEASE REFER TO THE BELOW PHASE 7 AND 8 DRAWINGS:

- HTR-GHD-P8-RP-DR-T-0001 - APPLICATION BOUNDARY
- HTR-GHD-P8-RP-DR-T-0002 - APPLICATION BOUNDARY IN RELATION TO CONSERVATION AREA
- HTR-GHD-P8-RP-DR-T-0004 - WESTERN SECTION
- HTR-GHD-P8-RP-DR-T-0005 - EASTERN SECTION
- HTR-GHD-P8-RP-DR-T-0006-10 - GENERAL ARRANGEMENT SHEETS 1-5
- HTR-GHD-P8-RP-DR-T-0011 - EXISTING LOCATION PLAN
- HTR-GHD-P8-RP-DR-T-0012 - RUSH PASTURE PLAN
- HTR-GHD-P8-RP-DR-T-0013 - RUSH PASTURE CROSS SECTIONS SHEET 1
- HTR-GHD-P8-RP-DR-T-0014 - RUSH PASTURE CROSS SECTIONS SHEET 2
- HTR-GHD-P8-RP-DR-T-0015 - RECREATIONAL ACCESS
- HTR-GHD-P8-RP-DR-T-0016 - REALIGNED RIDGES LANE CHANNEL CROSS SECTIONS
- HTR-GHD-P8-RP-DR-T-0017 - REALIGNED DURRANTS STREAM CROSS SECTIONS

P02 FOR INFORMATION		SWG	TG	01/09/2026
P01 FOR INFORMATION		SWG	TG	11/08/2026
Rev	Description	Checked	Approved	Date
Author	ST	Drafting Check	SWG	
Designer	ER	Design Check	SWG	

Telephone: Havant (023) 9249 9888
Fax: Havant (023) 9245 3632
Website: www.portsmouthwater.co.uk
Registered Office: PO Box 8 West Street
Havant Hampshire PO9 1LG
REGISTERED IN ENGLAND No. 2536455



Client	PORTSMOUTH WATER	Status	FOR INFORMATION	Status Code	S2
Project	HAVANT THICKET RESERVOIR	Drawing Title	PHASE 7 AND 8 REMAINING LANDSCAPE AREAS GENERAL ARRANGEMENT SHEET 4 OF 5	Scale	A0
HTR-GHD-P8-RP-DR-T-0009					Rev P02