


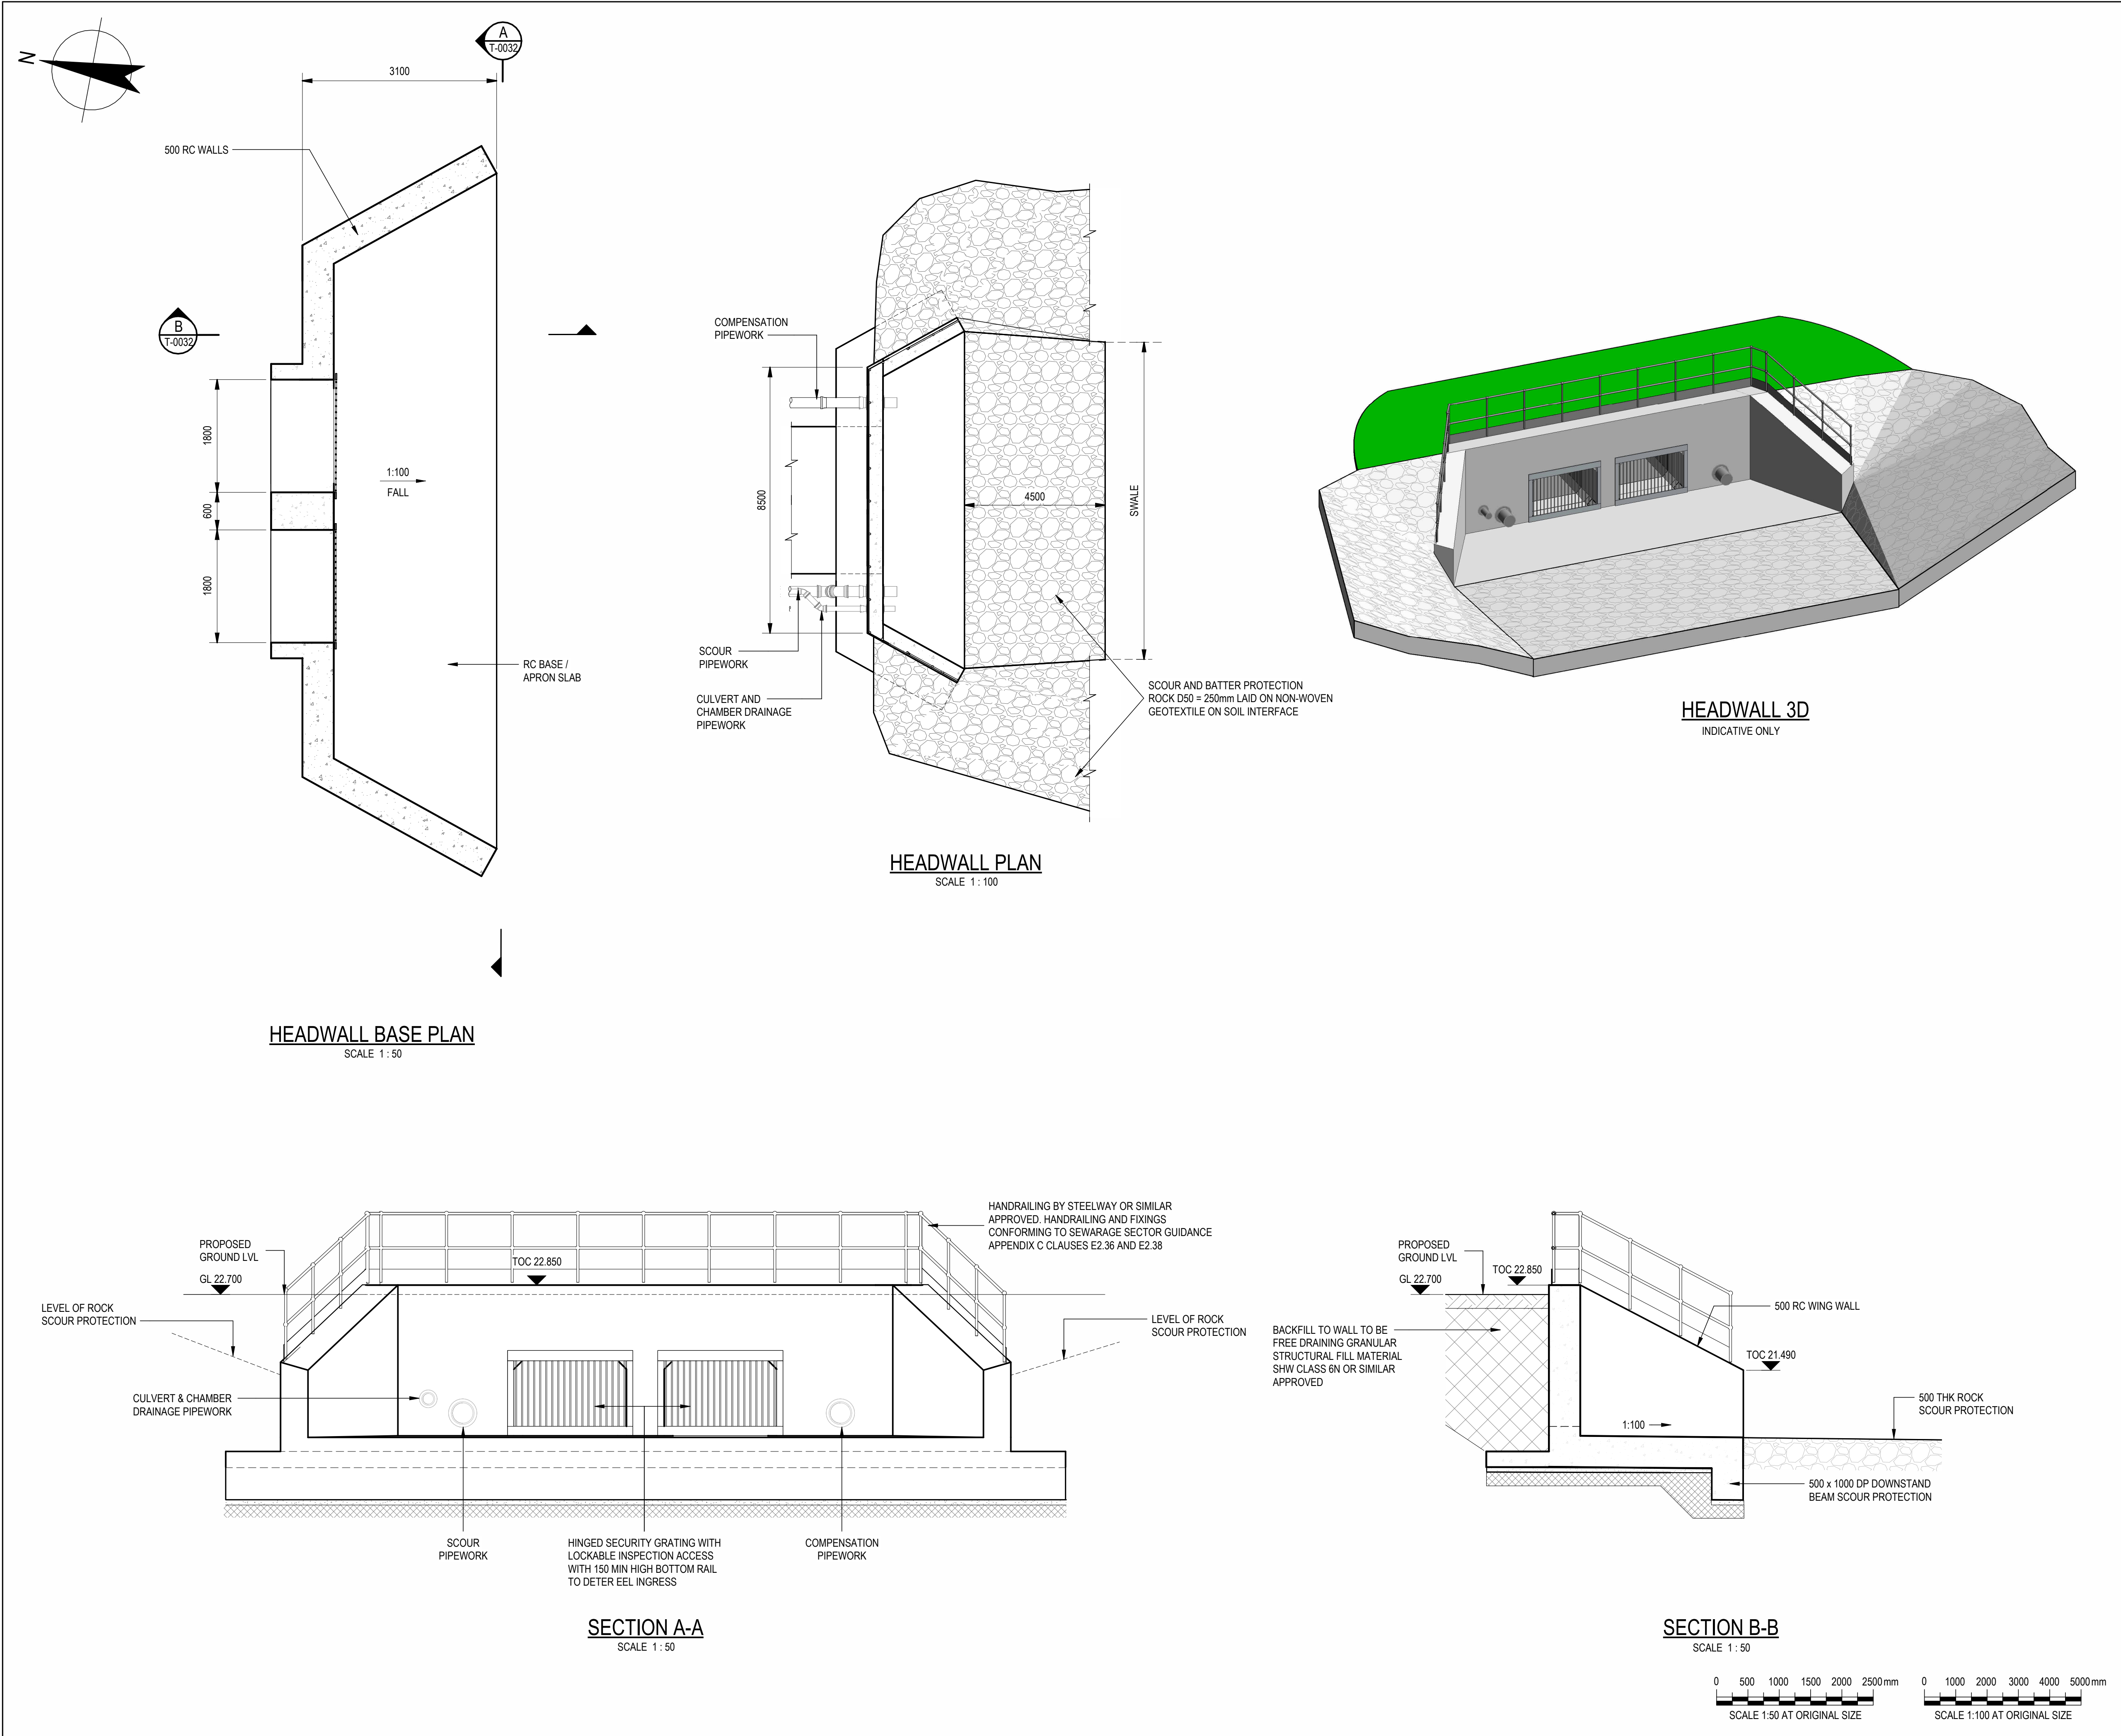

GENERAL NOTES

- ALL DIMENSIONS ARE IN MILLIMETRES (mm) AND ALL LEVELS ARE IN METRES (m) ABOVE ORDNANCE DATUM (AOD) UNLESS NOTED OTHERWISE(U.N.O.).
- ALL DIMENSIONS AND LEVELS ARE TO BE CHECKED ON SITE AND ANY DISCREPANCIES SHOULD BE REPORTED TO GHD.
- THIS DRAWING IS TO BE READ IN CONJUNCTION WITH ALL RELEVANT PROJECT STANDARDS AND SPECIFICATIONS.
- THE STRUCTURE IS DESIGNED TO THE EUROCODES WITH THE UK NATIONAL ANNEX.
- ALL EXPOSED VERTICAL AND HORIZONTAL ARRISES FINISHED WITH A 25 x 25mm CHAMFER, EXTENDING TO 150mm BELOW FINISHED GROUND LEVEL, EXCEPT FOR :
 - STAIR NOSINGS - HORIZONTAL ARRISES ABUTTING FLOORING,
 - COVERS OR STAIR HEADS
 - WHERE THE CONCRETE FORMS A STEP ON AN ACCESS ROUTE.

FOUNDATION NOTES

- FOUNDATIONS TO BE BLINDED IMMEDIATELY FOLLOWING APPROVAL OF FORMATION TO PREVENT SOFTENING OF SUBGRADE.
- IF THE ANTICIPATED FOUNDATION STRATA IS NOT FOUND AT THE LEVEL SHOWN ON THE DRAWINGS CONTACT GHD.
- ANY SOFT SPOTS TO BE REMOVED AND REPLACED WITH 6N GRANULAR SUB-BASE COMPACTED IN ACCORDANCE WITH THE SPECIFICATION FOR HIGHWAY WORKS SERIES 0600.
- SETTING OUT POINTS CONFIRMED ON SITE BY CONTRACTOR PRIOR TO COMMENCEMENT OF CONSTRUCTION ACTIVITY.

P01 PHASE 7&8 PLANNING SUBMISSION		DL	TG	01.09.26
Rev	Description	Checked	Approved	Date
Author	MKC	Drafting Check	DL	Reg No.
Designer	JH	Design Check	DL	Date

Telephone: Havant (023) 9249 9888
Fax: Havant (023) 9245 3632
Website: www.portsmouthwater.co.uk
Registered Office: PO Box 8 West Street
Havant Hampshire PO9 1LG
REGISTERED IN ENGLAND No. 2536455

Project No. 12547181

Client **PORTSMOUTH WATER**

Project **HAVANT THICKET RESERVOIR**

Status **FOR INFORMATION** Status Code **S2**

Drawing Title **OUTLET WORKS CONTROL BUILDING & COURTYARD HEADWALL PLAN AND SECTIONS** Size **A1**

HTR-GHD-P7-RP-DR-T-0032 Rev **P01**