


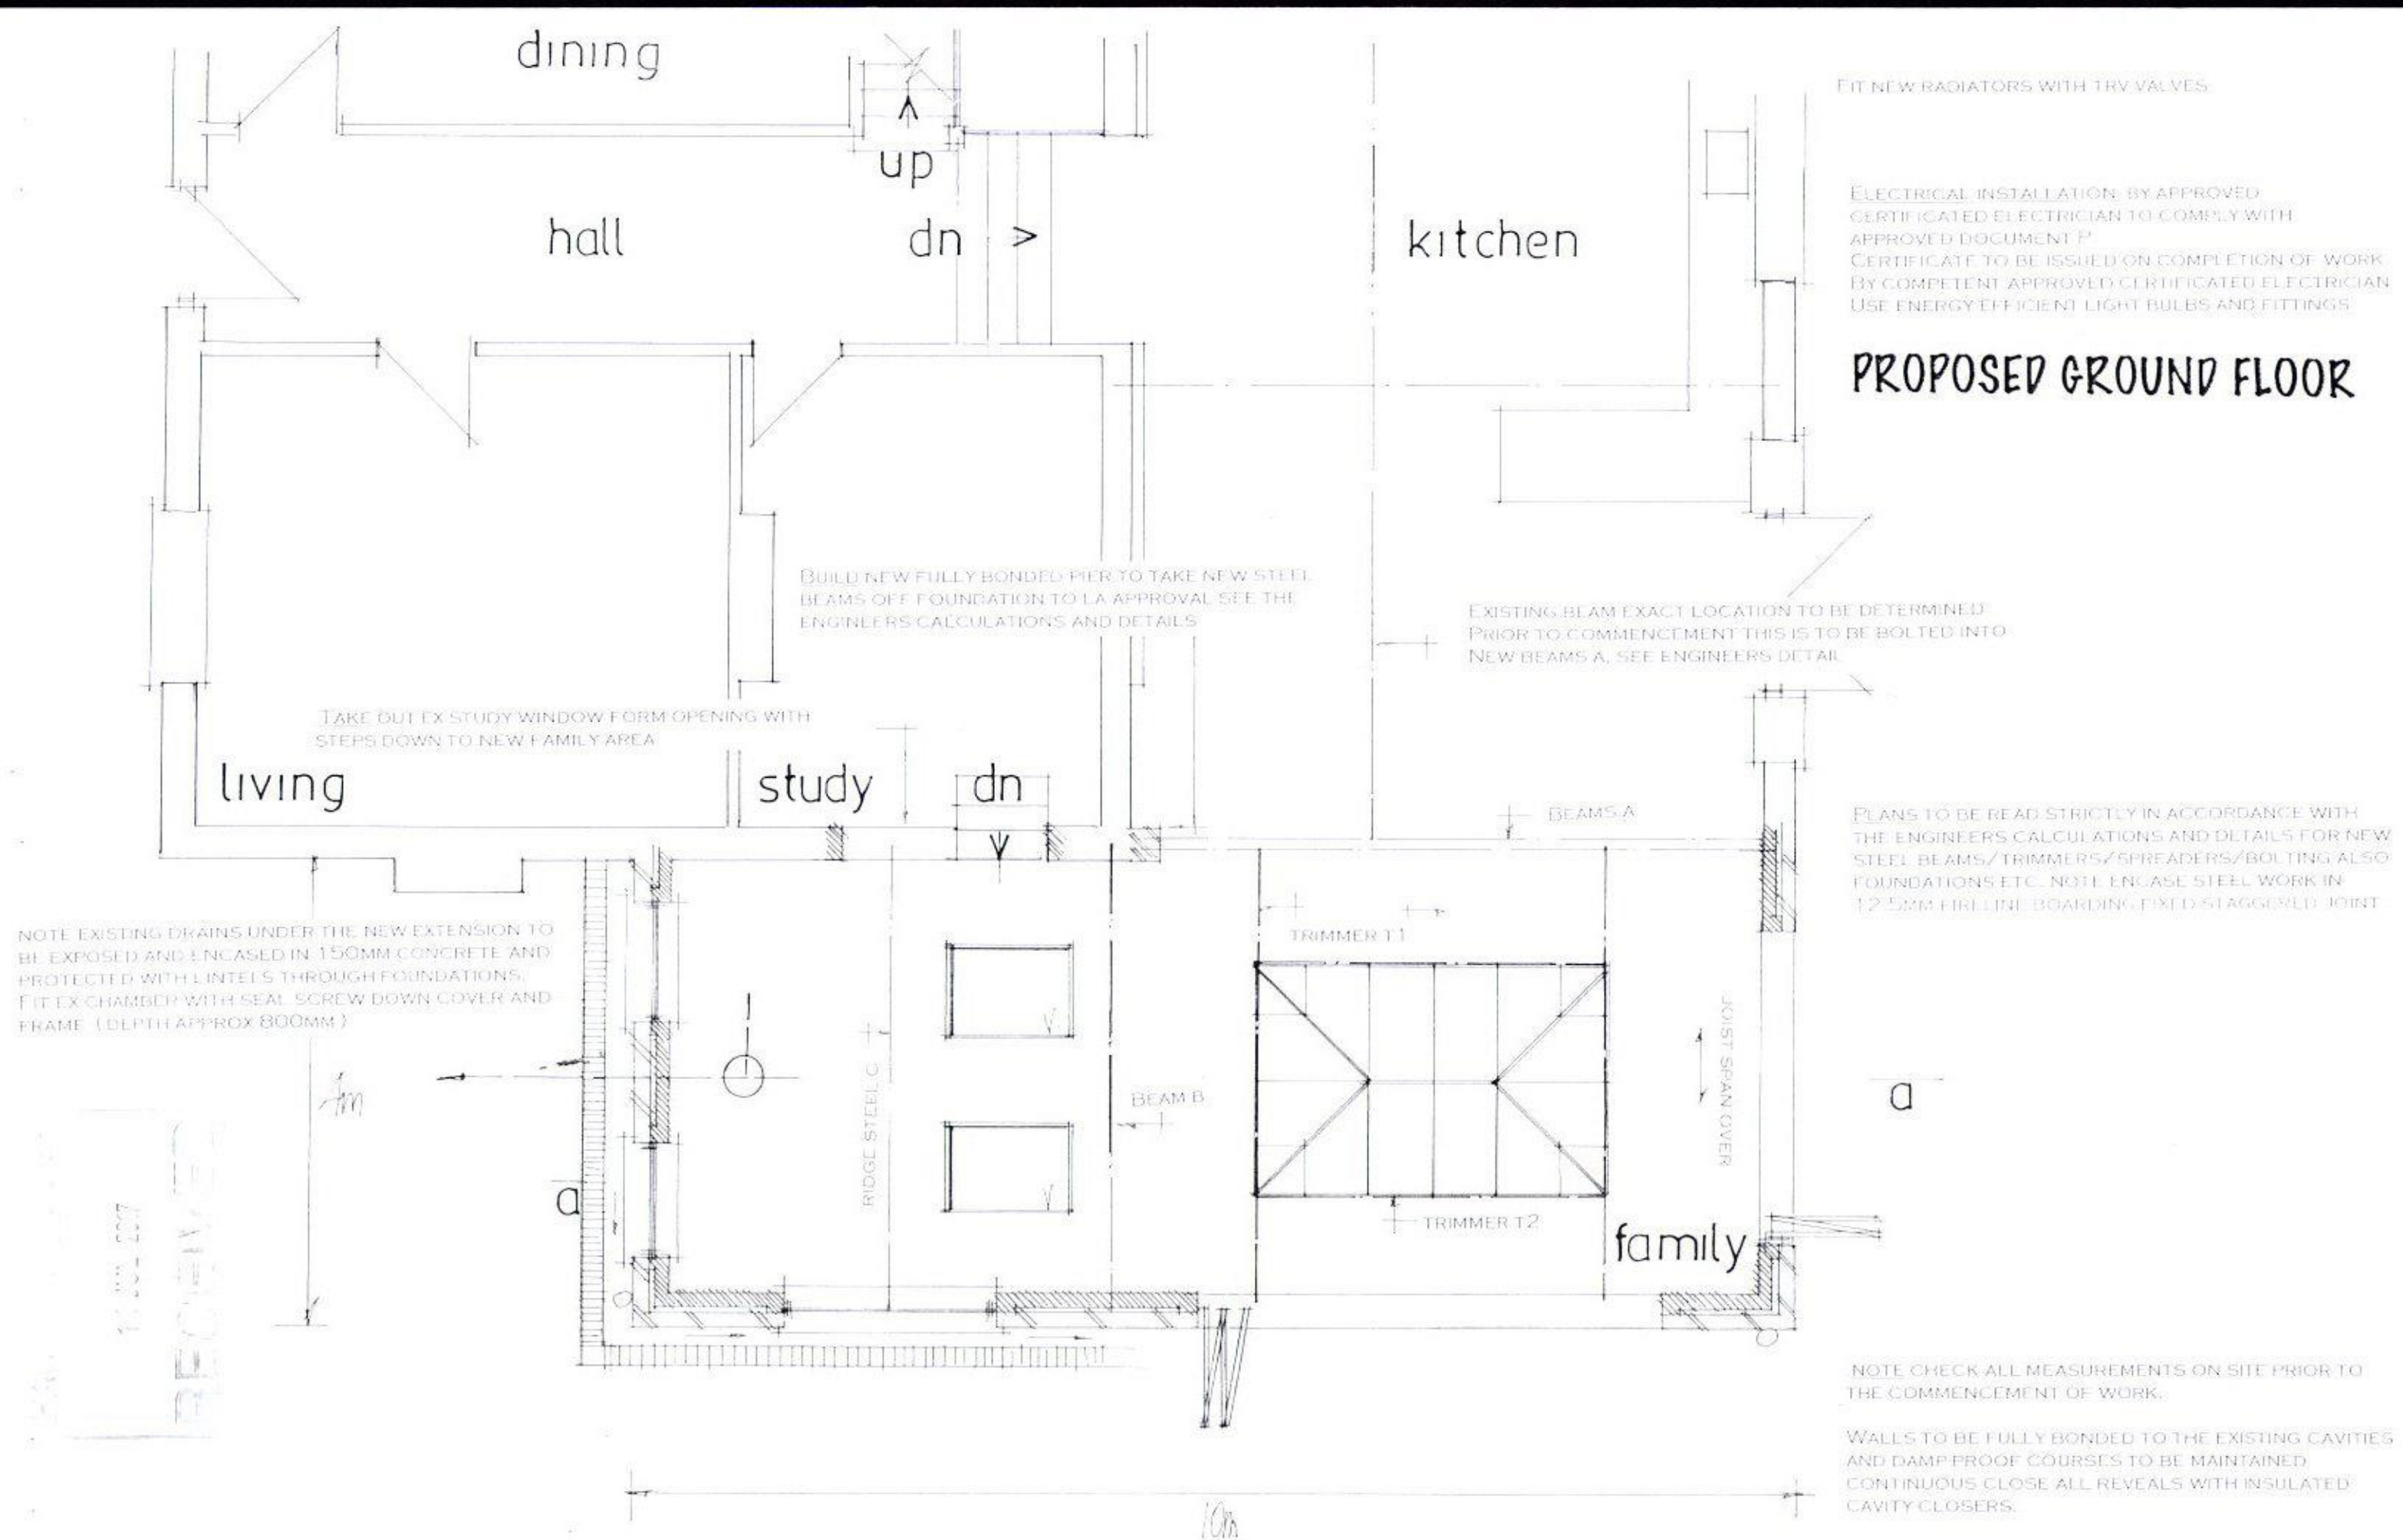

date july 17
scale 1:50

PROPOSED SINGLE STOREY SIDE ADDITION
358, LONDON RD, WATERLOOVILLE, HANTS
END MAP & MAPS A. HORRIS

PETER J. WALKER
ISLAND DESIGN
182 SEAFRONT, HAYLING ISLAND, HANTS
PO11 9AN
TEL 02392467571