

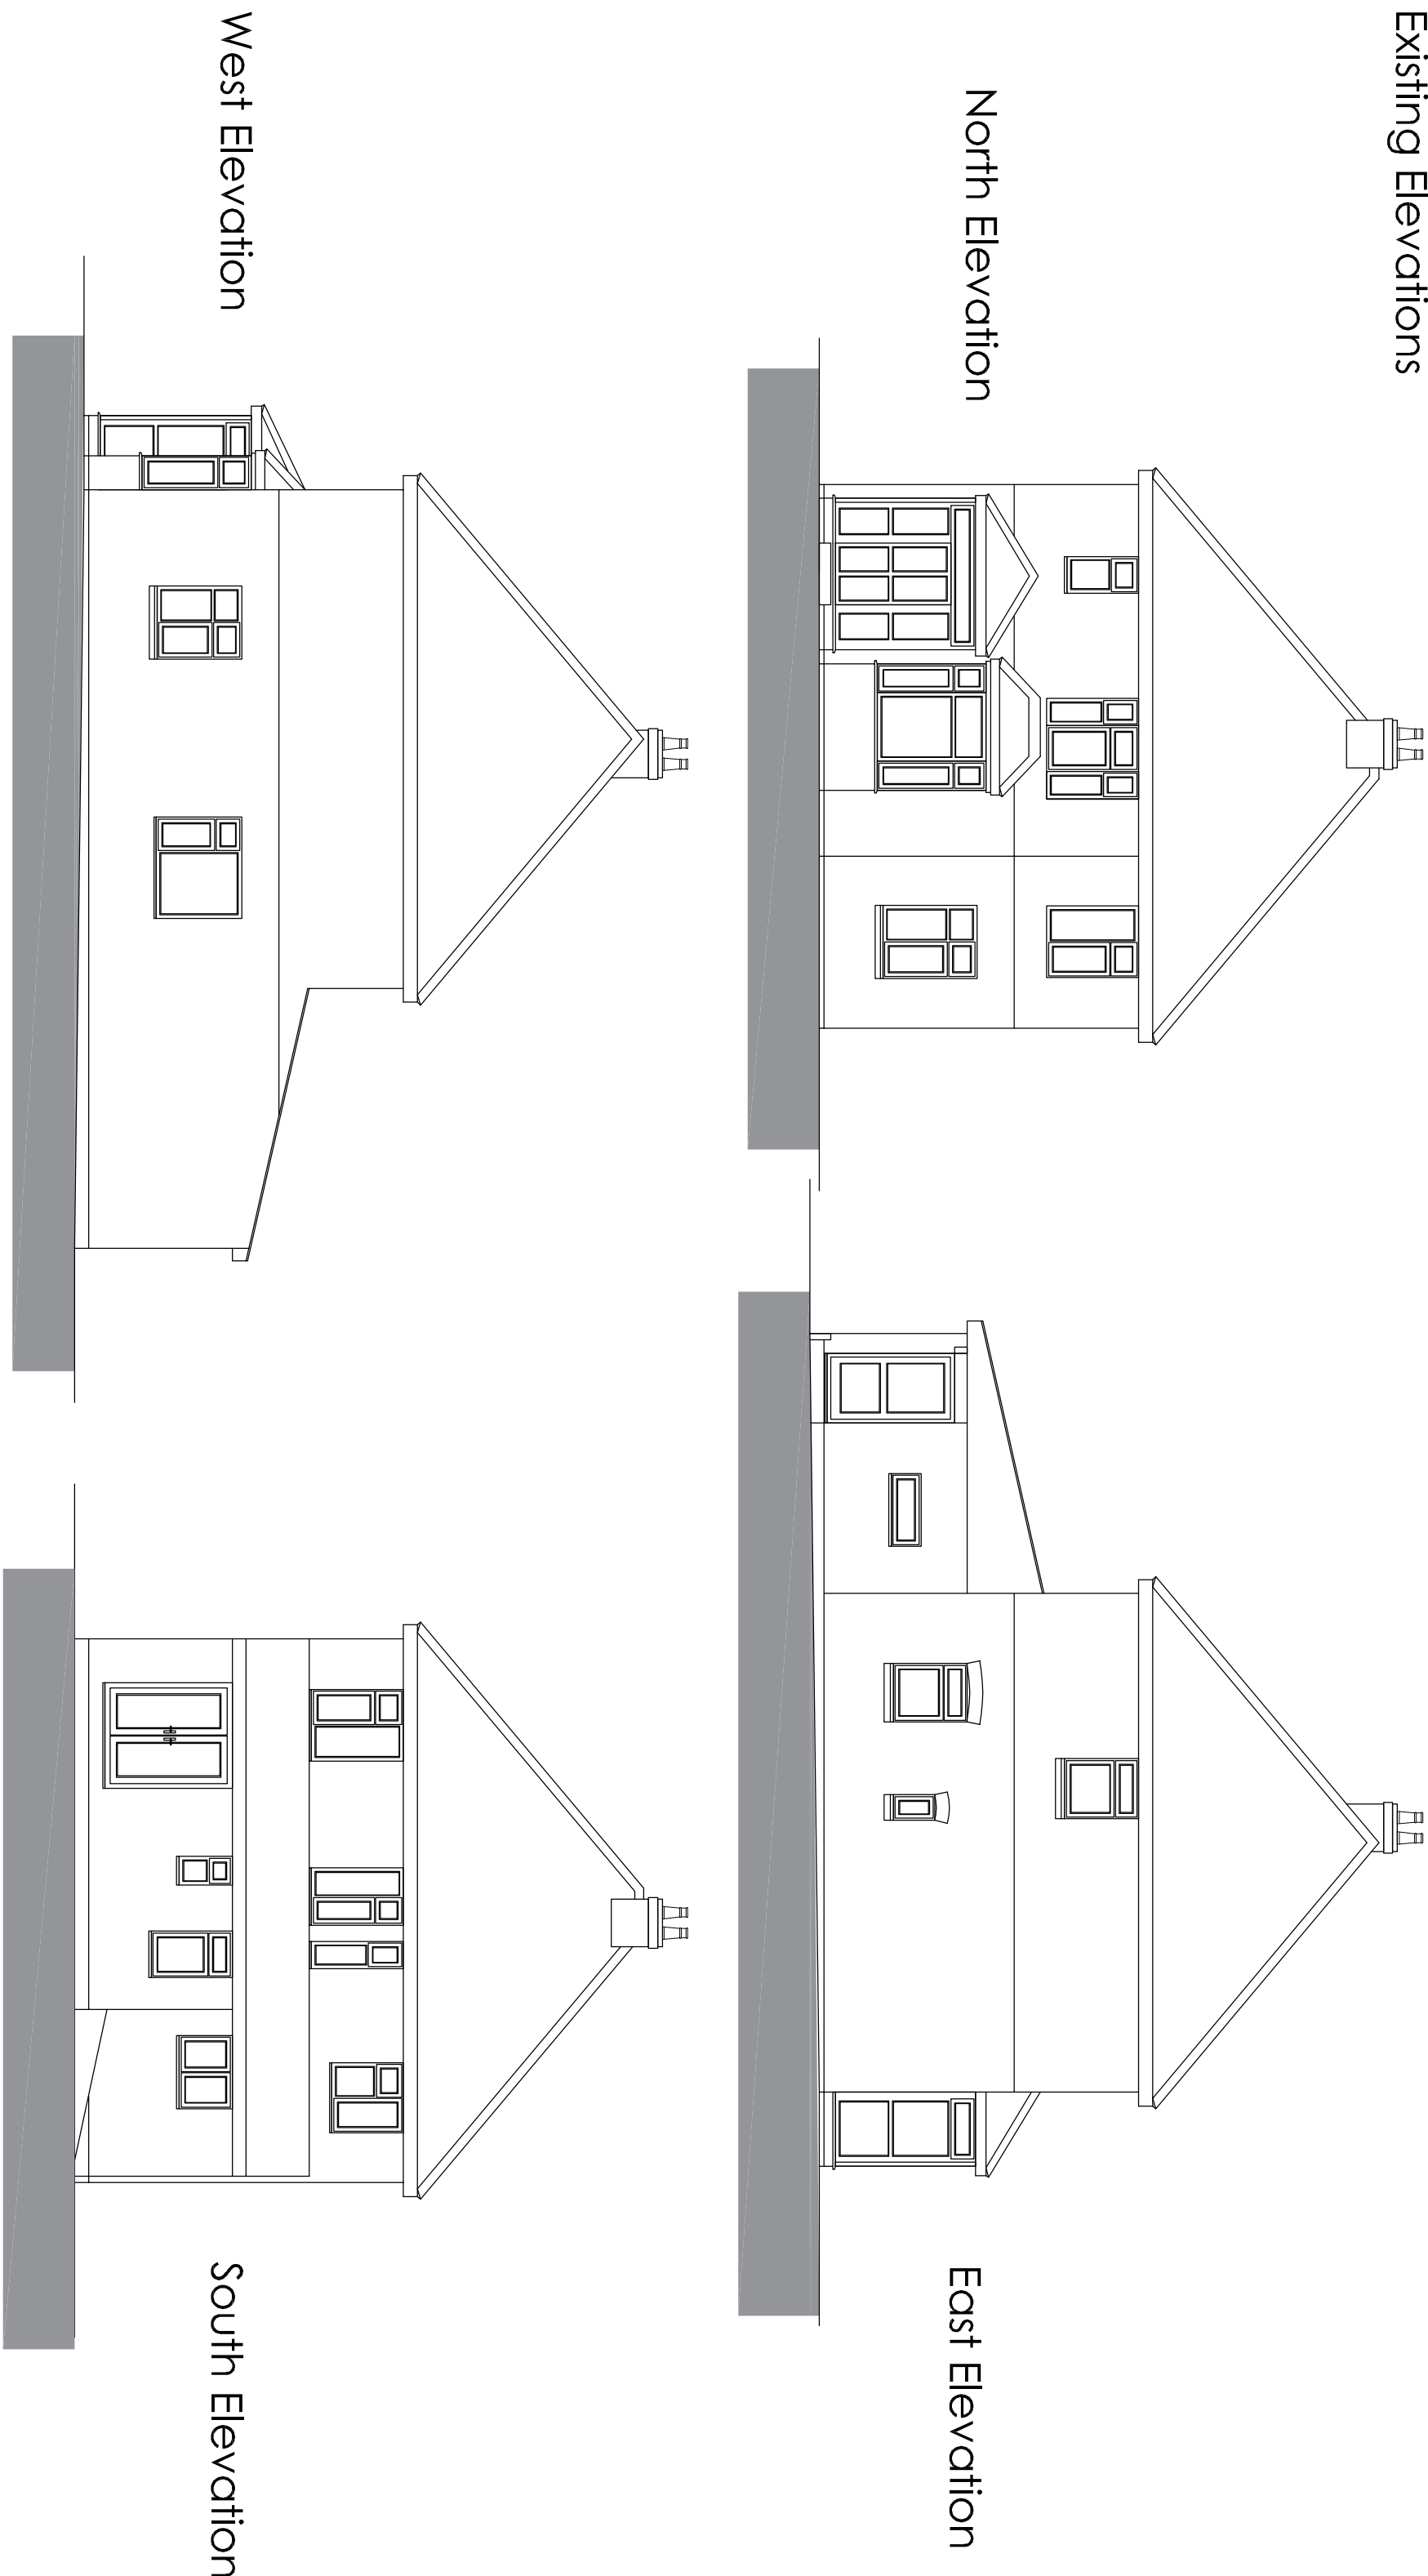
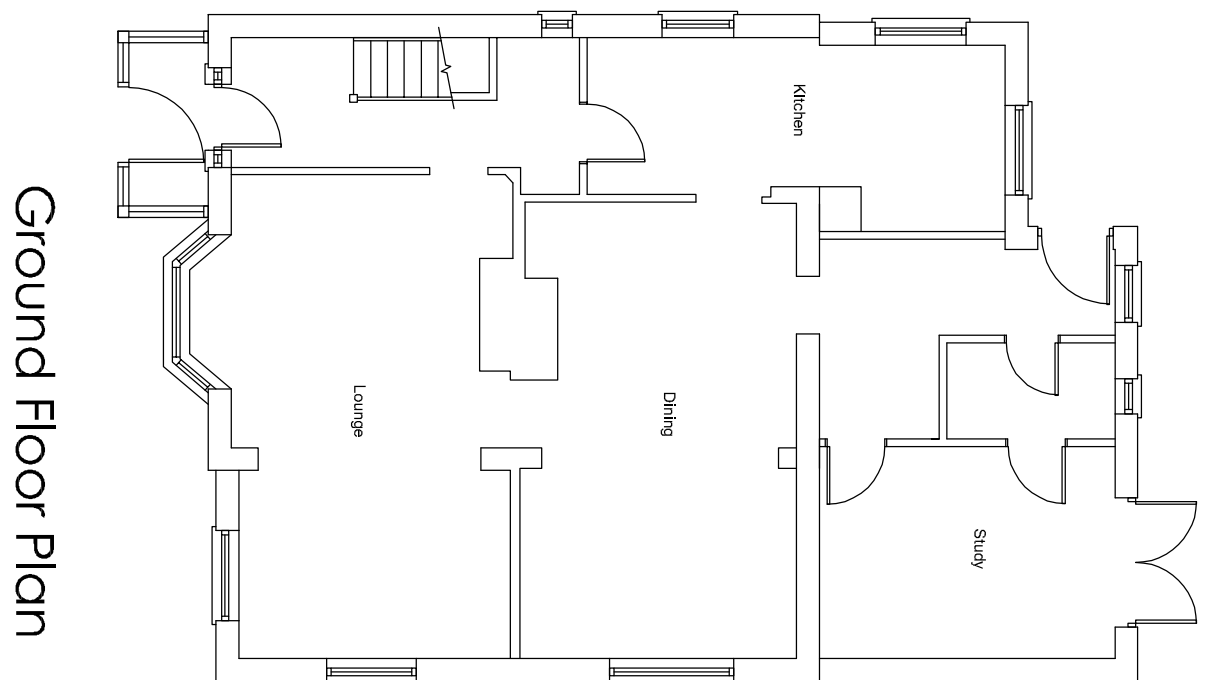



Existing Elevations

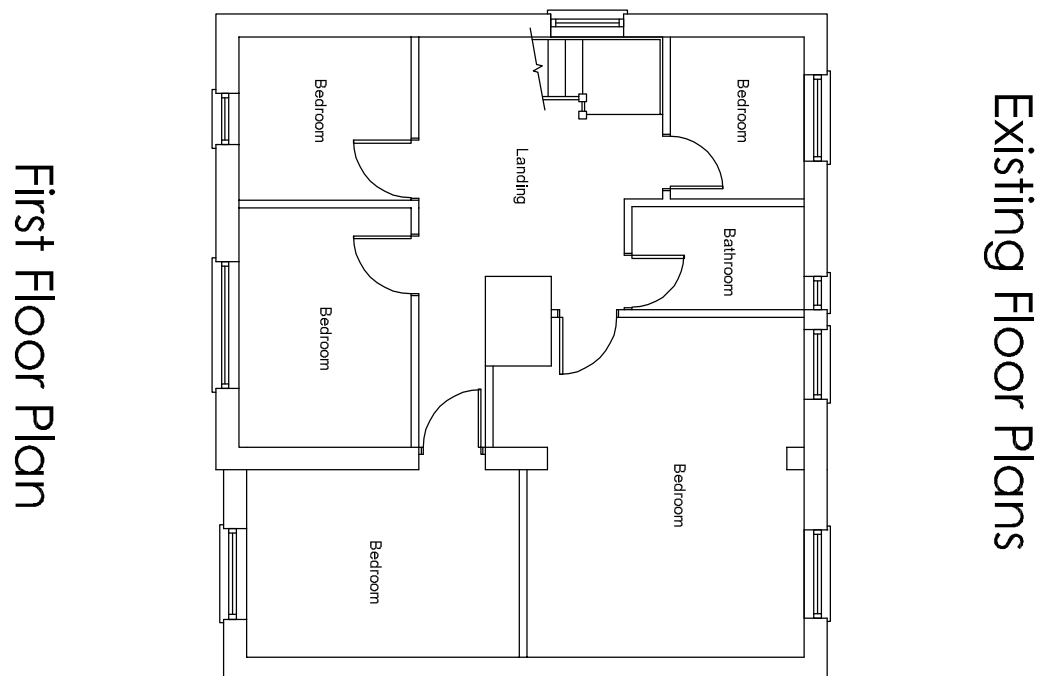

Proposed Extensions

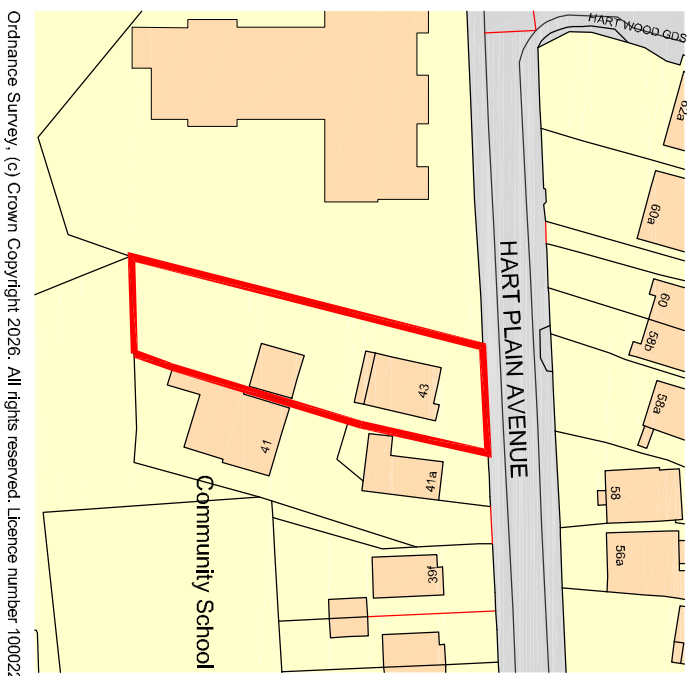

Ordnance Survey, (c) Crown Copyright 2026. All rights reserved. Licence number: 100025432

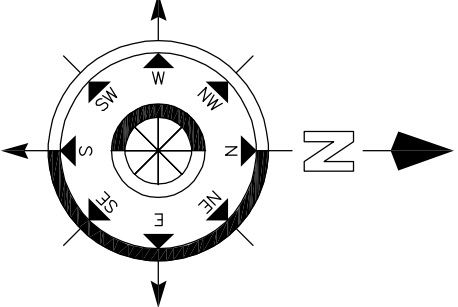

Street Scene

02		Planning update	15/09/26	CRF
01		Planning update	24/07/26	CRF
Revision	Description	Date	DRAWN	
Project:				
Mr & Mrs S Lawson				
43 Harplain Ave				
Waterlooville				
Drawing Title:				
Proposed Two Storey Front & Rear				
Extensions Loft Conversion				
With Rear Dormers				
Chris Flint Associates Ltd				
CHARTERED SURVEYORS - PROJECT MANAGERS				
DEVELOPMENT CONSULTANTS				
Drawn By	Date	SHEET SIZE	Approved By	
CF	15/07/26	A1		
Drawn By	Date	Revision	Scale	
CFA	FULL	01	02	1-100
PLANNING				
BECIMWOOD - 20 QUEENS ROAD - WATERLOOVILLE - PO7 3SB				
tel: 023 92 43244				
Email: info@flintassociates.co.uk				