


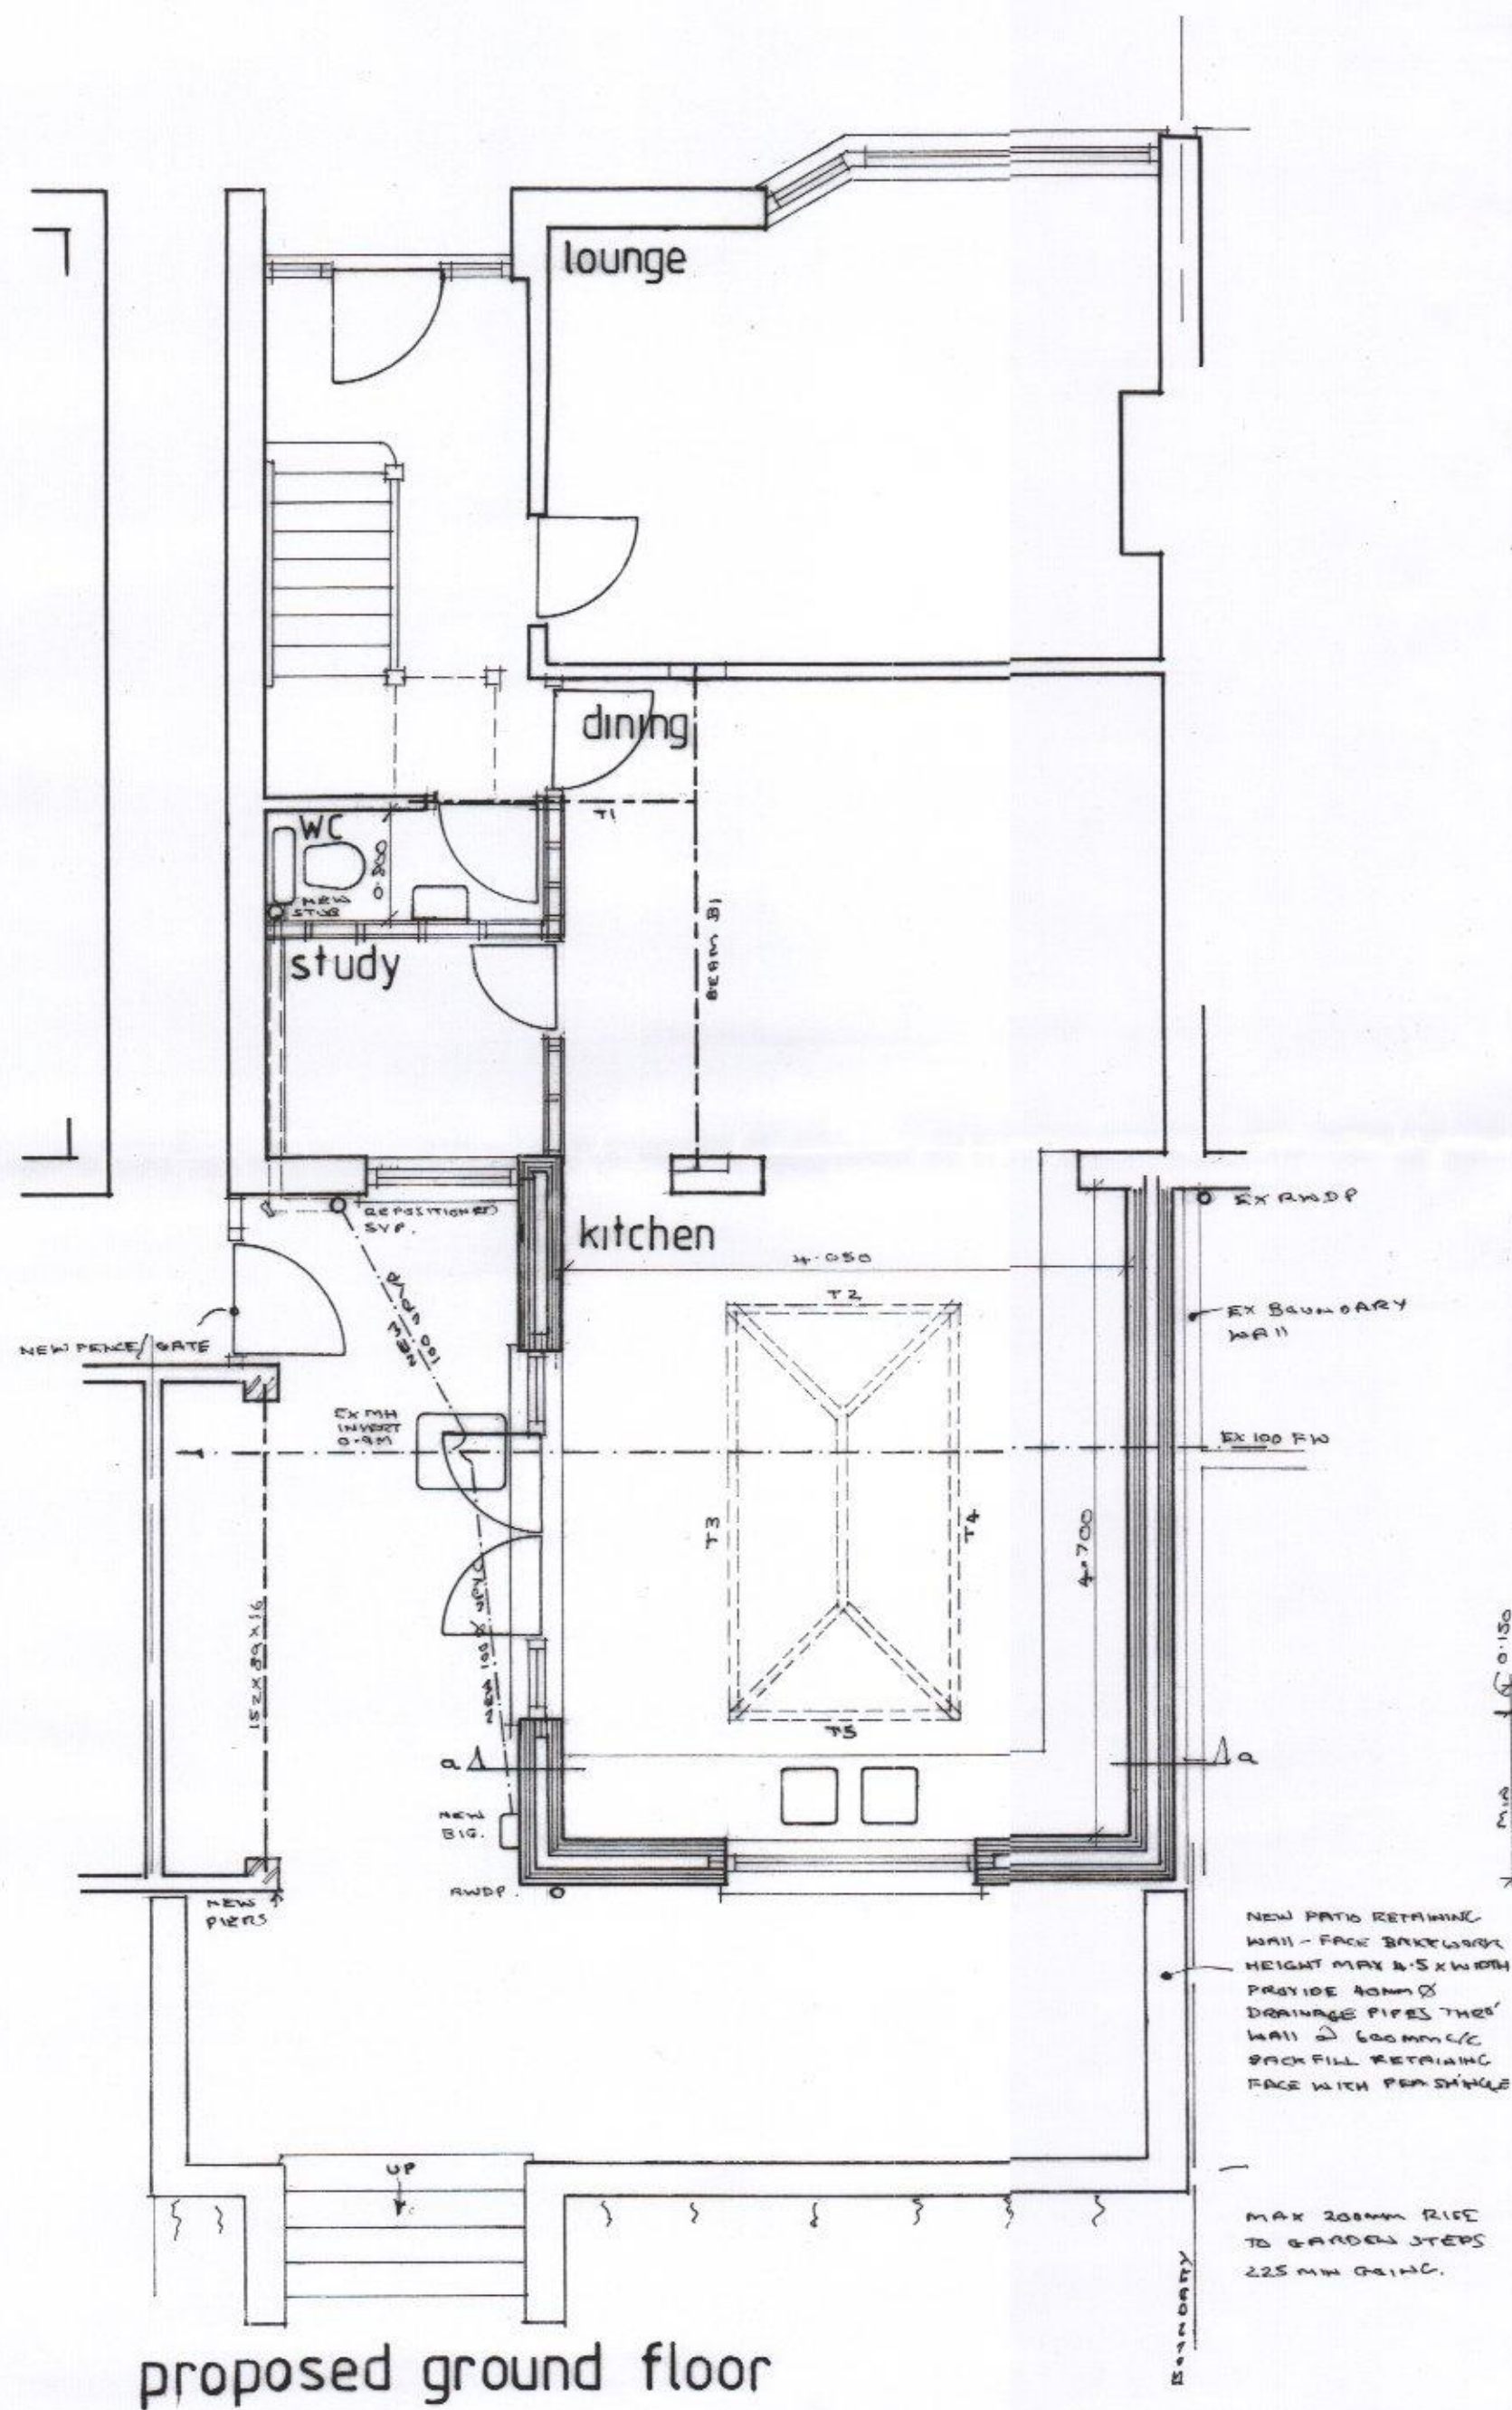


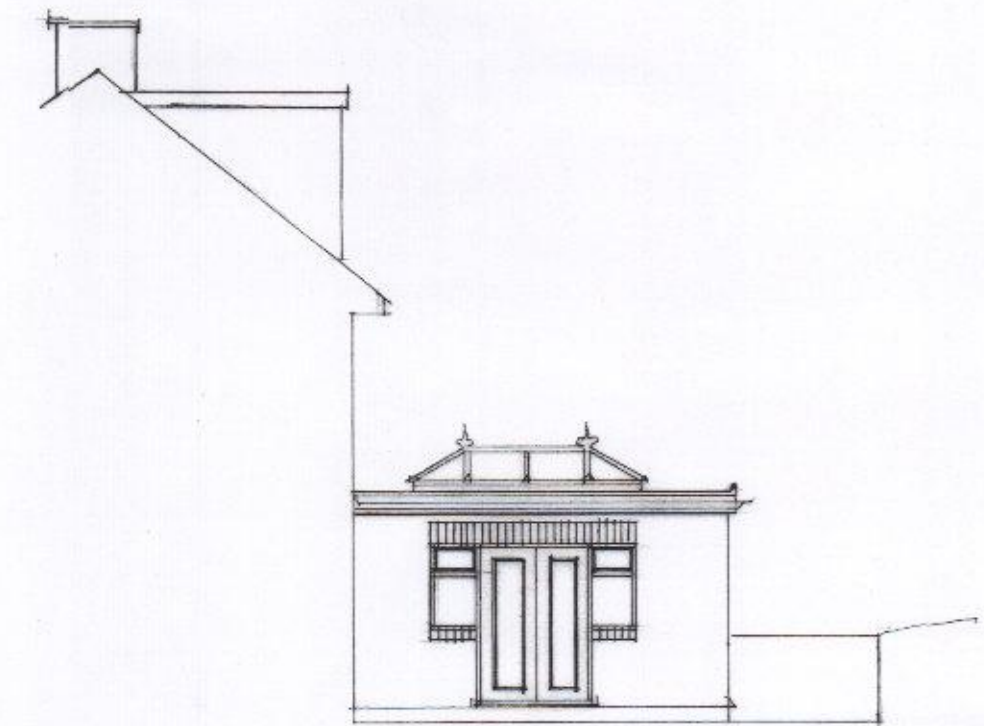

proposed rear

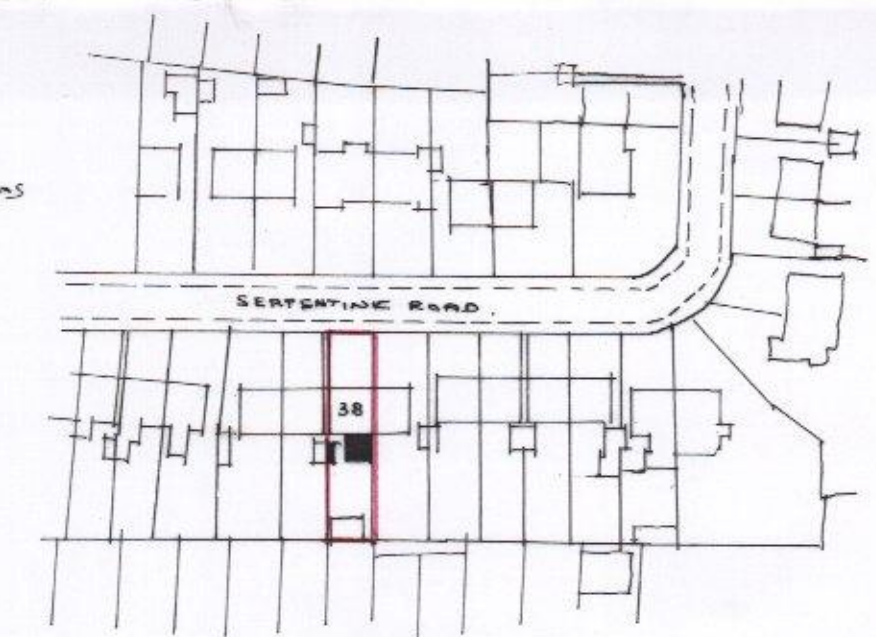

proposed side elevation

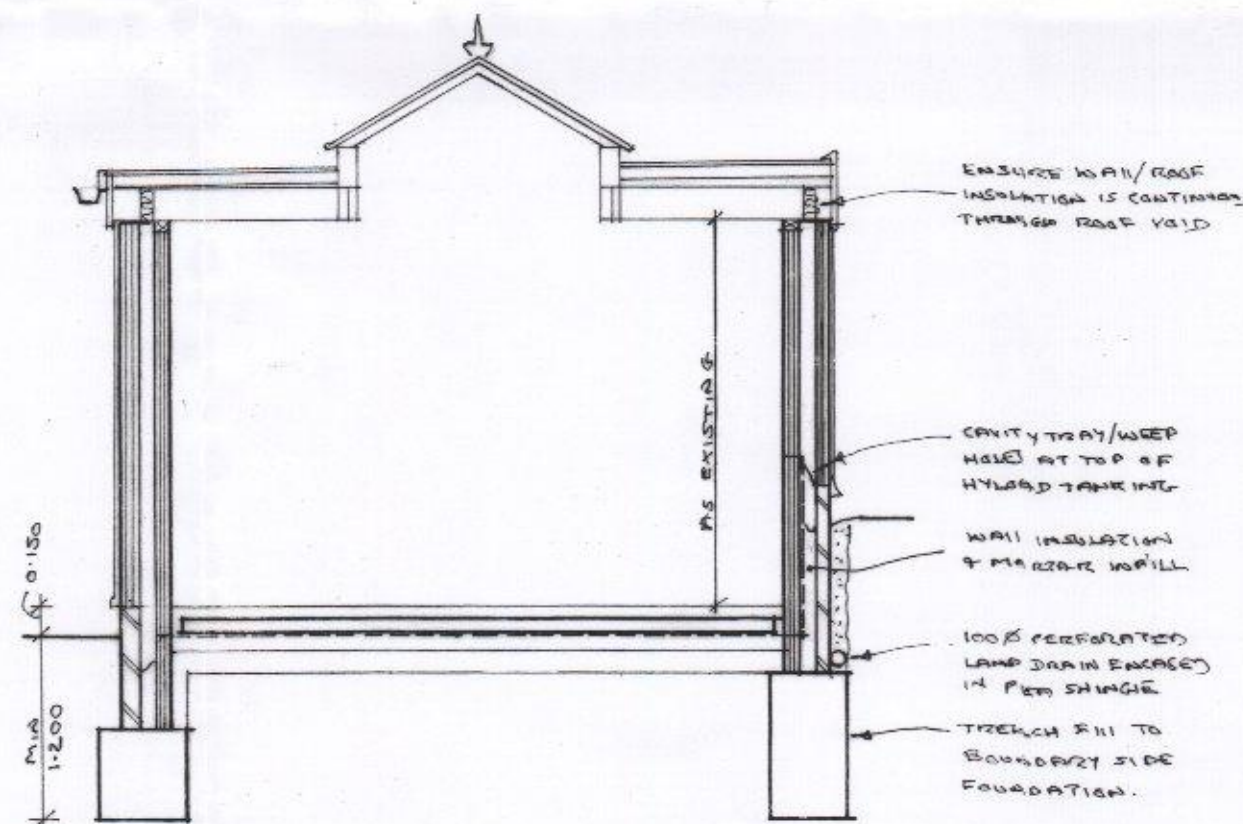

location plan
(OS licence number 100030848)

proposed rear extension
38 serpentine road
purbrook

for mr s stratford

scale 1:1250 1:50 1:100 date SEPT 17 dwg ST01

HAVANT BOROUGH COUNCIL
27 SEP 2017
RECEIVED