


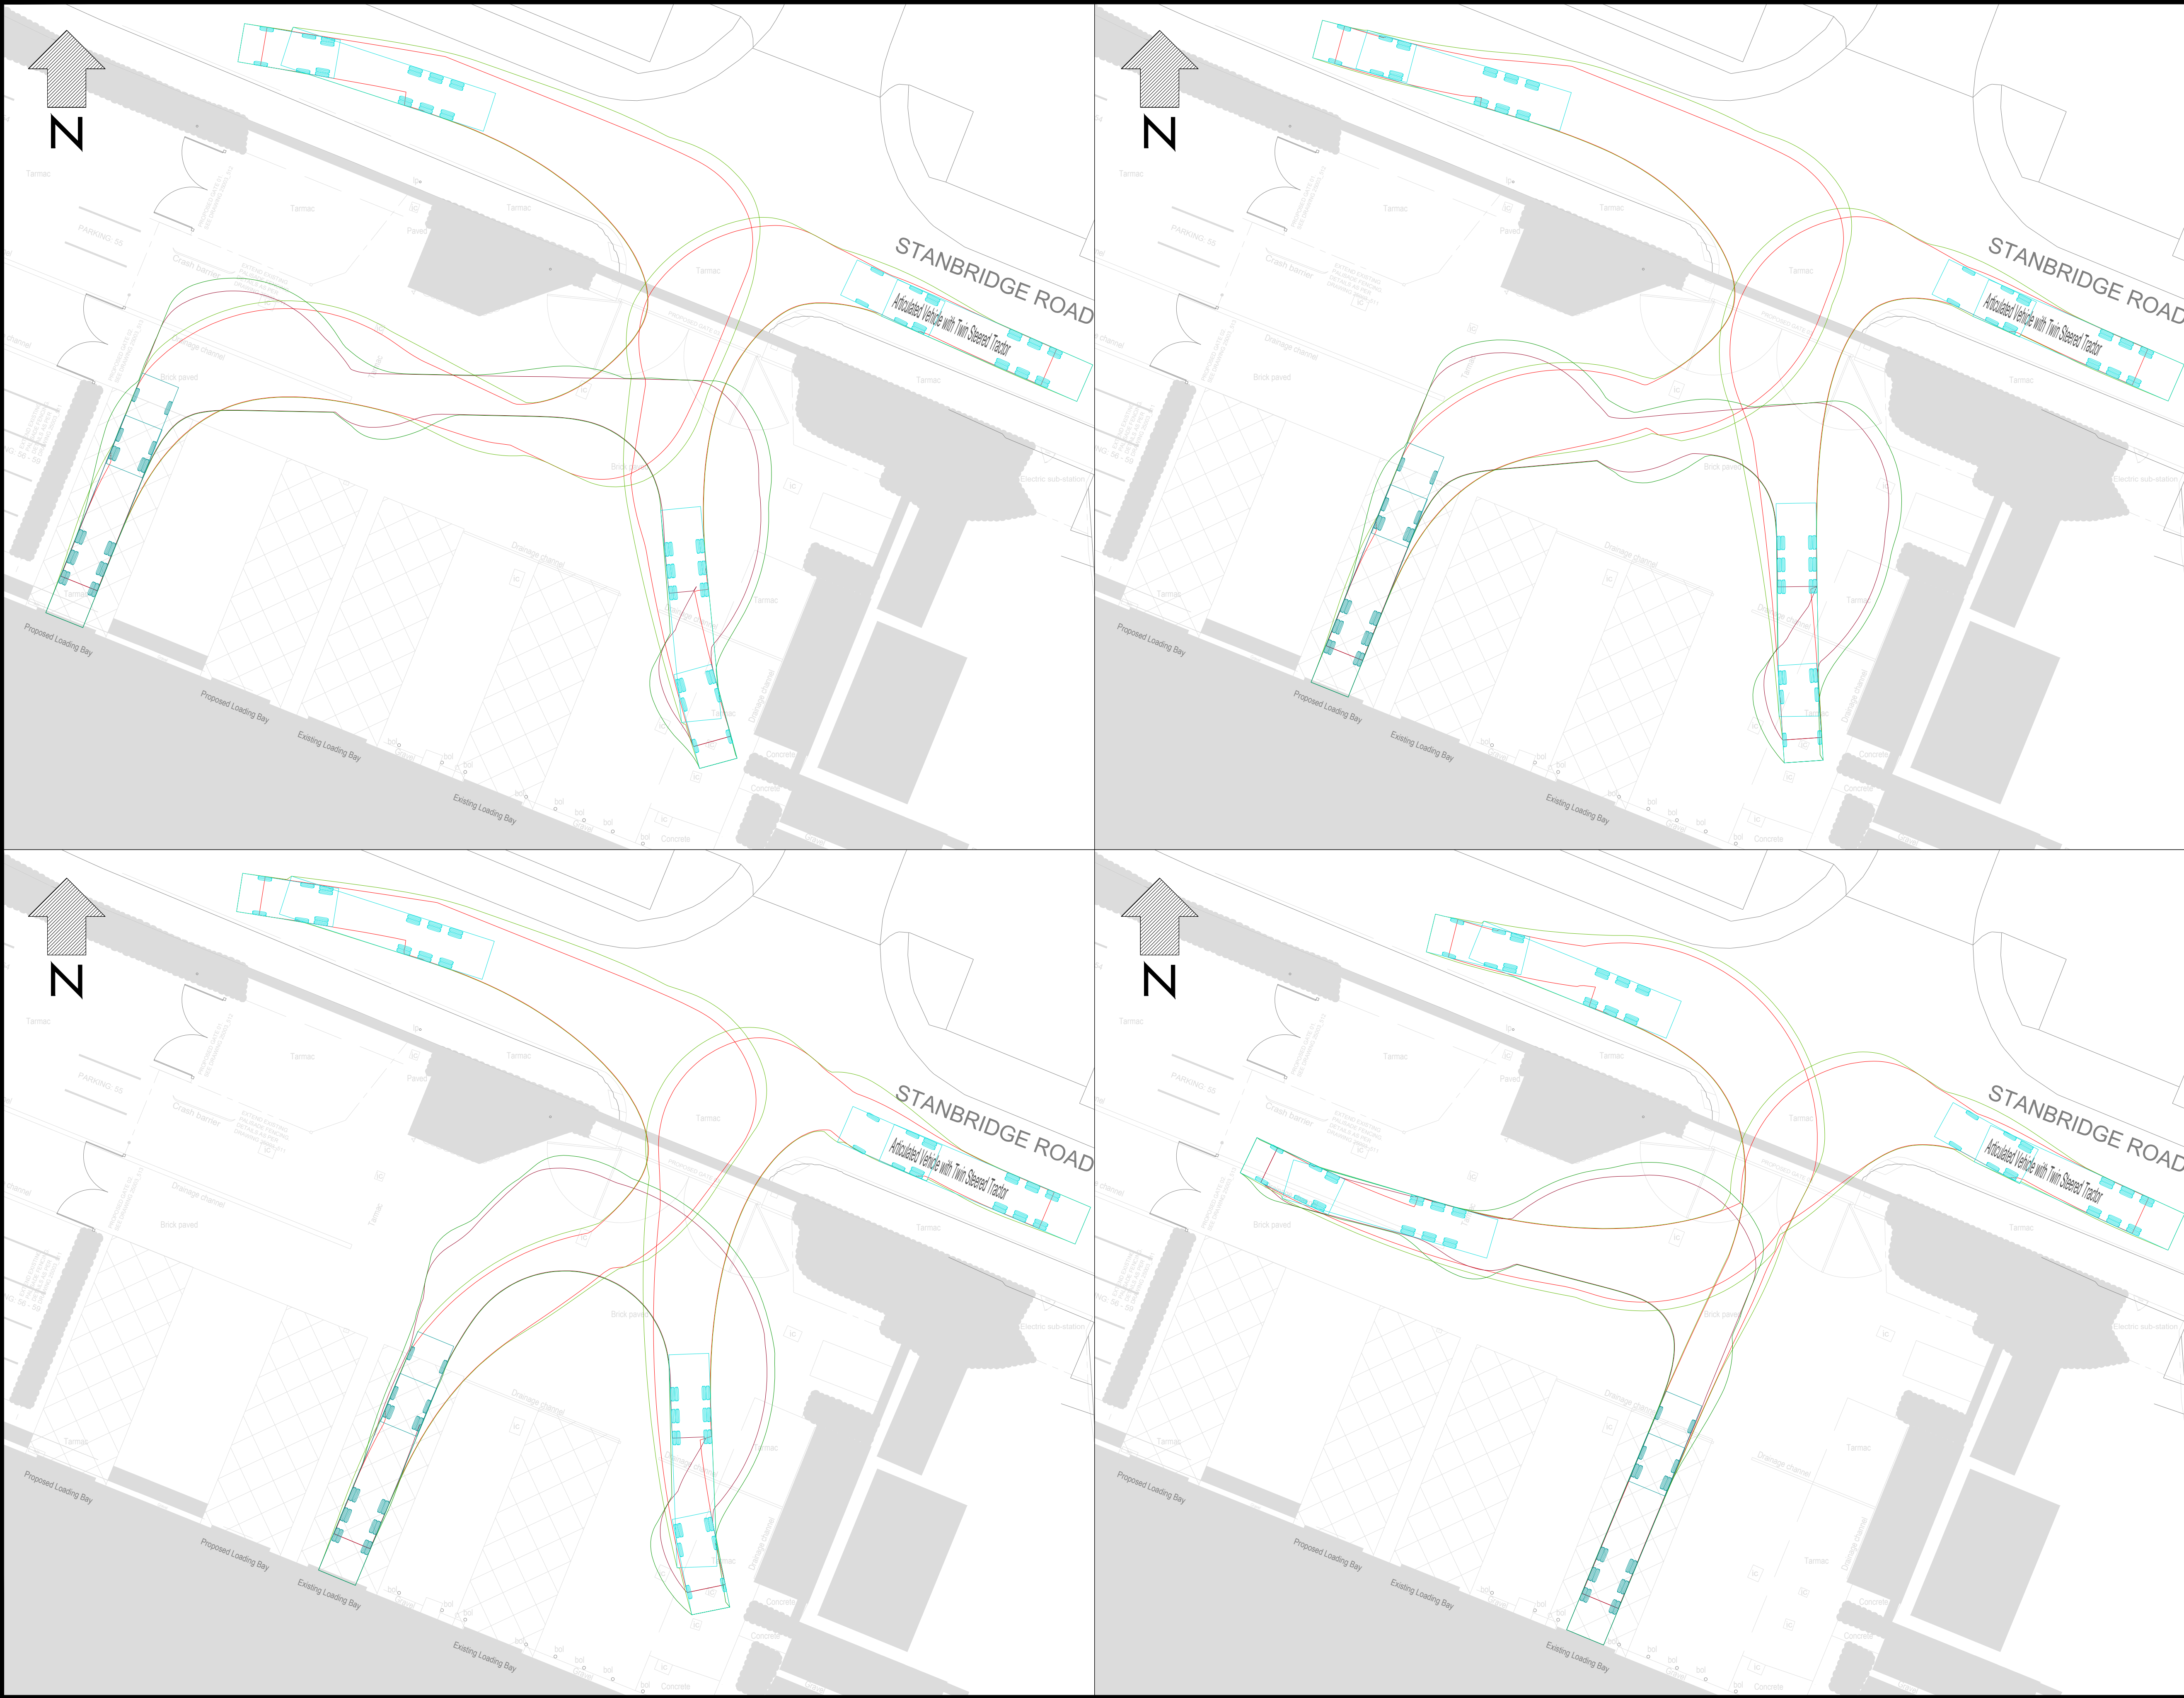

VEHICLE DETAILS:


Articulated Vehicle with Twin Steered Tractor

|                             |         |
|-----------------------------|---------|
| Overall Length              | 16.500m |
| Overall Width               | 2.550m  |
| Overall Body Height         | 3.691m  |
| Min Body Ground Clearance   | 0.426m  |
| Max Track Width             | 2.500m  |
| Lock to lock time           | 6.00s   |
| Kerb to Kerb Turning Radius | 6.987m  |

Design speed 5kph for all forward movements  
Design speed 2.5kph for all reverse movements

KEY

- OUTER EDGE OF THE WHEELS (INSIDE CLEARANCE)
- OUTER VEHICLE SWING/ENVELOPE (OUTSIDE CLEARANCE)

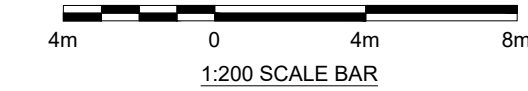

Client

Project

36 NEW LANE

Drawing Title

SWEPT PATH TRACKING

Drawing Status

FOR INFORMATION

|             |       |      |
|-------------|-------|------|
| Date        | Scale | Size |
| SEP 2026    | 1:200 | A1   |
| Drawing No. | Rev   |      |
| NJC-001     | A     |      |