

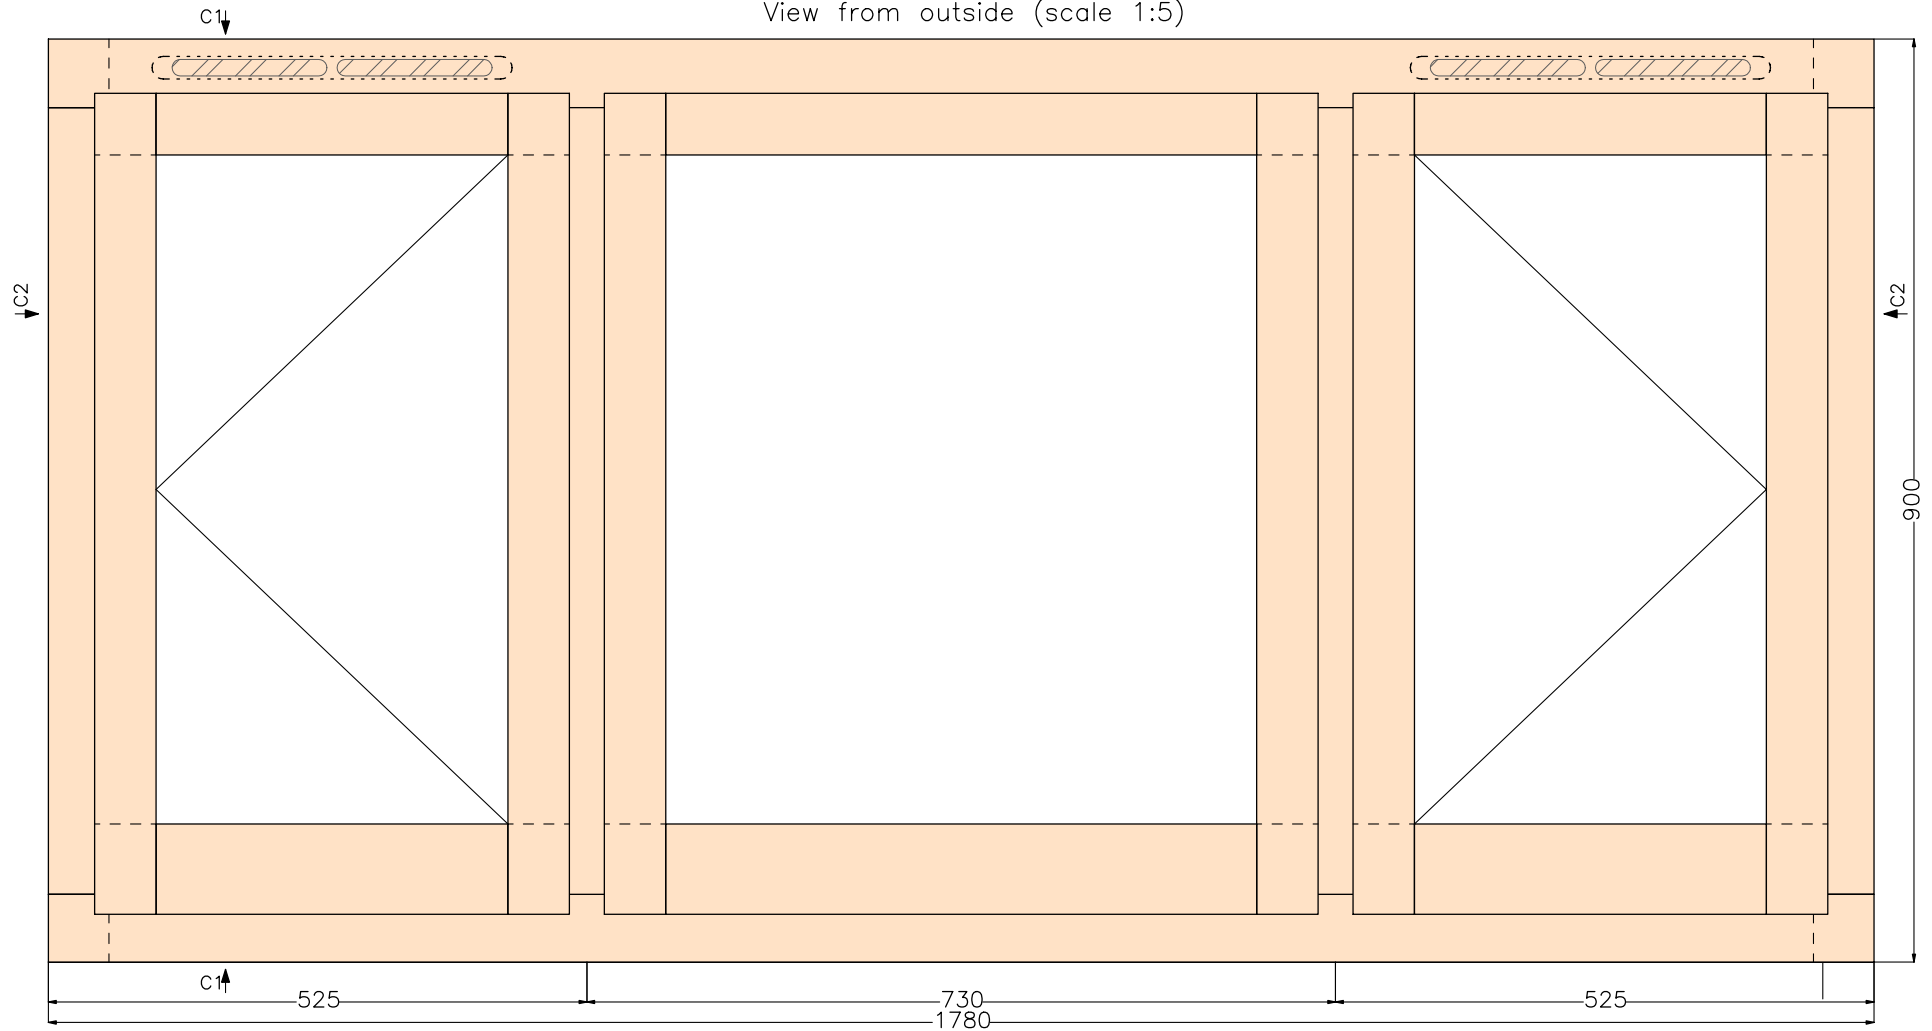


View from outside (scale 1:5)

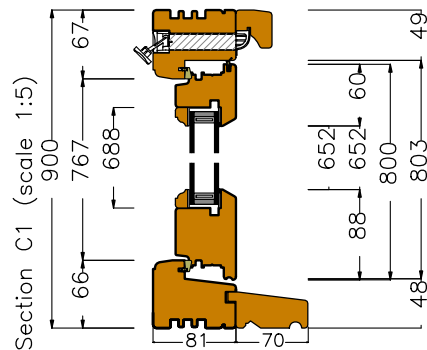

Section C2 (scale 1:5)

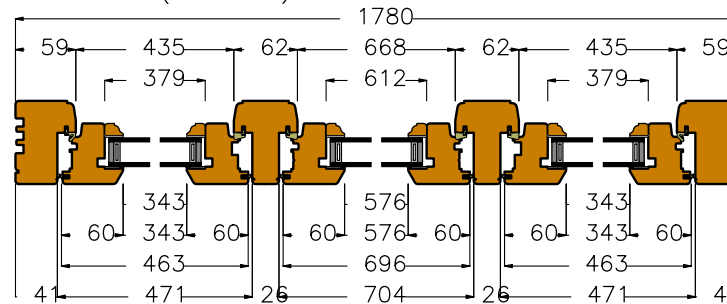

Wonderful Windows

Structural opening/Brickwork

Rebate

Sash

Supplementary Dimensions

Dimensions refer to manufacturing sizes; ironmongery shown is only indicative to actual location