



**NOTES**

1. ALL DIMENSIONS ARE IN MILLIMETRES UNLESS NOTED OTHERWISE (UNO).
2. ALL LEVELS ARE IN METRES TO ORDNANCE DATUM UNO.
3. TWL = TOP OF WATER LEVEL.

**Key**

Phase 7 and 8 Reserved Matters Application boundary

**Existing**

- Permissive path - pedestrian use
- Bridleway - pedestrian, cycle and equestrian use
- Long distance path
- Path - pedestrian and cycle use
- Recreational access

**Proposed**

- Permissive path - pedestrian use
- Bridleway - pedestrian, cycle and equestrian use
- Path - pedestrian and cycle use
- Permissive path - pedestrian, cycle, equestrian use
- Fencing
- Native Hedgerow
- Gate

Atlas - Not to scale

PRECEDENT - CONTROLLED ACCESS



SINGLE KISSING GATE - MINIMUM 2M WIDE



STOCKPROOF FENCE

REFERENCE DOCUMENTS AND DRAWINGS

PLEASE REFER TO THE BELOW PHASE 7 AND 8 DRAWINGS:  
HTR-GHD-P8-RP-DR-1-0001 - APPLICATION BOUNDARY  
HTR-GHD-P8-RP-DR-1-0002 - APPLICATION BOUNDARY IN RELATION TO CONSERVATION AREA  
HTR-GHD-P8-RP-DR-1-0003 - WESTERN SECTION  
HTR-GHD-P8-RP-DR-1-0004 - EASTERN SECTION  
HTR-GHD-P8-RP-DR-1-0005 - GENERAL ARRANGEMENT SHEETS 1-5  
HTR-GHD-P8-RP-DR-1-0011 - EXISTING LOCATION PLAN  
HTR-GHD-P8-RP-DR-1-0012 - RUSH PASTURE PLAN  
HTR-GHD-P8-RP-DR-1-0013 - RUSH PASTURE CROSS SECTIONS SHEET 1  
HTR-GHD-P8-RP-DR-1-0014 - RUSH PASTURE CROSS SECTIONS SHEET 2  
HTR-GHD-P8-RP-DR-1-0015 - RECREATIONAL ACCESS  
HTR-GHD-P8-RP-DR-1-0016 - REALIGNED RIDGES LANE CHANNEL CROSS SECTIONS  
HTR-GHD-P8-RP-DR-1-0017 - REALIGNED DURRANTS STREAM CROSS SECTIONS

|                     |     |    |            |
|---------------------|-----|----|------------|
| P04 FOR INFORMATION | SWG | TG | 04/09/2026 |
| P03 FOR INFORMATION | SWG | TG | 01/09/2026 |
| P02 FOR INFORMATION | SWG | TG | 05/08/2026 |
| P01 FOR INFORMATION | SWG | TG | 28/07/2026 |

| Rev      | Description | Checked | Approved       | Date |
|----------|-------------|---------|----------------|------|
| Author   | ST          |         | Drafting Check | SWG  |
| Designer | ST          |         | Design Check   | SWG  |

Telephone: Havant (023) 9249 9888  
Fax: Havant (023) 9245 3632  
Website: [www.portsmouthwater.co.uk](http://www.portsmouthwater.co.uk)  
Registered Office: PO Box 8 West Street  
Havant Hampshire PO9 1LG  
REGISTERED IN ENGLAND No. 2536455



Client PORTSMOUTH WATER


Project HAVANT THICKET RESERVOIR

Status FOR INFORMATION

Drawing Title PHASE 7 AND 8 REMAINING LANDSCAPE AREAS RECREATIONAL ACCESS

Drawing No. HTR-GHD-P8-RP-DR-T-0015

RECREATIONAL PATH CROSS SECTIONS:

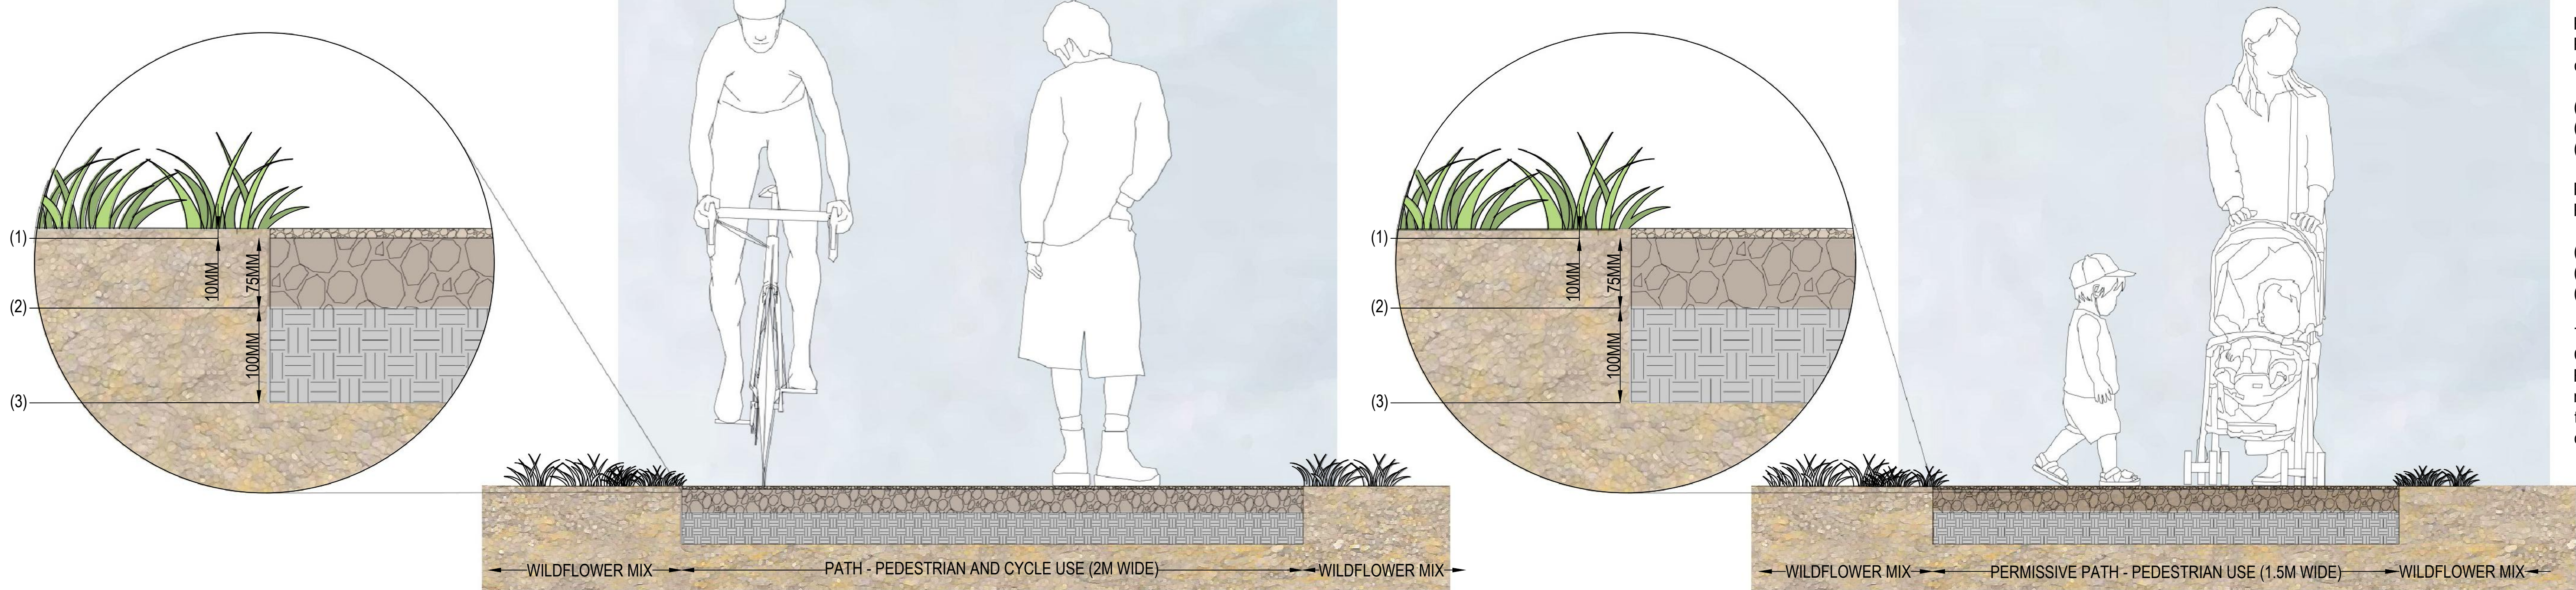

**SPECIFICATION:**

Path – Pedestrian and Cycle Use  
Provide a 2.0m wide shared pedestrian and cycle path comprising:

- (1) - 10mm self-binding gravel topping layer.
- (2) - 75mm compacted self-binding gravel/path gravel layer.
- (3) - 100mm compacted sub-base.

Permissive Path – Pedestrian Use  
Provide a 1.5m wide permissive pedestrian path comprising:

- (1) - 10mm self-binding gravel topping layer.
- (2) - 75mm compacted self-binding gravel/path gravel layer.
- (3) - 100mm compacted sub-base.

The path shall be constructed in accordance with Hampshire County Council Standard Detail HCC11/C/050 (Type 4 Rural Footway). Self-binding gravel shall comprise a close-graded material (typically 10mm to dust) with sufficient fines content to provide a smooth, firm and durable surface following compaction.