

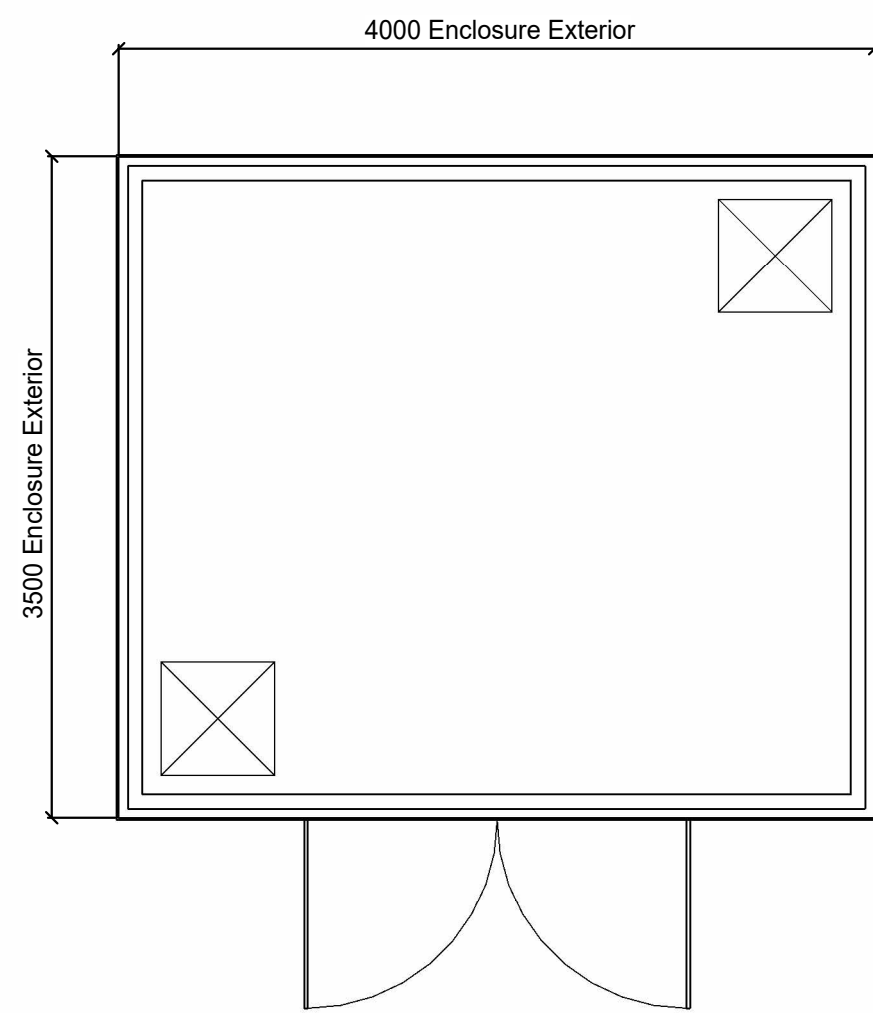



Notes
This Drawing Should Be Read In Conjunction With All Other Specification Drawings And Documentation For This Project.
All Structural Design, Calculations, Dimensions & Detailing By Others.
All Dimensions In mm Unless Otherwise Stated. All Dimensions Shall Be Verified On-Site Before Proceeding With The Work.
Ocmis Shall Be Notified In Writing Of Any Discrepancies.
Do Not Scale From This Drawing. Further Dimensions / Size Information Available Upon Request.

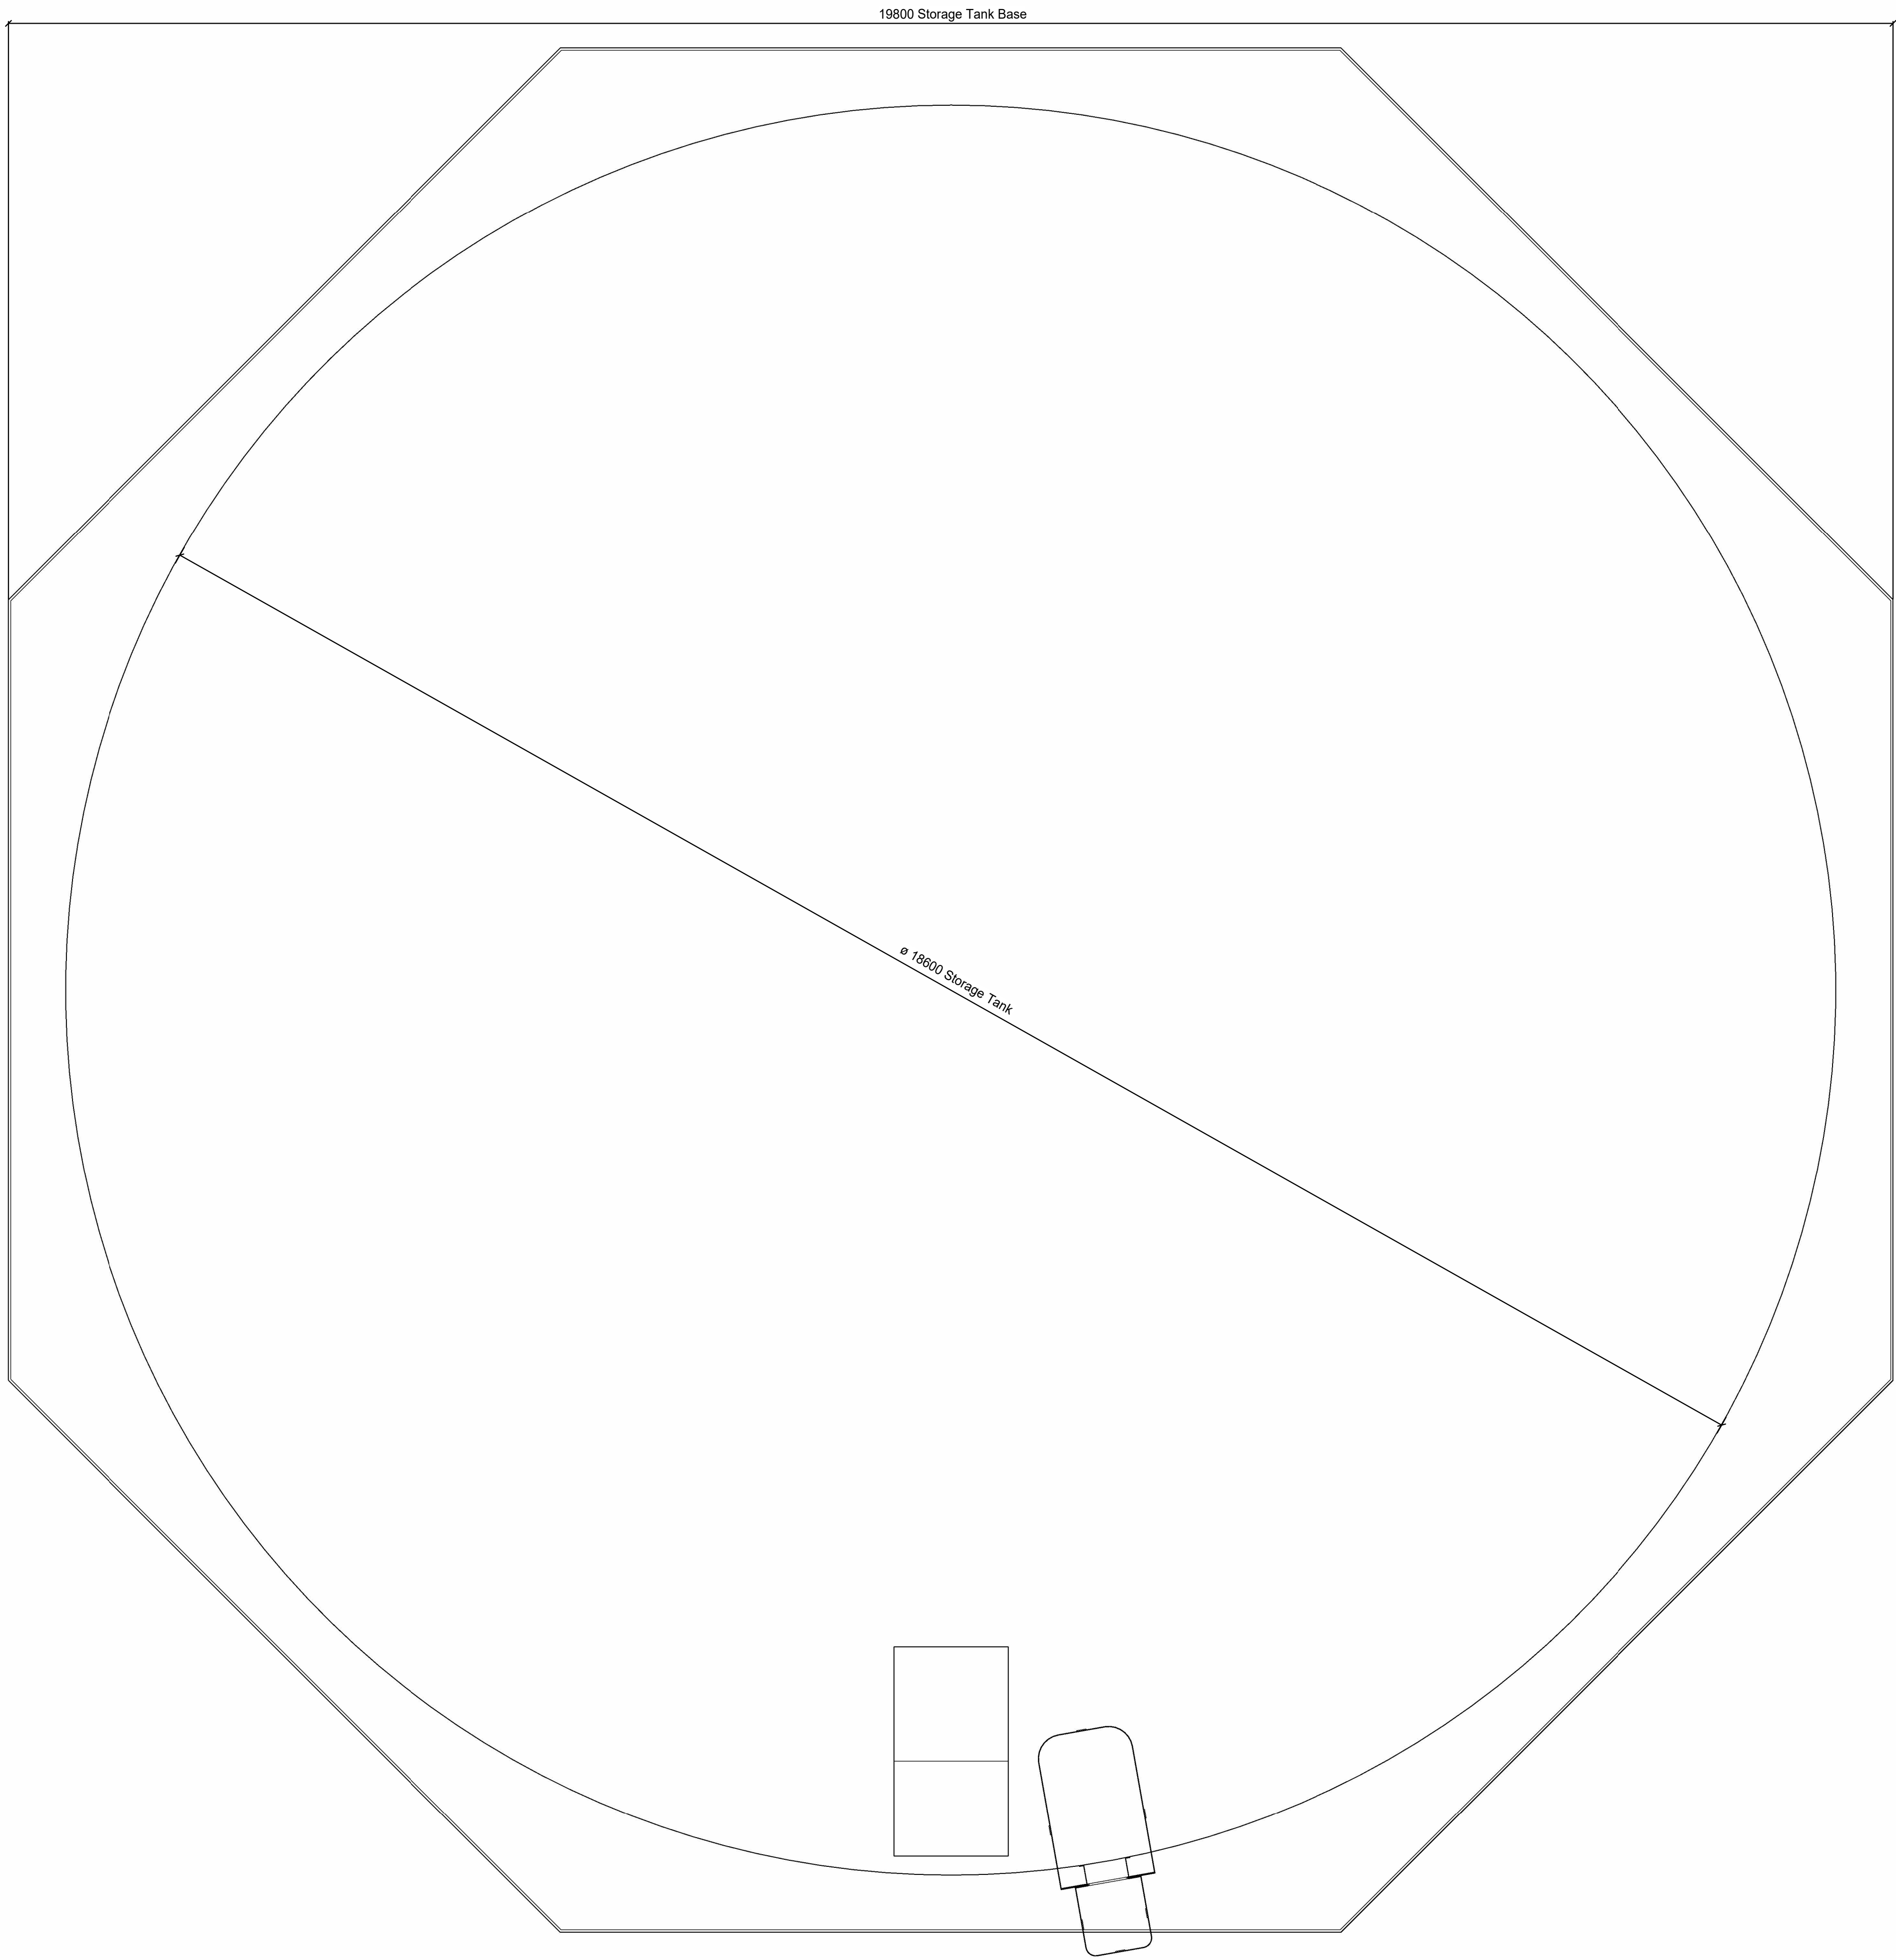


1 Hay, Plan Elevation Of Site
1 : 40

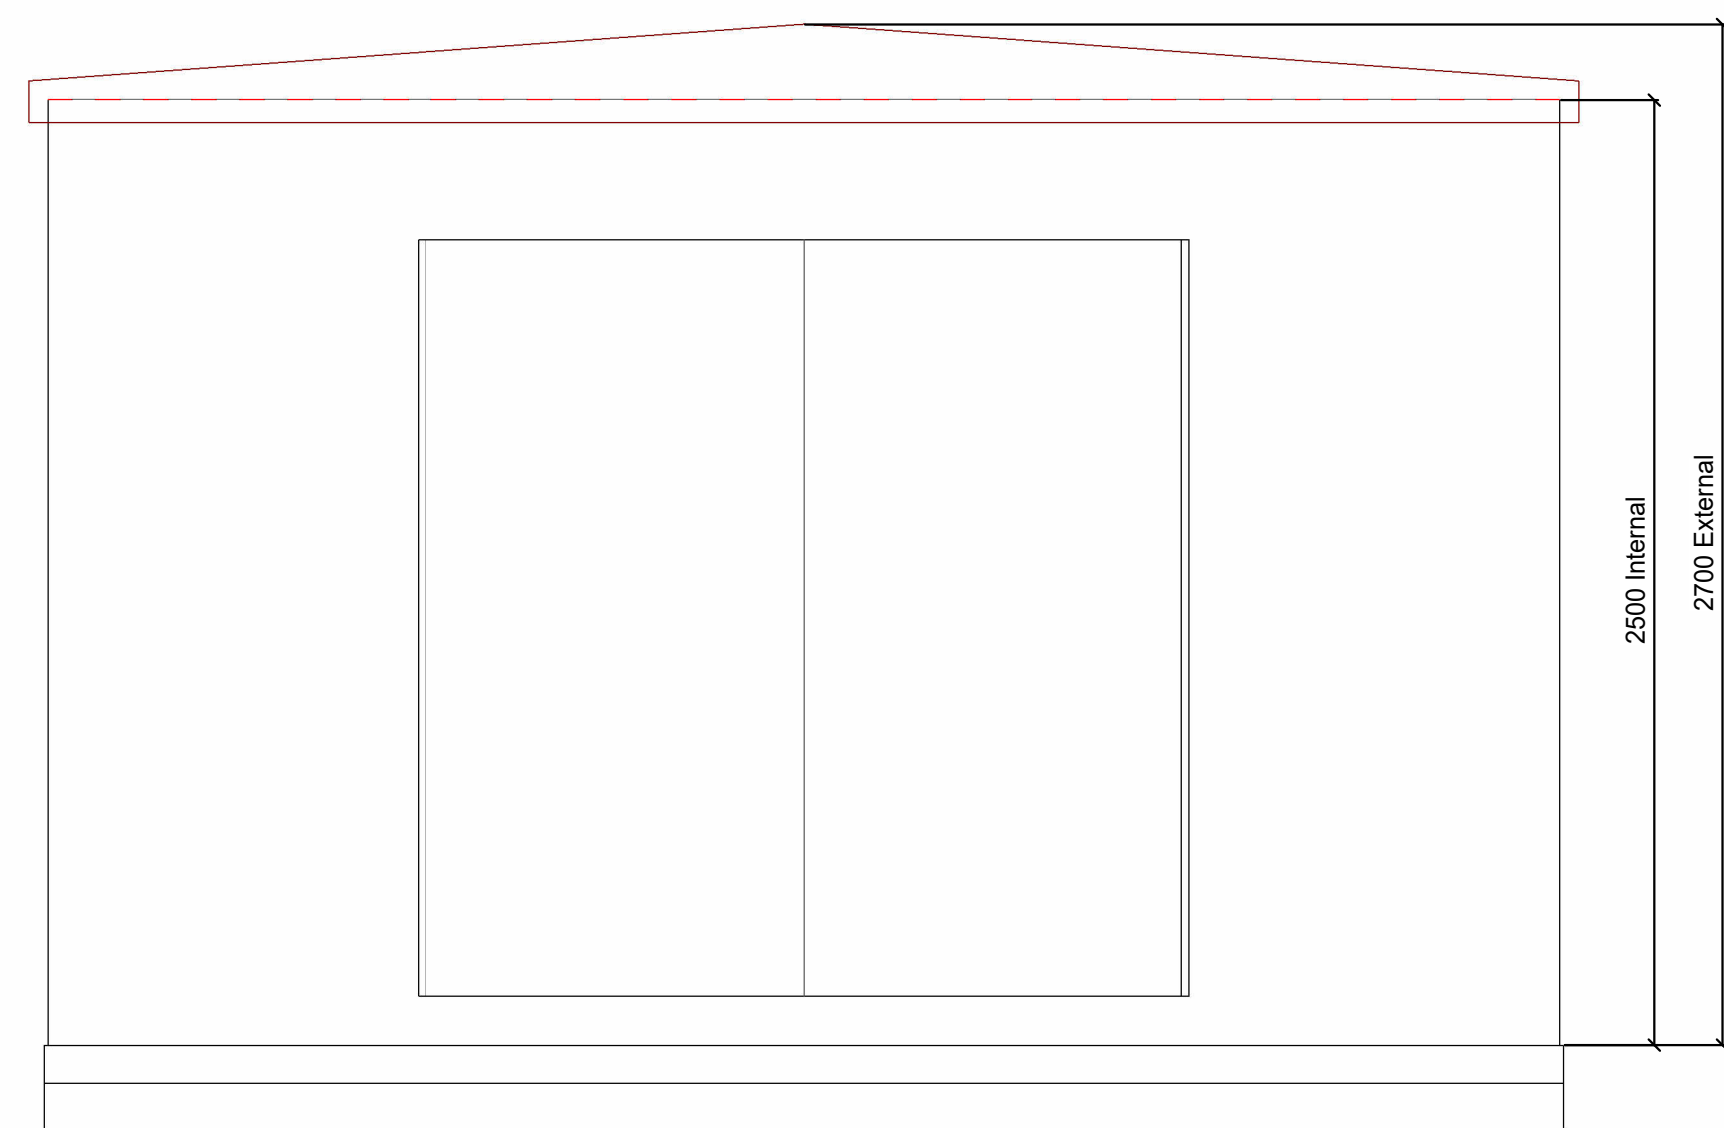


2 Hay, Pump House Elevation
1 : 20

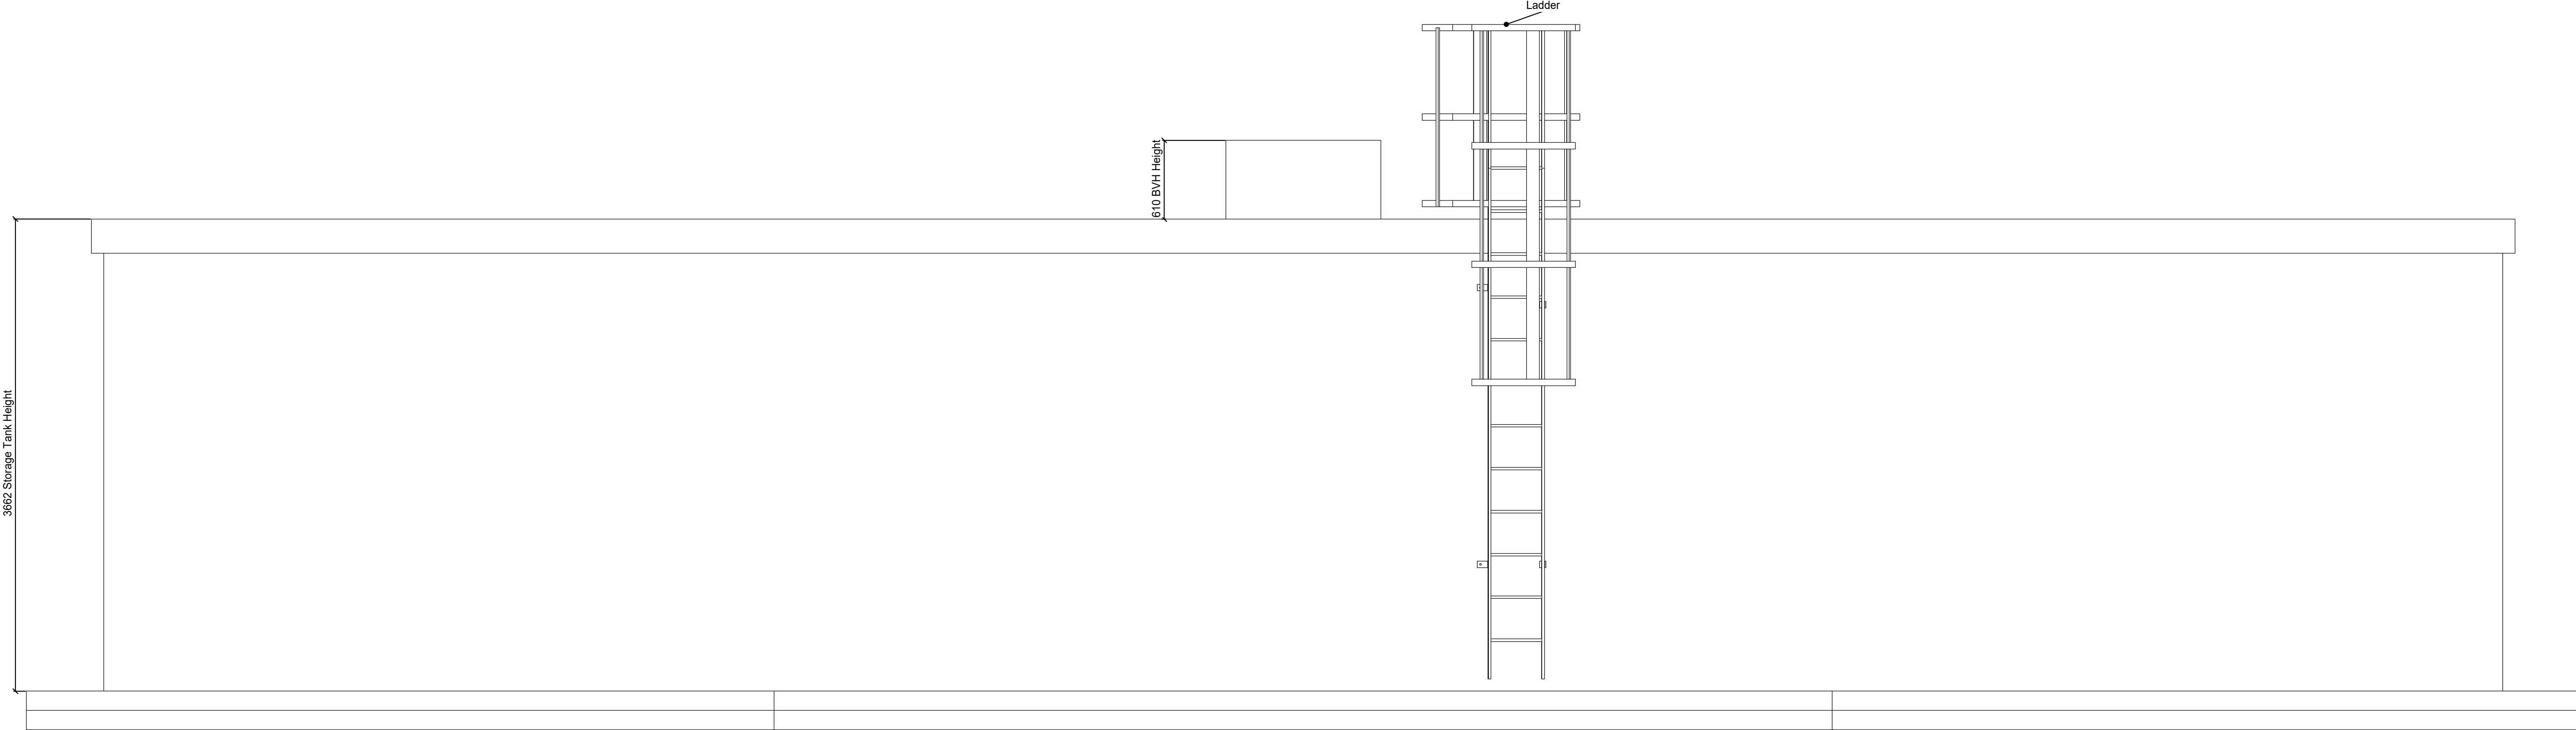

3 Hay, Storage Tank Elevation
1 : 25

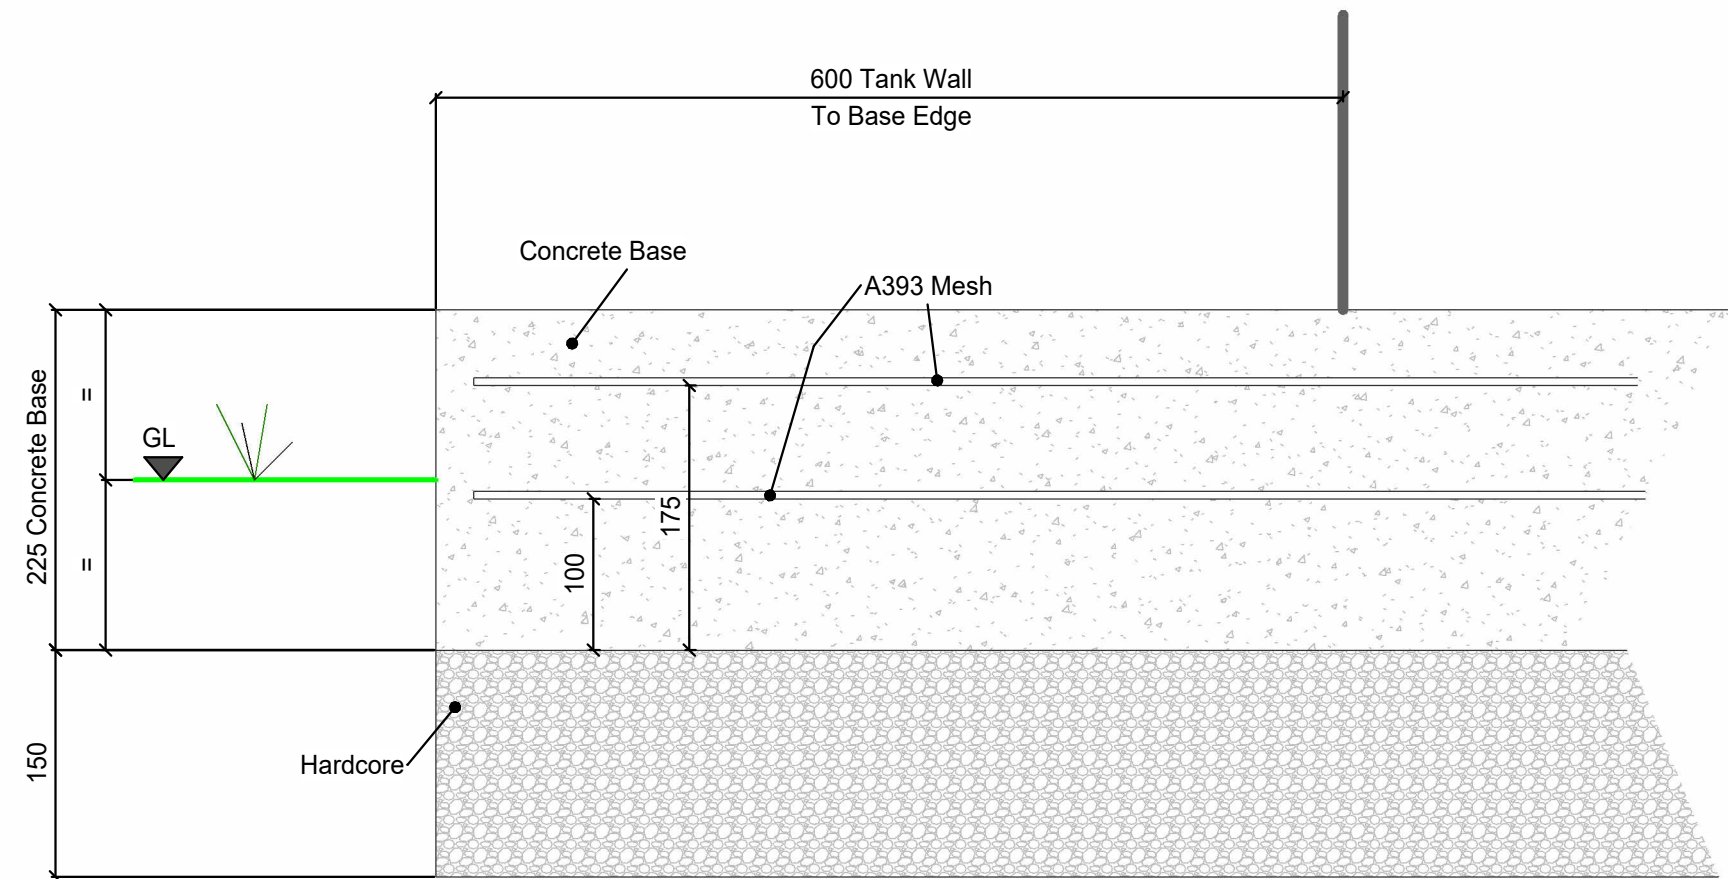

4 Hay, Storage Tank Base Section
1 : 5

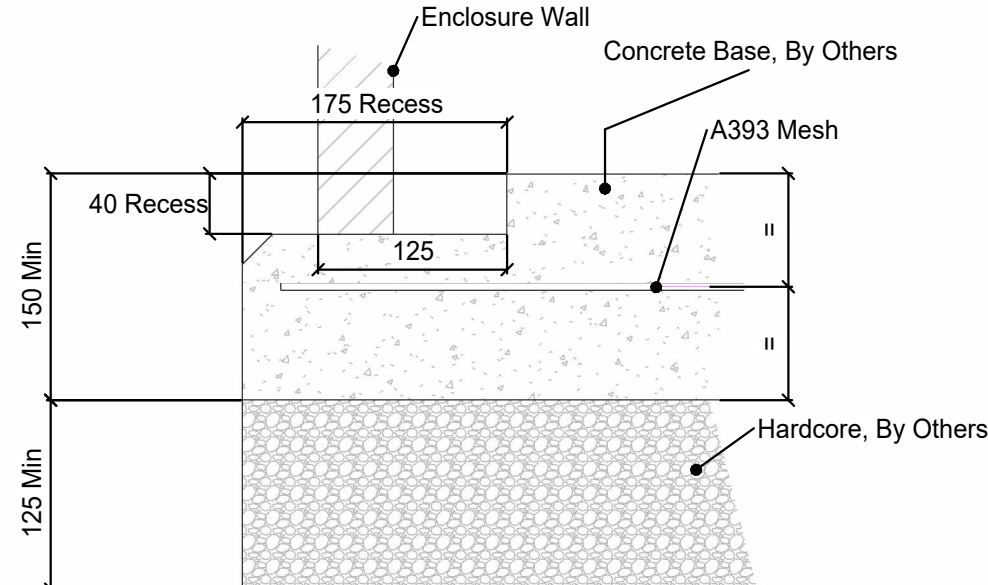

5 Hay, Enclosure Base Detail
1 : 5

0	BV	BJM	26.05.26	First Issue	
Rv	By	Ch	Date	Description	
This Drawing is Subject To Copyright Law & May Only Be Used Following Receipt of Written Permission From Ocmis. © Ocmis 2026					
Project Title					
Hayling GC Irrigation Project					
Drawing Title					
Pump House & Water Storage Tank Dia 18,600mm Version					
 Ocmis Higher Burrow, Kingsbury, Marlow, Somerset TA12 6BU T 01450 241939 E info@ocmis.com W www.ocmis.com					
Scale		Size			
As indicated		A0			
Status Description					
Preliminary					
Drawing Number		Rev			
Hay-A-TP		0			