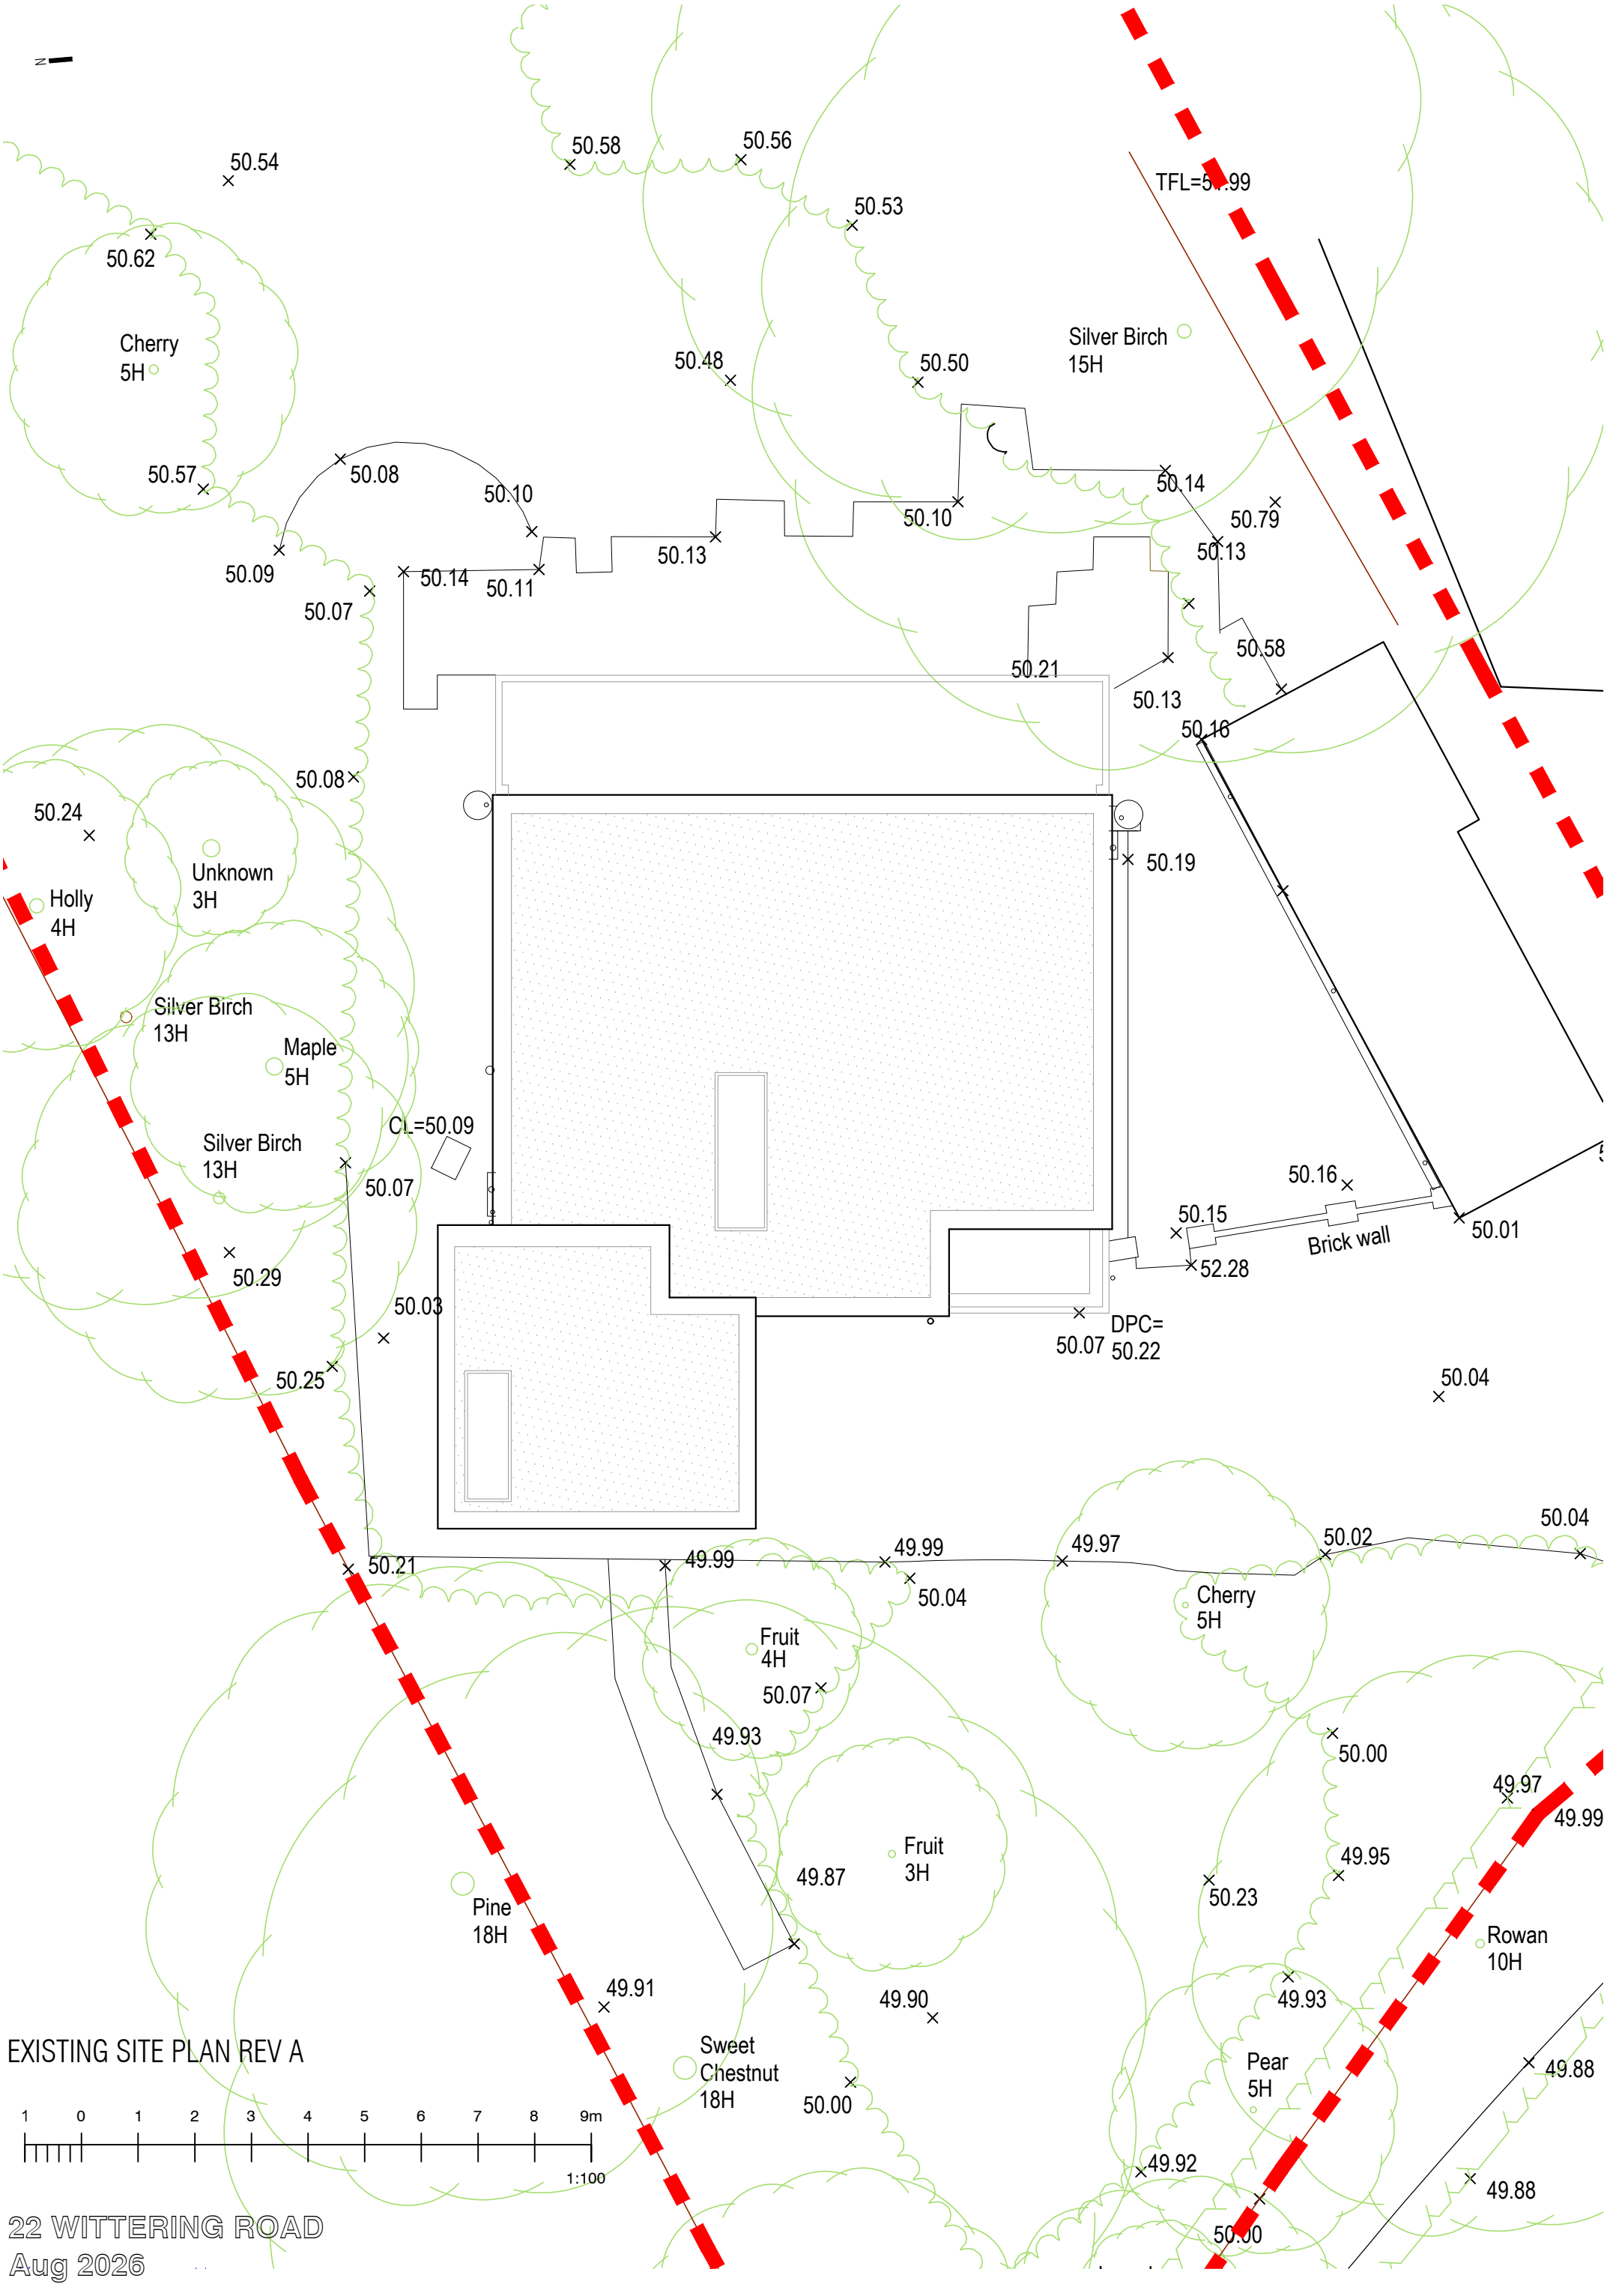


EXISTING SITE PLAN REV A

22 WITTERING ROAD

Aug 2026