




- NOTES**
1. DO NOT SCALE THIS DRAWING. THE CONTRACTOR IS TO BRING TO THE NOTICE OF THE ENGINEER ANY DISCREPANCIES CONTAINED IN THIS DRAWING PRIOR TO WORK COMMENCEMENT.
 2. THIS DRAWING IS TO BE READ IN CONJUNCTION WITH ALL RELEVANT ARCHITECTS, ENGINEERS AND SPECIALIST SUB-CONTRACTORS DRAWINGS AND THE SPECIFICATION.
 3. ALL SETTING OUT TO BE IN ACCORDANCE WITH THE ENGINEERS DRAWINGS. CONTRACTOR TO CHECK AND IDENTIFY ANY DISCREPANCIES TO ENGINEER. DIMENSIONS MUST NOT BE SCALED.

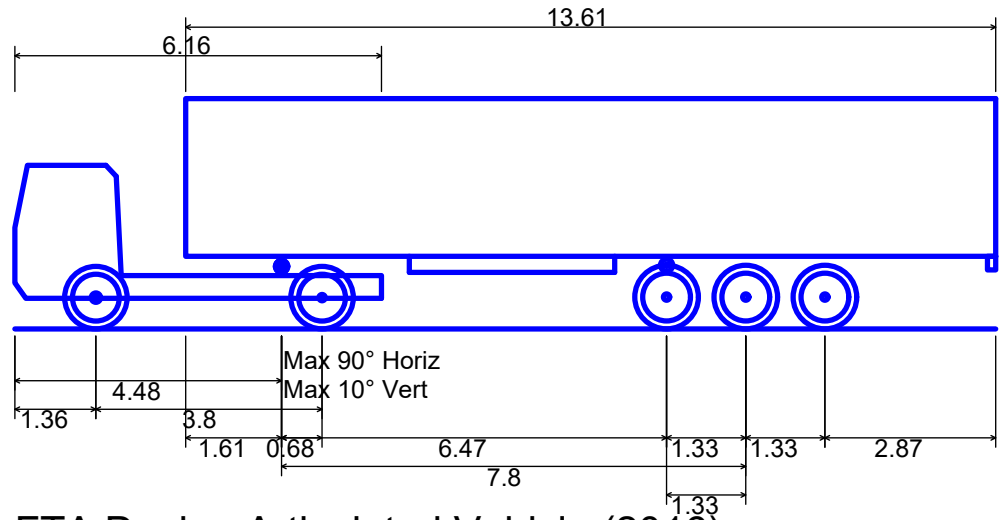

FTA Design Articulated Vehicle (2016)	
Overall Length	16.480m
Overall Width	2.550m
Overall Body Height	3.870m
Min Body Ground Clearance	0.515m
Max Track Width	2.470m
Lock to lock time	3.00s
Kerb to Kerb Turning Radius	6.600m

P1	INITIAL ISSUE	08/10/26	JLB
Rev.	Description.	Date.	Initial.

Drawing Status: **PRELIMINARY**

Client Logo

Mildren Construction Limited
120 Matchams Lane
Christchurch, Dorset, BH23 6AN
T: 01202 487480 F: 01202 487481
Email: Main@mildrenconstruction.co.uk

Site: **BEREWOOD**
Address: **PHASE 4 HAUL ROAD**

Drg Title: **SWEPT PATH ANALYSIS
DELEVERIES INTO SITE COMPUND BY HGV**

Scale: 1:500	Status Code: P	Page Size: A1	Date: OCT 2026
	Drawn: JLB	Checked:	

PROJECT	ORIGIN	VOLUME	LEVEL	TYPE	ROLE	NUMBER	REVISION
26895	-MCL	-XX	-EW	-GA	-CE	-200	P1