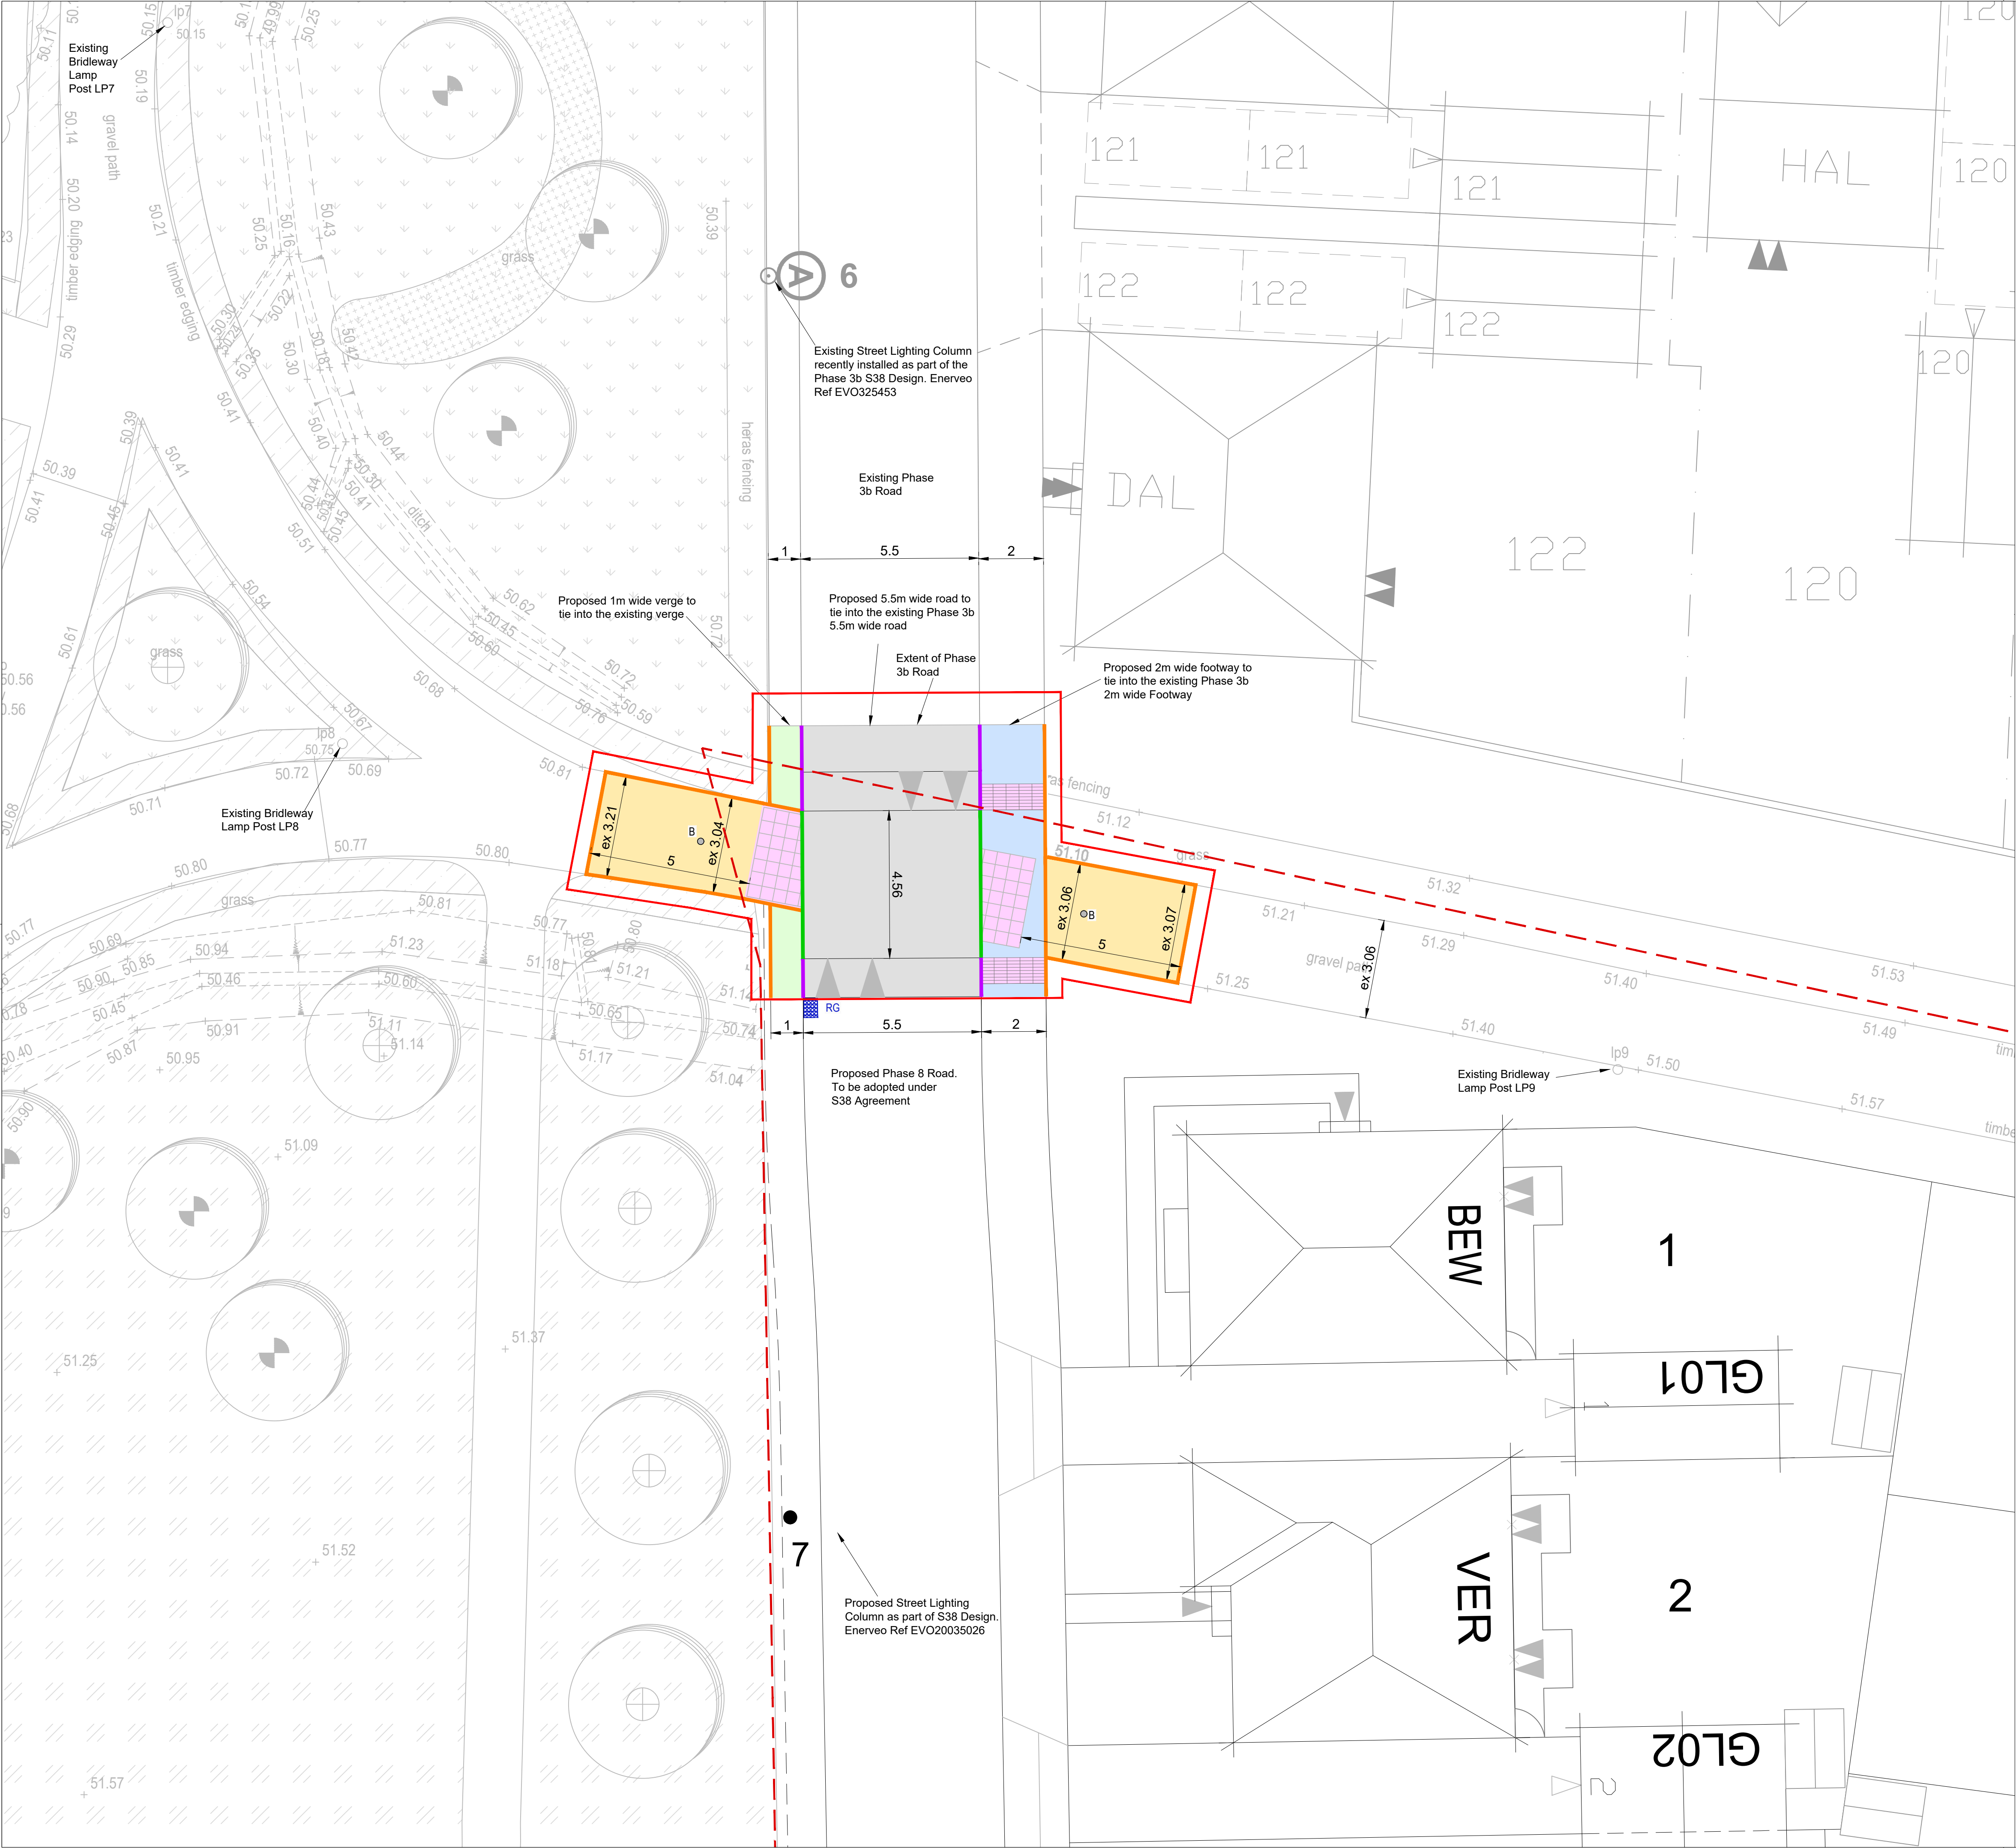


DO NOT SCALE OFF THIS DRAWING

- NOTES**
1. The contractor is responsible for verifying all site & setting out dimensions before commencing work.
  2. This drawing is to be read in conjunction with all relevant Architectural and M&E drawings.
  3. All dimensions in millimeters unless stated otherwise.

**SURFACE FINISHES KEY**

- Phase 8 Site Boundary
- S278 Boundary
- PC1 with 100mm upstand to Drawing HCC11/C/010B
- PC4 flush kerb to Drawing HCC11/C/010B
- EF Precast Concrete Edging
- Proposed 5.5m wide Blacktop Road
- Proposed 2m wide Tarmac Footway to Drawing HCC11/C/045C Type 1A
- Proposed 1m wide Verge
- Proposed Tarmac Footway tie in to Bridleway to Drawing HCC11/C/045C Type 1B. 5m length behind tactile paving
- Blister Tactile Paving to Drawing HCC11/C/060B
- Hazard Tactile Paving to Drawing HCC11/C/060B
- Proposed adoptable Gully to connect to onsite system. To Drawing HCC/D/015B Type 1T. Gully adopted under onsite Phase 8a S38 Agreement
- Glenwood 170 Bollard with Reflective Banding and Reflective back to back Sign 956.1 by Glasdon

| Revision History |                                            |    |      |      |            |
|------------------|--------------------------------------------|----|------|------|------------|
| Rev              | Comment                                    | By | Chkd | Appr | Date       |
|                  |                                            |    |      |      |            |
|                  |                                            |    |      |      |            |
|                  |                                            |    |      |      |            |
| A04              | UPDATED BOUNDARY. TIE IN CHANGED TO TARMAC | PR | PR   | SB   | 29/01/2026 |
| A03              | UPDATED BOUNDARY                           | PR | PR   | SB   | 15/12/2025 |
| A02              | UPDATED TO RSA 2 COMMENTS                  | PR | PR   | SB   | 30/09/2025 |
| A01              | FOR APPROVAL                               | PR | PR   | SB   | 04/07/2025 |

Current Revision

|     |                                  |    |    |    |            |
|-----|----------------------------------|----|----|----|------------|
| A05 | SIGN 956 CHANGED TO 956.1 IN KEY | PR | PR | SB | 04/06/2026 |
|-----|----------------------------------|----|----|----|------------|

**APPROVAL**

**BLOOR HOMES**

**robert west**  
proesgroup

1 Paris Garden  
London  
SE1 1ND  
t: 0203 773 7880  
www.robertwest.co.uk

Project  
**WATERLOOVILLE - BEREWOOD  
PHASE 8a**

Drawing Title  
**S278 - SURFACE FINISHES**

RWCL Internal Register reference: 4166-002

Scales @ A1

7020 -A05

© Robert West Consulting 2019. All rights reserved.