


Sliding Sash: - W02-W09, W11-W13

Box frame 160 x 100 - Head trench 20mm x 8mm (for Jamb/Pulley stile) - Cill trench 20mm x 22mm (for Jamb/Pulley stile)

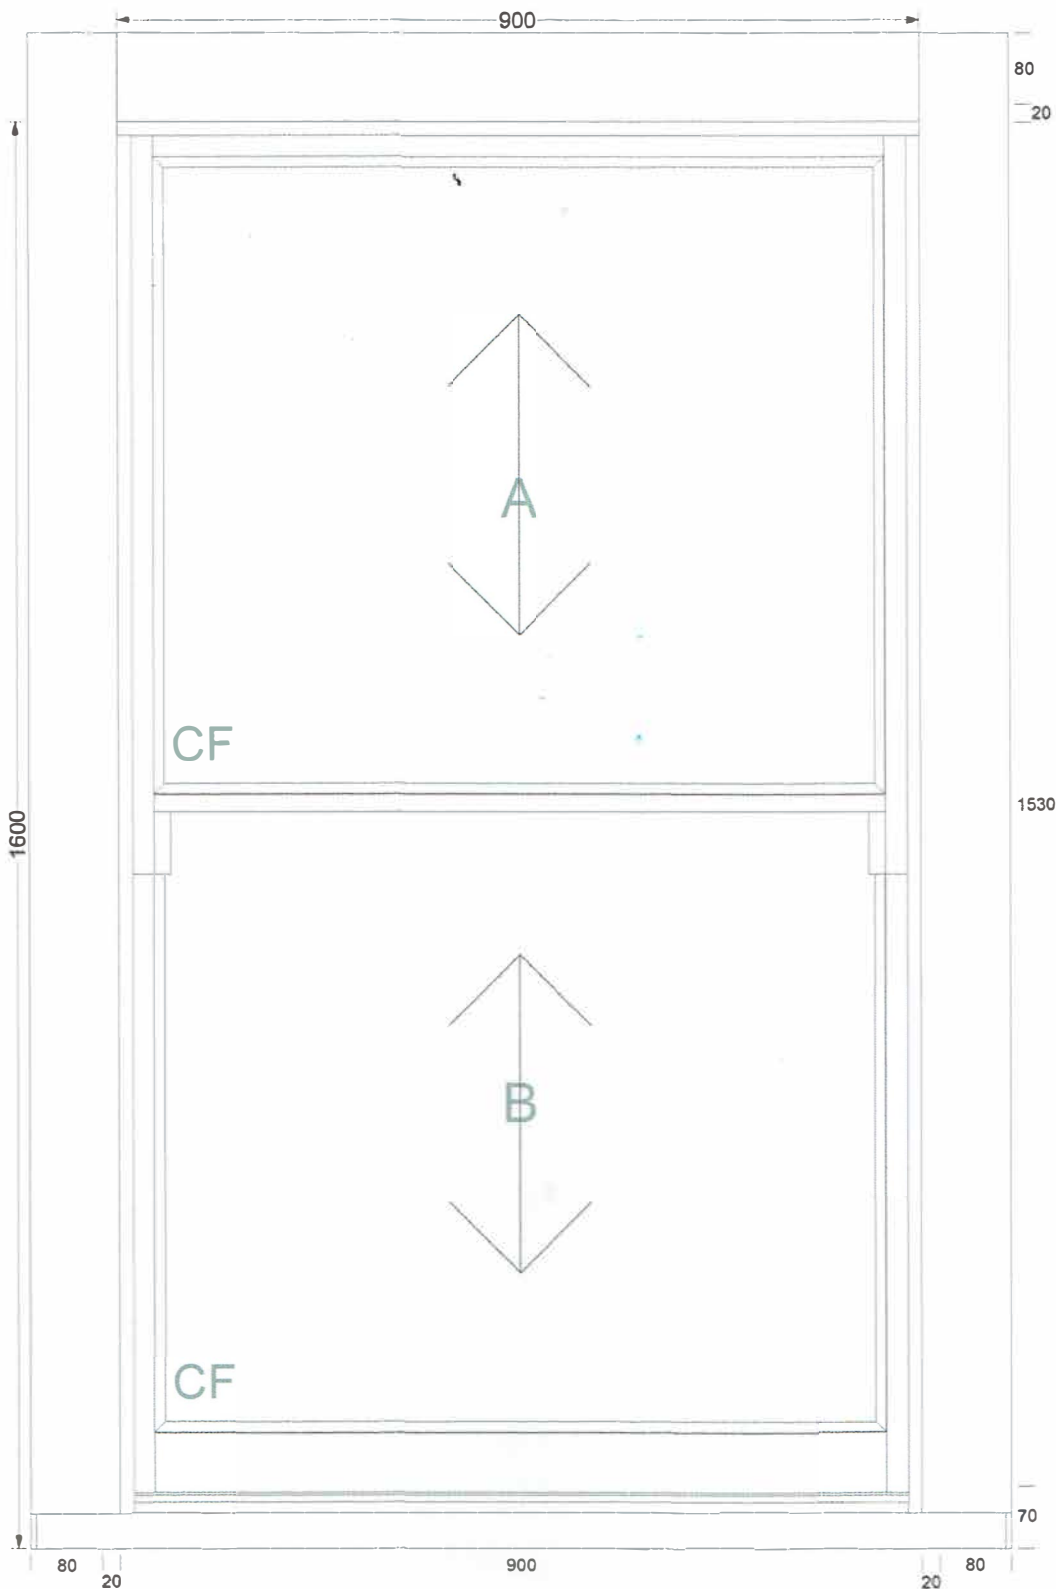

Glass Key: CF Clear Float CT Clear Toughened OBF Obscured Float OBT Obscured Toughened			
Job number 3845	All other replacement sash windows	11:18 28-08-26	4410/06/08