



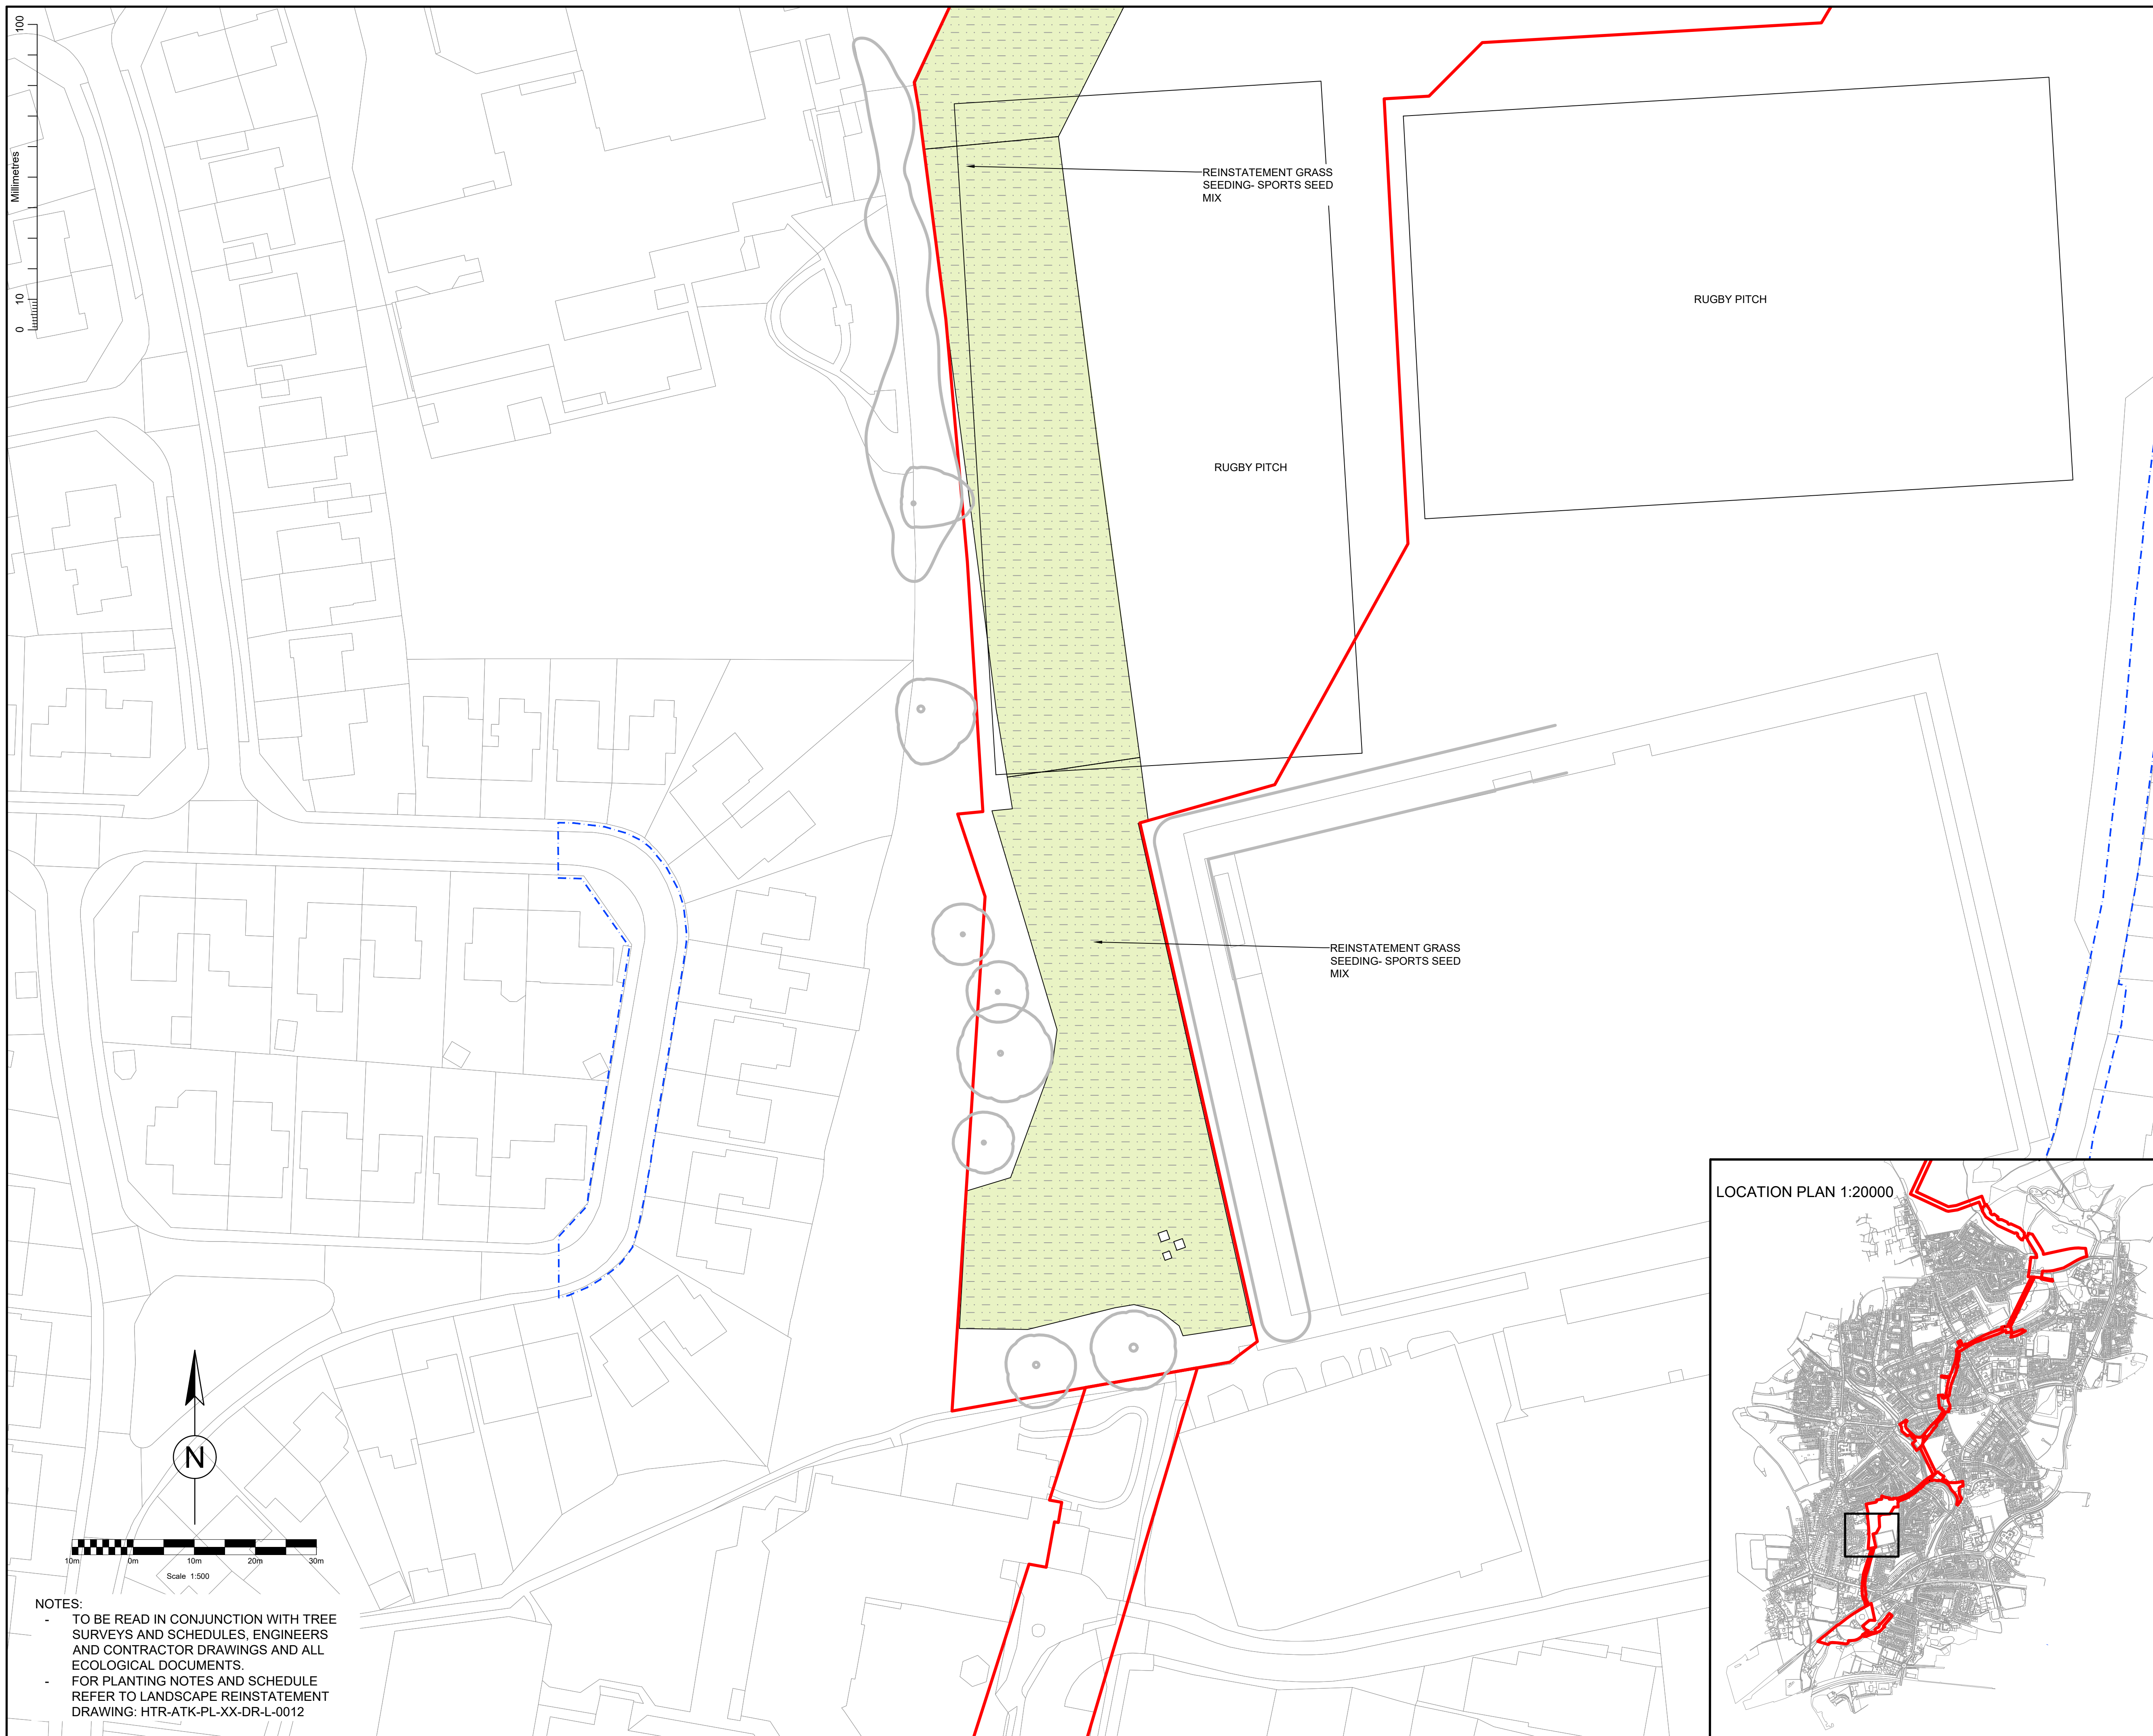

<div> <div> </div> <div> KEY </div> </div>		<div> <div> </div> <div> APPLICATION BOUNDARY </div> </div>
<div> <div> </div> <div> KEY </div> </div>		<div> <div> </div> <div> HIGHWAY BOUNDARY </div> </div>
<div> <div> </div> <div> TREES </div> </div>		
<div> <div> </div> <div> EXISTING TREES TO BE RETAINED </div> </div>		<div> <div> </div> <div> PROPOSED TREES </div> </div>
<div> <div> </div> <div> MIXED SPECIES STANDARDS & FEATHERS </div> </div>		
<div> <div> </div> <div> EXACT PLANTING LOCATIONS TO BE CONFIRMED WITH HBC </div> </div>		
<div> <div> </div> <div> Ac = Acer campestre (Field Maple) </div> </div>		
<div> <div> </div> <div> Ag = Alnus glutinosa (Alder) </div> </div>		
<div> <div> </div> <div> Bpn = Betula pendula (Silver Birch) </div> </div>		
<div> <div> </div> <div> Cm = Crataegus monogyna (Hawthorn) </div> </div>		
<div> <div> </div> <div> Pn = Prunus avium (Wild Cherry) </div> </div>		
<div> <div> </div> <div> Qr = Quercus robur (Oak) </div> </div>		
<div> <div> </div> <div> Sa = Sorbus aucuparia (Rowan) </div> </div>		
<div> <div> </div> <div> Sc = Salix caprea (Goat Willow) </div> </div>		
<div> <div> </div> <div> Sf = Salix fragilis (Crack Willow) </div> </div>		
<div> <div> </div> <div> Tc = Tilia cordata (Small leaved Lime) </div> </div>		
<div> <div> </div> <div> TRANSLOCATED TREES </div> </div>		<div> <div> </div> <div> EXISTING TREES TO BE TRANSLOCATED </div> </div>
<div> <div> </div> <div> NEW PLANTING POSITION </div> </div>		
<div> <div> </div> <div> ARBORICULTURAL METHOD AND SPECIFICATION </div> </div>		
<div> <div> </div> <div> NOTE FINAL PLANTING LOCATIONS TO BE AGREED WITH HBC </div> </div>		
<div> <div> </div> <div> GRASSLAND (PROPOSED) </div> </div>		
<div> <div> </div> <div> AMENITY GRASS </div> </div>		<div> <div> </div> <div> G4 MODIFIED GRASSLAND, TO BE SEEDED WITH AMENITY GRASS SEED MIXTURE </div> </div>
<div> <div> </div> <div> SPORTS GRASS </div> </div>		<div> <div> </div> <div> G4 MODIFIED GRASSLAND, TO BE SEEDED WITH SPORTS GRASS SEED MIXTURE </div> </div>
<div> <div> </div> <div> ASTRONOMY REPORT TO BE UNDERTAKEN TO ESTABLISH THE EXISTING CONDITION OF THE SURFACE AND CONFIRM THE PROPOSED REINSTATEMENT RETURNS THE SURFACE TO THE SAME LEVEL </div> </div>		
<div> <div> </div> <div> SPECIES-RICH GRASS </div> </div>		<div> <div> </div> <div> G3C OTHER NEUTRAL GRASSLAND, TO BE SEEDED WITH A SPECIES-RICH MEADOW MIXTURE </div> </div>
<div> <div> </div> <div> NATURAL REGENERATION </div> </div>		<div> <div> </div> <div> G3C OTHER NEUTRAL GRASSLAND, TOPSOIL TO BE STRIPPED AND REINSTATEMENT POST WORKS, AREA TO BE NATURALLY REGENERATE FROM SEED BANK WITH SOIL & GRASSLAND NEAR BY, ALTERNATIVELY TO BE SEEDED WITH LOCALLY HARVESTED SEED, AS PER ECOLOGISTS METHOD AND INSTRUCTIONS </div> </div>
<div> <div> </div> <div> TURF REMOVAL & REINSTATEMENT </div> </div>		<div> <div> </div> <div> G3C OTHER NEUTRAL GRASSLAND, TURF TO BE STRIPPED AND STORED ON SITE, THEN REINSTATEMENT POST WORKS, AS PER ECOLOGISTS METHOD AND INSTRUCTIONS </div> </div>
<div> <div> </div> <div> PLANTING (PROPOSED) </div> </div>		
<div> <div> </div> <div> BROADLEAF WOODLAND </div> </div>		<div> <div> </div> <div> W1G OTHER BROADLEAVED WOODLAND, PLANTING MIX OF TRANSPLANTS, FEATHERS AND STANDARDS </div> </div>
<div> <div> </div> <div> WET WOODLAND </div> </div>		<div> <div> </div> <div> W1G WET WOODLAND, PLANTING MIX OF TRANSPLANTS, FEATURES AND STANDARDS, TO BE UNDER PLANTED WITH PLUG GROUND FLORA </div> </div>
<div> <div> </div> <div> MIXED SCRUB </div> </div>		<div> <div> </div> <div> H3H MIXED SCRUB, PLANTING MIX OF TRANSPLANTS, WITH SOME FEATHERED AND STANDARD TREES </div> </div>
<div> <div> </div> <div> DORMOUSE SCRUB </div> </div>		<div> <div> </div> <div> H3H MIXED SCRUB, PLANTING MIX OF TRANSPLANTS, WITH SOME FEATHERED AND STANDARD TREES </div> </div>
<div> <div> </div> <div> NATIVE HEDGE </div> </div>		<div> <div> </div> <div> H2A5 SPECIES-RICH NATIVE HEDGEROW, PLANTING OF TRANSPLANTS TO GIVE >5 SPECIES PER 30M SECTION </div> </div>

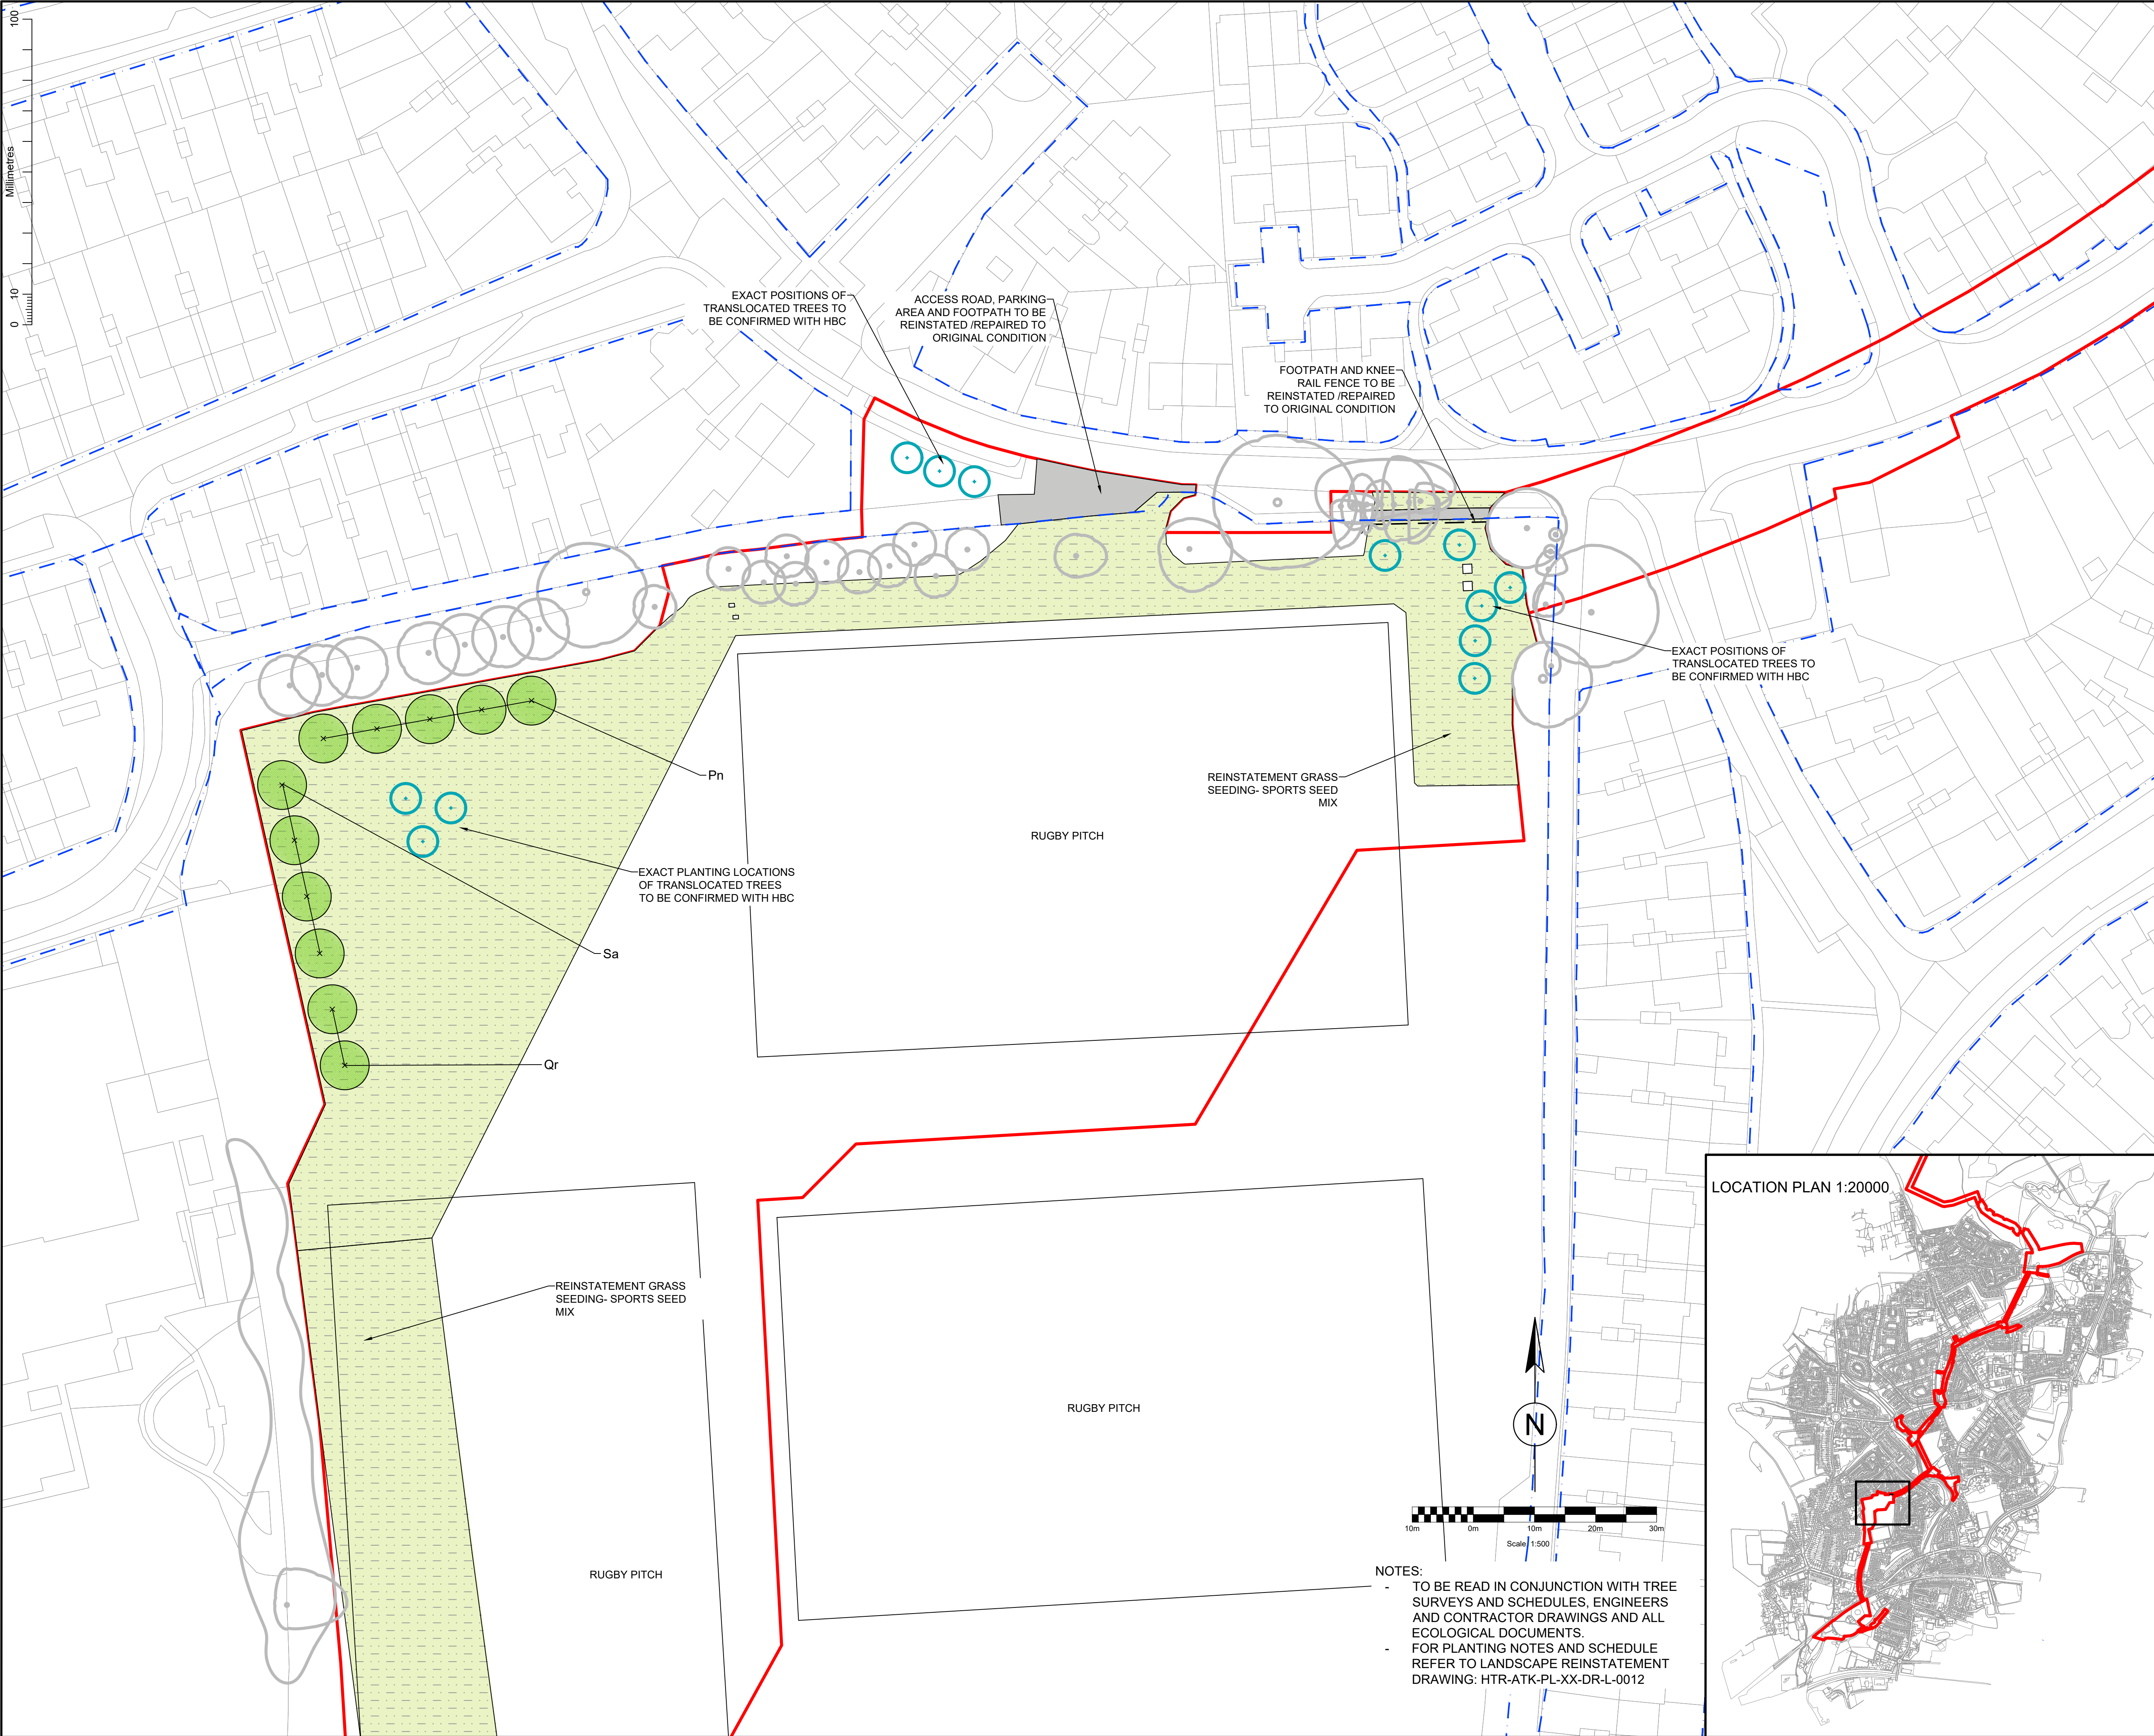

KEY

APPLICATION BOUNDARY

HIGHWAY BOUNDARY

TREES

EXISTING TREES TO BE RETAINED

PROPOSED TREES

MIXED SPECIES STANDARDS & FEATHERS

EXACT PLANTING LOCATIONS TO BE CONFIRMED WITH HBC

Ag = Acer campestre (Field Maple)

Al = Alnus glutinosa (Alder)

Bpn = Betula pendula (Silver Birch)

Cr = Crataegus monogyna (Hawthorn)

Pn = Prunus avium (Wild Cherry)

Qr = Quercus robur (Oak)

Sa = Sorbus aucuparia (Rowan)

Sc = Salix caprea (Goat Willow)

Sf = Salix fragilis (Crack Willow)

Tc = Tilia cordata (Small leaved Lime)

TRANSLOCATED TREES

EXISTING TREES TO BE TRANSLOCATED

TO NEW PLANTING POSITION AS PER

ARBORICULTURAL METHOD AND

SPECIFICATION. NOTE: FINAL PLANTING

LOCATIONS TO BE AGREED WITH HBC

GRASSLAND (PROPOSED)

AMENITY GRASS

G4 MODIFIED GRASSLAND, TO BE SEEDED

WITH AMENITY GRASS SEED MIXTURE

SPORTS GRASS

G4 MODIFIED GRASSLAND, TO BE SEEDED

WITH SPORTS GRASS SEED MIXTURE.

(AGROMONY REPORT TO BE UNDERTAKEN TO

ESTABLISH THE EXISTING CONDITION OF THE SURFACE

AND CONFIRM THE PROPOSED REINSTATEMENT

RETURNS THE SURFACE TO THE SAME LEVEL)

SPECIES-RICH GRASS

G3C OTHER NEUTRAL GRASSLAND, TO BE

SEEDED WITH A SPECIES-RICH MEADOW

MIXTURE

NATURAL REGENERATION

G3C OTHER NEUTRAL GRASSLAND, TOPSOIL

TO BE STRIPPED AND REINSTATED POST

WORKS. AREA TO NATURALLY REGENERATE

FROM SEED BANK IN SOIL & GRASSLAND

NEAR BY. ALTERNATIVELY TO BE SEEDED

WITH LOCALLY HARVESTED SEED. AS PER

ECOLOGISTS METHOD AND INSTRUCTIONS

TURF REMOVAL & REINSTATEMENT

G3C OTHER NEUTRAL GRASSLAND. TURF TO

BE STRIPPED AND STORED ON SITE, THEN

REINSTATED POST WORKS, AS PER

ECOLOGISTS METHOD AND INSTRUCTIONS

PLANTING (PROPOSED)

BROADLEAF WOODLAND

W1G OTHER BROADLEAVED WOODLAND.

PLANTING MIX OF TRANSPLANTS, FEATHERS

AND STANDARDS

WET WOODLAND

W1D WET WOODLAND, PLANTING MIX OF

TRANSPLANTS, FEATHERS AND STANDARDS.

TO BE UNDER PLANTED WITH PLUG GROUND

FLORA

MIXED SCRUB

H3H MIXED SCRUB, PLANTING MIX OF

TRANSPLANTS, WITH SOME FEATHERED AND

STANDARD TREES

DORMOUSE SCRUB

H3H MIXED SCRUB, PLANTING MIX OF

TRANSPLANTS, WITH SOME FEATHERED AND

STANDARD TREES

NATIVE HEDGE

H2AS SPECIES-RICH NATIVE HEDGEROW.

PLANTING OF TRANSPLANTS TO GIVE >5

SPECIES PER 30M SECTION.

HARD LANDSCAPE (PROPOSED)

HARD SURFACE

FOOTPATH, ROAD OR HARD STANDING TO BE

REINSTATED TO MATCH EXISTING

TREATMENT

P07	JS	DB	DB	JF	UPDATED TO LATEST LAYOUT	15/11/24
P06	JS	DB	DB	JF	HIGHWAY BOUNDARY ADDED	04/11/24
P05	JS	DB	DB	JF	HARD REINSTATEMENT TO NORTH ADDED	23/10/24
P04	JS	DB	DB	JF	UPDATED TO COMMENTS	08/08/24
P03	JS	DB	DB	JF	UPDATED TO COMMENTS	22/05/24
P02	JS	DB	DB	JF	UPDATED TO COMMENTS	15/05/24
P01	JS	DB	DB	JF	FOR REVIEW AND COMMENT	17/04/24

Rev.	Status	Drn	By	Ckd	By	Rev	Auth	Description	Date

LOCATION PLAN 1:20000

NOTES:

- TO BE READ IN CONJUNCTION WITH TREE

SURVEYS AND SCHEDULES, ENGINEERS

AND CONTRACTOR DRAWINGS AND ALL

ECOLOGICAL DOCUMENTS.

- FOR PLANTING NOTES AND SCHEDULE

REFER TO LANDSCAPE REINSTATEMENT

DRAWING: HTR-ATK-PL-XX-DR-L-0012

AtkinsRéalis

Two Chamberlain Square

Birmingham

West Midlands

B3 3AX

Tel: +44 (0)121 483 5757

Fax:

www.atkinsrealis.com

© AtkinsRéalis (2024)

Drawing Suitability:

FOR INFORMATION

Status:

S2

Contractors Drawing Number:

HTR

-ATK- PL- XX -DR- L-

0003

Telephone: Havant (023) 9249 9888

Fax: Havant (023) 9245 3632

Website: www.portsmouthwater.co.uk

Registered Office: PO Box 9 West Street

Havant Hampshire PO9 1LG

REGISTERED IN ENGLAND No. 2536455

Portsmouth Water

Project Ref. No:

HTR

Sheet:

3 of 12

Scale:

1:500

Sheet Size:

A1

Project Title:

HAVANT THICKET RESERVOIR

PIPELINE APPLICATION

Drawing Title:


LANDSCAPE

REINSTATEMENT PLAN

Portsmouth Water Drawing Number:

Rev:

P07

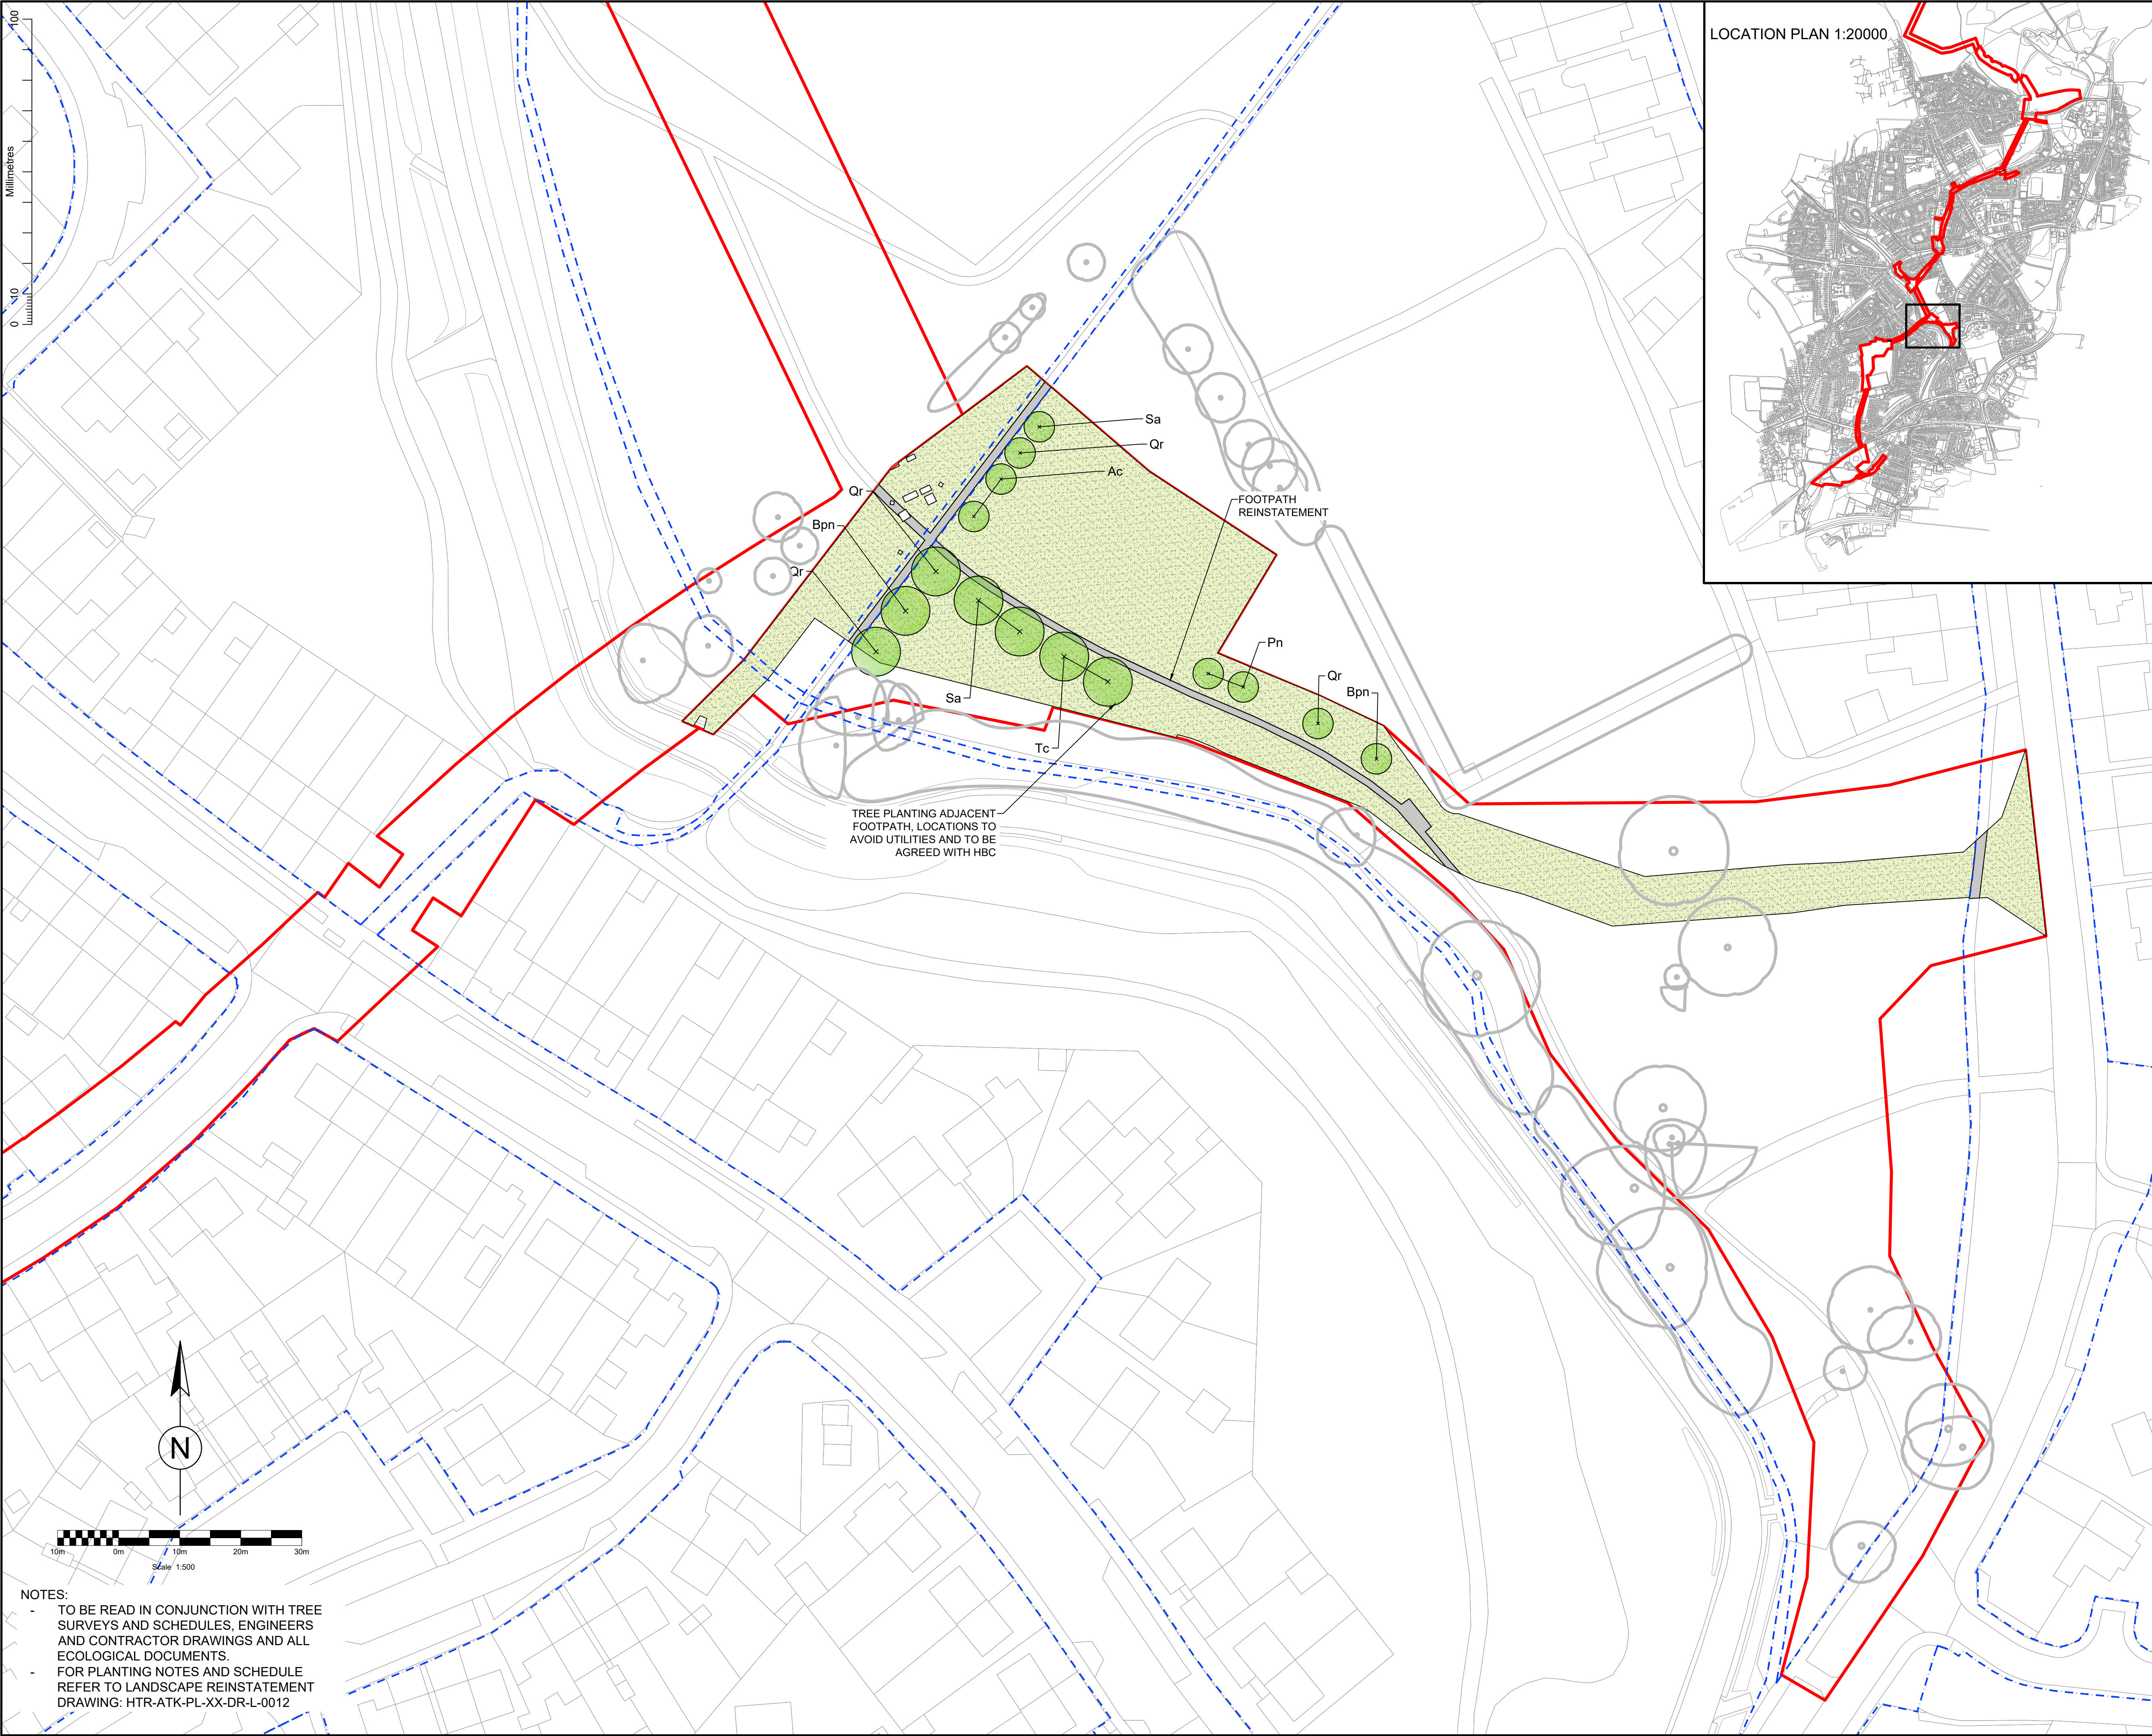

LOCATION PLAN 1:20000

KEY

APPLICATION BOUNDARY

HIGHWAY BOUNDARY

TREES

EXISTING TREES TO BE RETAINED

PROPOSED TREES

MIXED SPECIES STANDARDS & FEATHERS
(EXACT PLANTING LOCATIONS TO BE CONFIRMED WITH HBC)

Ac = Acer campestre (Field Maple)
Ag = Alnus glutinosa (Alder)
Bpn = Betula pendula (Silver Birch)
Cm = Crataegus monogyna (Hawthorn)
Pn = Prunus avium (Wild Cherry)
Qr = Quercus robur (Oak)
Sa = Sorbus aucuparia (Rowan)
Sp = Salix caprea (Goat Willow)
Sf = Salix fragilis (Crack Willow)
Tc = Tilia cordata (Small leaved Lime)

TRANSLOCATED TREES

EXISTING TREES TO BE TRANSLOCATED TO NEW PLANTING POSITION AS PER ARBORICULTURAL METHOD AND SPECIFICATION. NOTE FINAL PLANTING LOCATIONS TO BE AGREED WITH HBC

GRASSLAND (PROPOSED)

AMENITY GRASS

G4 MODIFIED GRASSLAND, TO BE SEEDED WITH AMENITY GRASS SEED MIXTURE

SPORTS GRASS

G4 MODIFIED GRASSLAND, TO BE SEEDED WITH SPORTS GRASS SEED MIXTURE. (AGRONOMY REPORT TO BE UNDERTAKEN TO ESTABLISH THE EXISTING CONDITION OF THE SURFACE AND CONFIRM THE PROPOSED REINSTATEMENT RETURNING THE SURFACE TO THE SAME LEVEL)

SPECIES-RICH GRASS

G3C OTHER NEUTRAL GRASSLAND, TO BE SEEDED WITH A SPECIES-RICH MEADOW MIXTURE

NATURAL REGENERATION

G3C OTHER NEUTRAL GRASSLAND, TOPSOIL TO BE STRIPPED AND REINSTATED POST WORKS. AREA TO NATURALLY REGENERATE FROM SEED BANK IN SOIL & GRASSLAND NEAR BY. ALTERNATIVELY TO BE SEEDED WITH LOCALLY HARVESTED SEED, AS PER ECOLOGISTS METHOD AND INSTRUCTIONS

TURF REMOVAL & REINSTATEMENT

G3C OTHER NEUTRAL GRASSLAND, TURF TO BE STRIPPED AND STORED ON SITE, THEN REINSTATED POST WORKS, AS PER ECOLOGISTS METHOD AND INSTRUCTIONS

PLANTING (PROPOSED)

BROADLEAF WOODLAND

W1G OTHER BROADLEAVED WOODLAND, PLANTING MIX OF TRANSPLANTS, FEATHERS AND STANDARDS

WET WOODLAND

W1D WET WOODLAND, PLANTING MIX OF TRANSPLANTS, FEATHERS AND STANDARDS, TO BE UNDER PLANTED WITH PLUG GROUND FLORA

MIXED SCRUB

H3H MIXED SCRUB, PLANTING MIX OF TRANSPLANTS, WITH SOME FEATHERED AND STANDARD TREES

DORMOUSE SCRUB

H3H MIXED SCRUB, PLANTING MIX OF TRANSPLANTS, WITH SOME FEATHERED AND STANDARD TREES

NATIVE HEDGE

H2A5 SPECIES-RICH NATIVE HEDGEROW. PLANTING OF TRANSPLANTS TO GIVE >5 SPECIES PER 30M SECTION.

HARD LANDSCAPE (PROPOSED)

HARD SURFACE

FOOTPATH, ROAD OR HARD STANDING TO BE REINSTATED TO MATCH EXISTING TREATMENT

P05	JS	DB	DB	JF	UPDATED TO LATEST LAYOUTS	15/11/24
P04	JS	DB	DB	JF	HIGHWAY BOUNDARY ADDED	04/11/24
P03	JS	DB	DB	JF	UPDATED TO COMMENTS	22/05/24
P02	JS	DB	DB	JF	UPDATED TO COMMENTS	15/05/24
P01	JS	DB	DB	JF	FOR REVIEW AND COMMENT	17/04/24

Rev.	Drn	Ckd	Rev	Auth	Description	Date
Status	By	By	By	By		

AtkinsRéalis

Two Chamberlain Square
Birmingham
West Midlands
B3 3AX

Tel: +44 (0)121 483 5757
Fax:
www.atkinsrealis.com
© AtkinsRéalis (2024)

Drawing Suitability: **FOR INFORMATION** Status: **S2**

Contractors Drawing Number: **HTR -ATK- PL- XX -DR- L- 0004**

Project [Originator] [Volume] [Location] [Type] [Role] [Number]

Telephone: Havant (023) 9249 9888
Fax: Havant (023) 9245 3632
Website: www.portsmouthwater.co.uk
Registered Office: PO Box 9 West Street
Havant Hampshire PO9 1LG
REGISTERED IN ENGLAND No. 2536455

Portsmouth Water

Project Ref. No:	Sheet:	Scale:	Sheet Size:
HTR	4 of 12	1:500	A1

Project Title:

**HAVANT THICKET RESERVOIR
PIPELINE APPLICATION**

Drawing Title:

**LANDSCAPE
REINSTATEMENT PLAN**

Portsmouth Water Drawing Number:

Rev: **P05**

NOTES:

- TO BE READ IN CONJUNCTION WITH TREE SURVEYS AND SCHEDULES, ENGINEERS AND CONTRACTOR DRAWINGS AND ALL ECOLOGICAL DOCUMENTS.
- FOR PLANTING NOTES AND SCHEDULE REFER TO LANDSCAPE REINSTATEMENT DRAWING: HTR-ATK-PL-XX-DR-L-0012

Appendix C: S278 Technical Drawings

W2/W3 S278
Drawings