


15 Appendices

Appendix A: Shaft W4 Compound Indicative Layout

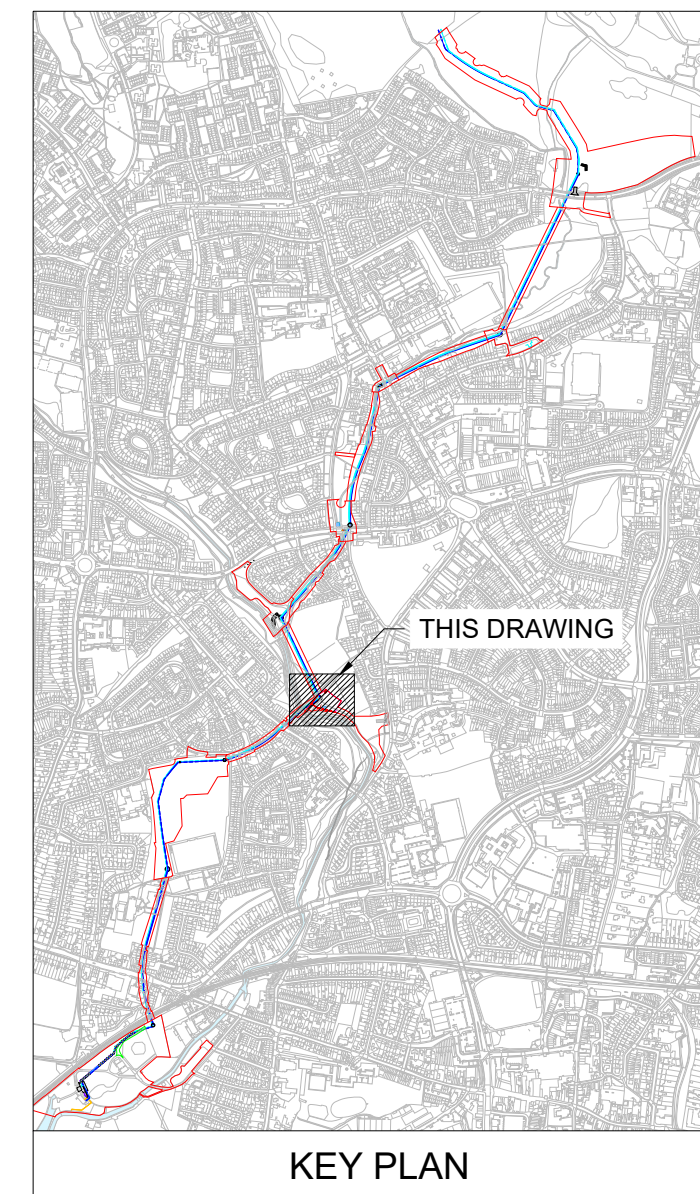


KEY PLAN

Notes:

1. FOR REINSTATEMENT SEE DRAWING:
HTR-ATK-PL-XX-DR-L-0004
2. ACCESS TO COMPLY WITH LTN1/20 AND HCC TG10
GUIDANCE, FOR TYPICAL ACCESS DETAIL SEE DRAWING:
HTR-WAB-ZZ-ZZ-T-0004

- | | |
|---|--|
|  | FILL PIPELINE |
|  | RETURN PIPELINE |
|  | CONSTRUCTION SITE HOARDING |
|  | ENHANCED SITE HOARDING / NOISE BARRIER |
|  | SITE FENCING |
|  | REDLINE BOUNDARY |
|  | PUBLIC RIGHT OF WAY |
|  | PUBLIC RIGHT OF WAY CLOSURE |
|  | PROPOSED PUBLIC RIGHT OF WAY DIVERSION |
|  | FOOTPATH CLOSURE |
|  | PROPOSED FOOTPATH DIVERSION |
|  | HIGHWAYS MANAGED LAND BOUNDARY. |
|  | ROOT PROTECTION MATTING |
|  | CATEGORY A TREE |
|  | CATEGORY B TREE |
|  | CATEGORY U TREE |
|  | CATEGORY C TREE |
|  | ROOT PROTECTION AREA (RPA) |

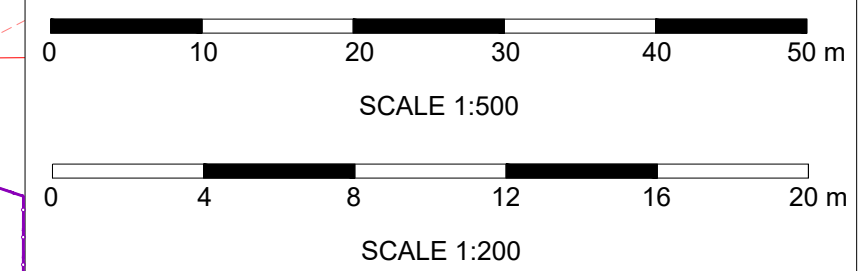

P07 A4	CK	BP	BC	REVISED PLANNING VERSION	13/10/25
P06 A4	BP	BP	BC	REVISED PLANNING VERSION	29/10/24
P05 A4	BP	BP	BC	PLANNING VERSION	29/05/24
Rev	Dm By	Ckd By	App By	Description	Date



Drawing Suitability: APPROVED FOR DETAILED DESIGN	Status: A4
Contractors Drawing Number: HTR-WAB-PI-W4-DR-T-0001	

Telephone: Havant (023) 9249 9888
Fax: Havant (023) 9245 3632
Website: www.portsmouthwater.co.uk
Registered Office: PO Box 8 West Street
Havant Hampshire PO9 1LG
REGISTERED IN ENGLAND No. 2536455

Date: 30/10/2024	Scale: 1:200	Sheet: 01 of 01	Sheet Size: A1
Project Title:			

Project title:	HAVANT THICKET RESERVOIR
----------------	--------------------------


Drawing Title: BEDHAMPTON TO HTR PIPELINE
SHAFT W4
SITE COMPOUND LAYOUT

Portsmouth Water Drawing Number:	Rev: P07
----------------------------------	-------------

Reproduced by permission of Ordnance Survey on behalf of HMSO
© Crown copyright and database right 2025. All rights reserved.
Ordnance Survey Licence Number 100018036


Appendix B: Traffic Routing Plan

Havant Thicket Reservoir Project - Main Pipeline Works: Construction Site Access Routes

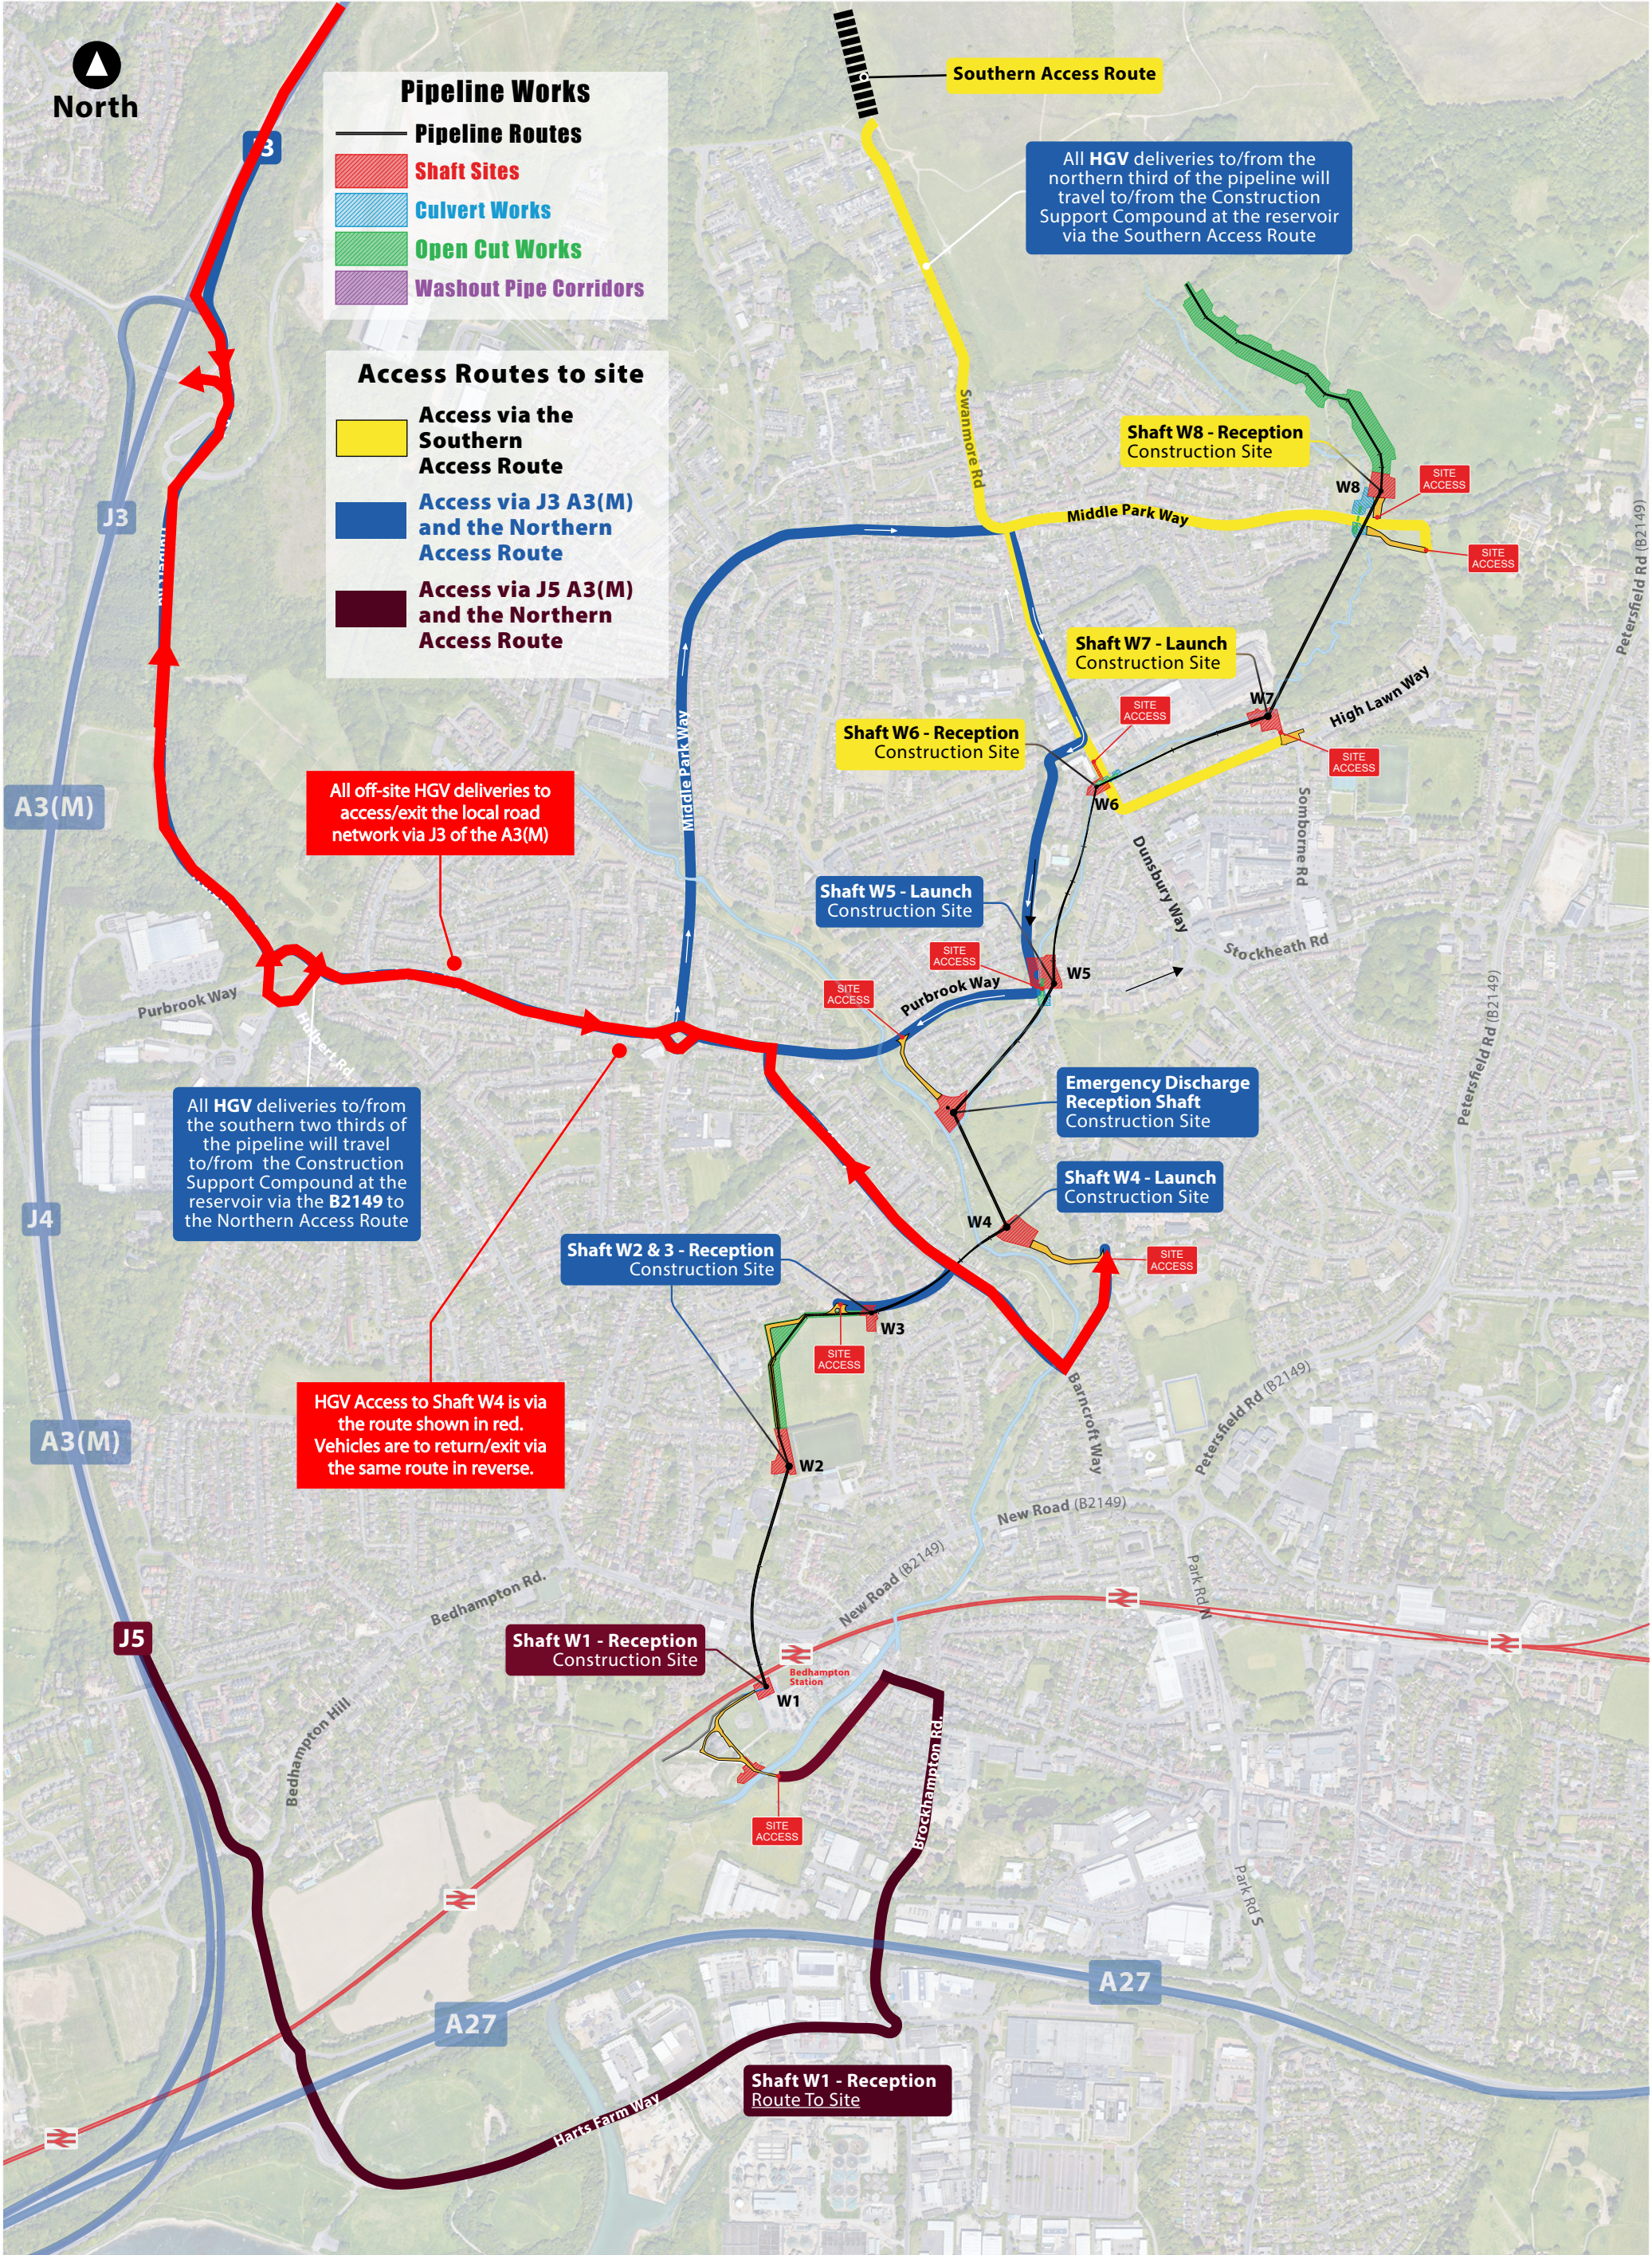

Appendix C: Vehicle Route Elements

Havant Thicket Reservoir Project - Main Pipeline Works: Construction Site Access Routes

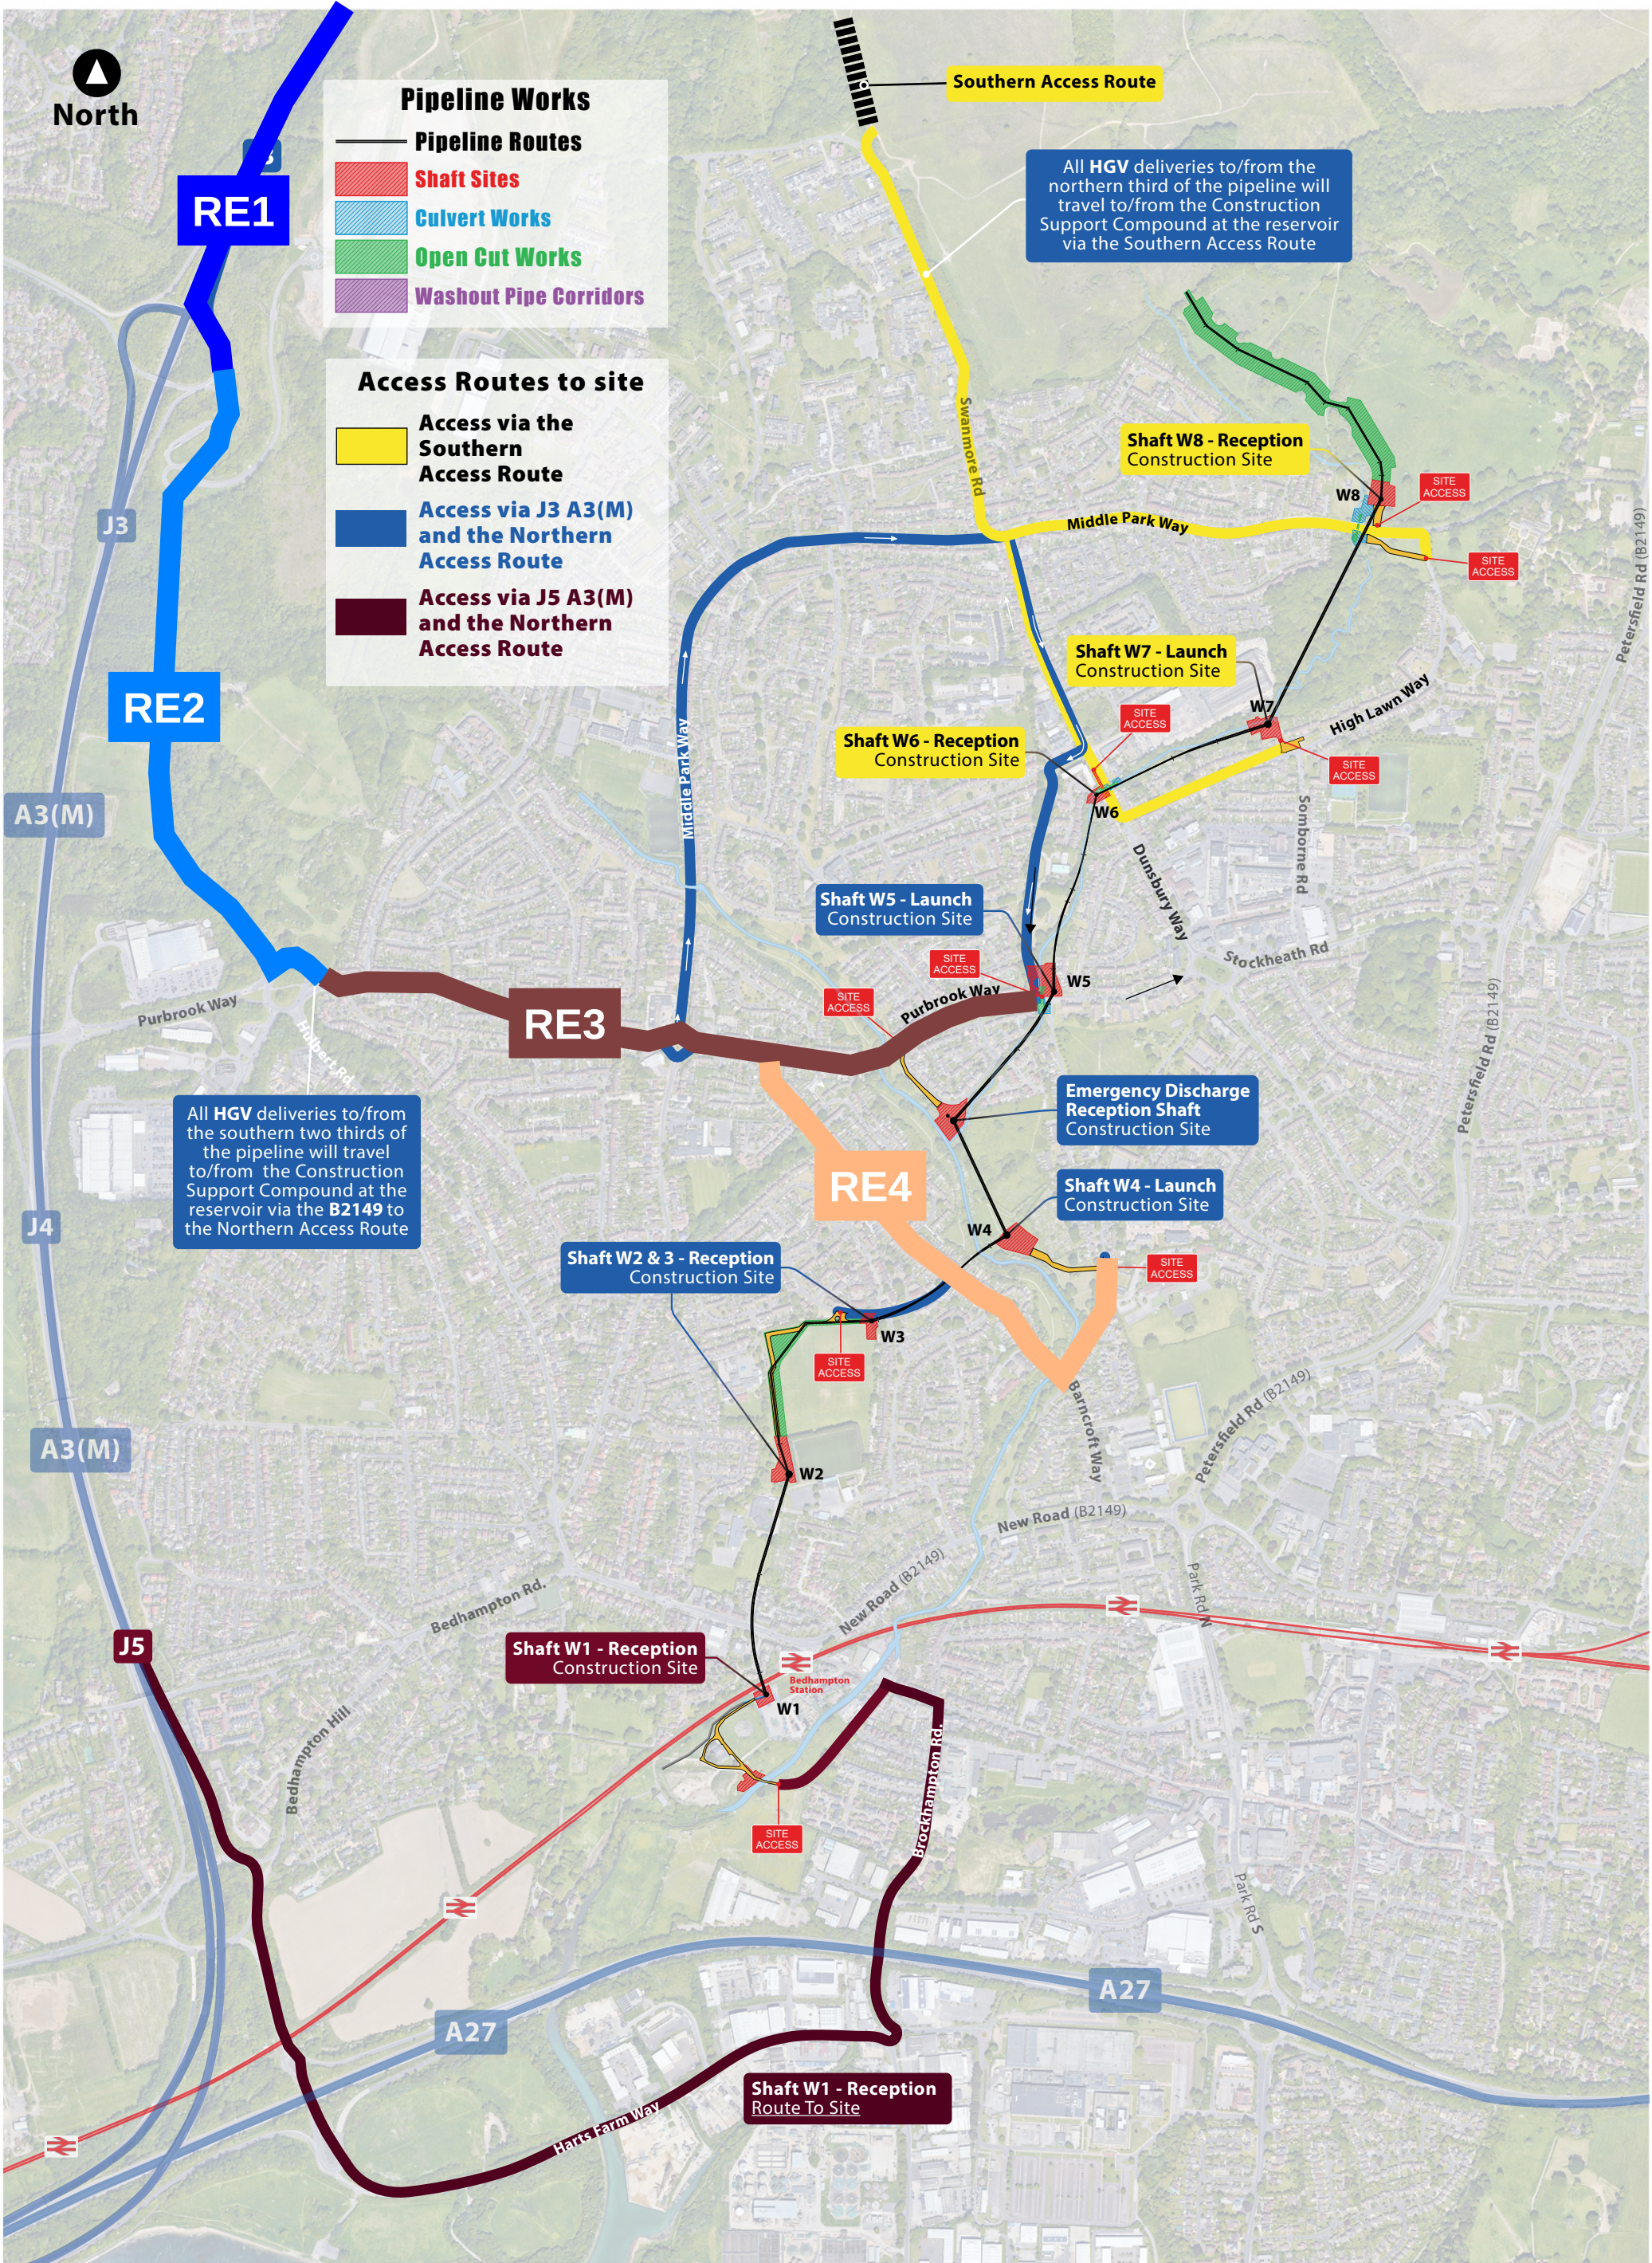

Appendix D: Vehicle Route Elements (Tractor Trailer)

Havant Thicket Reservoir Project - Main Pipeline Works: Tractor and Trailer Routes

