



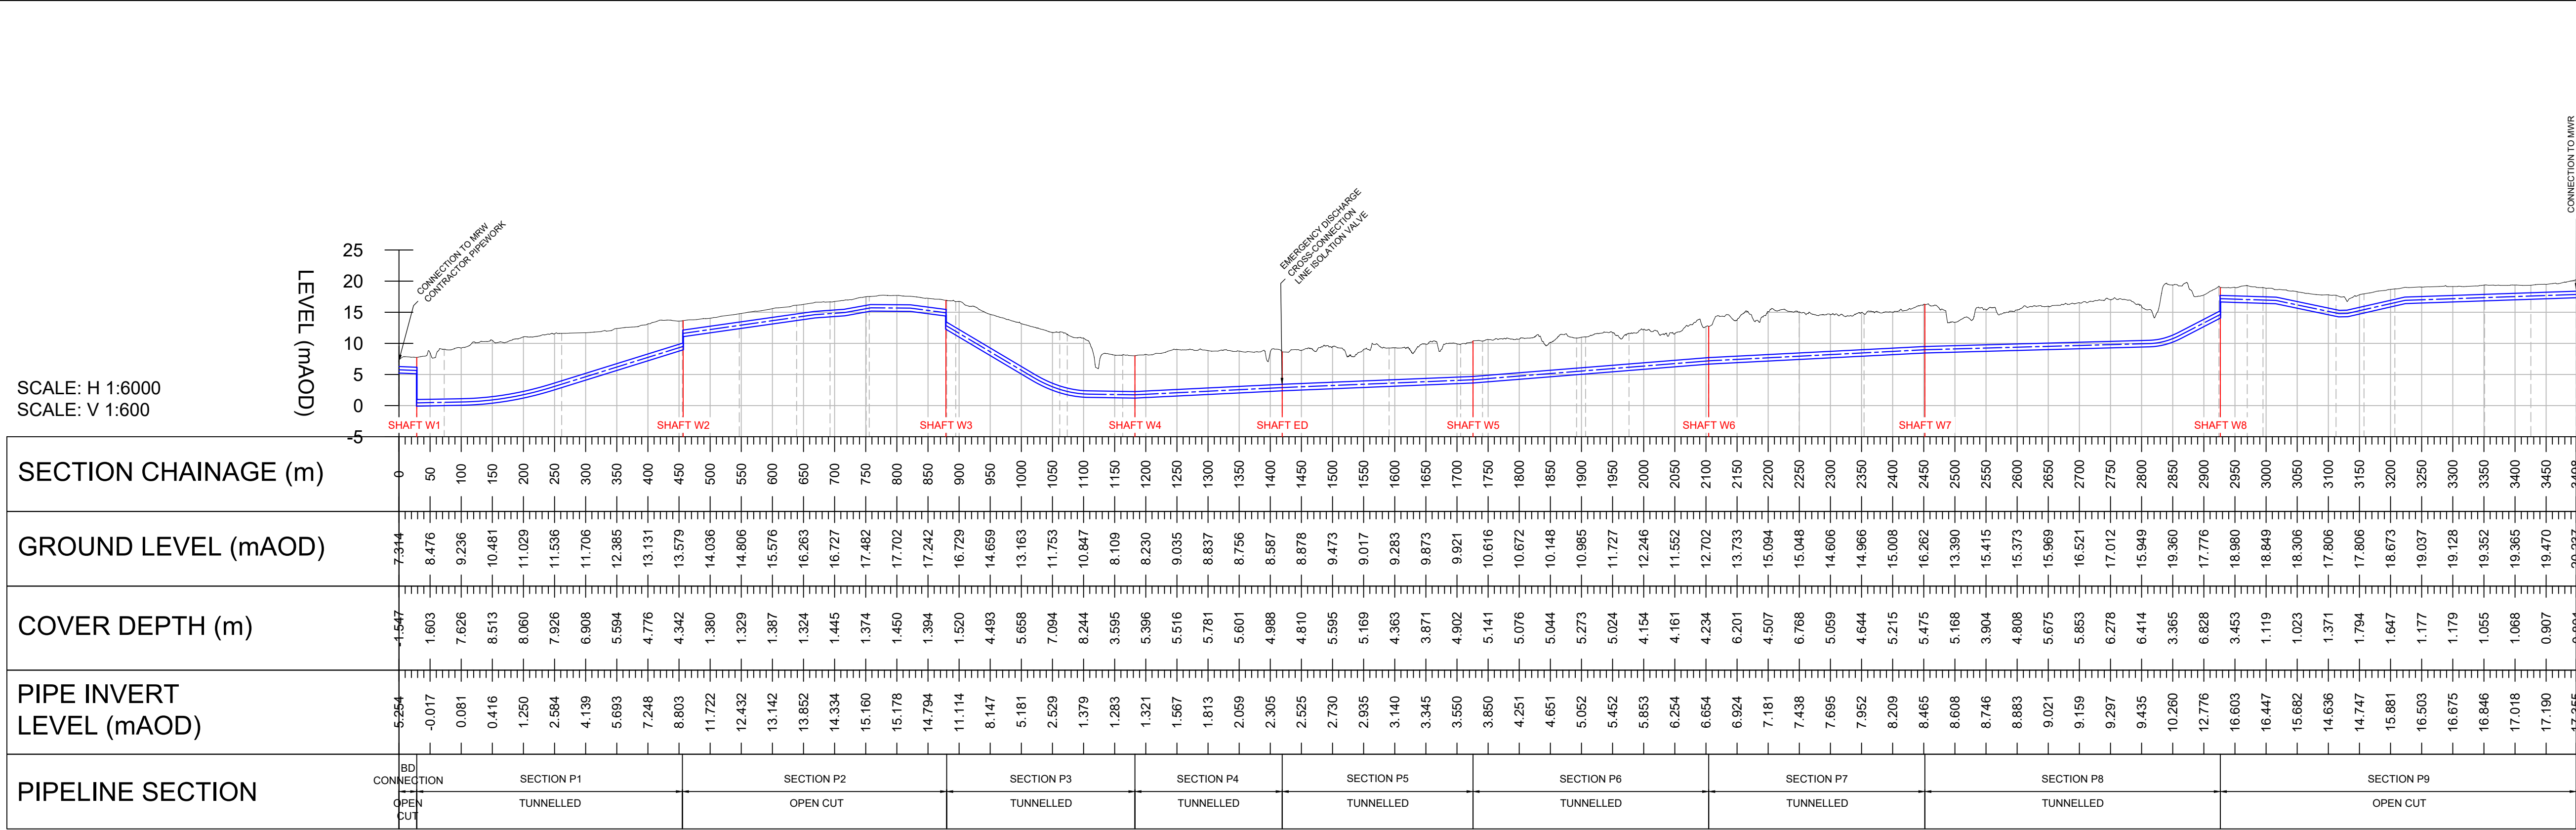

FILL PIPELINE

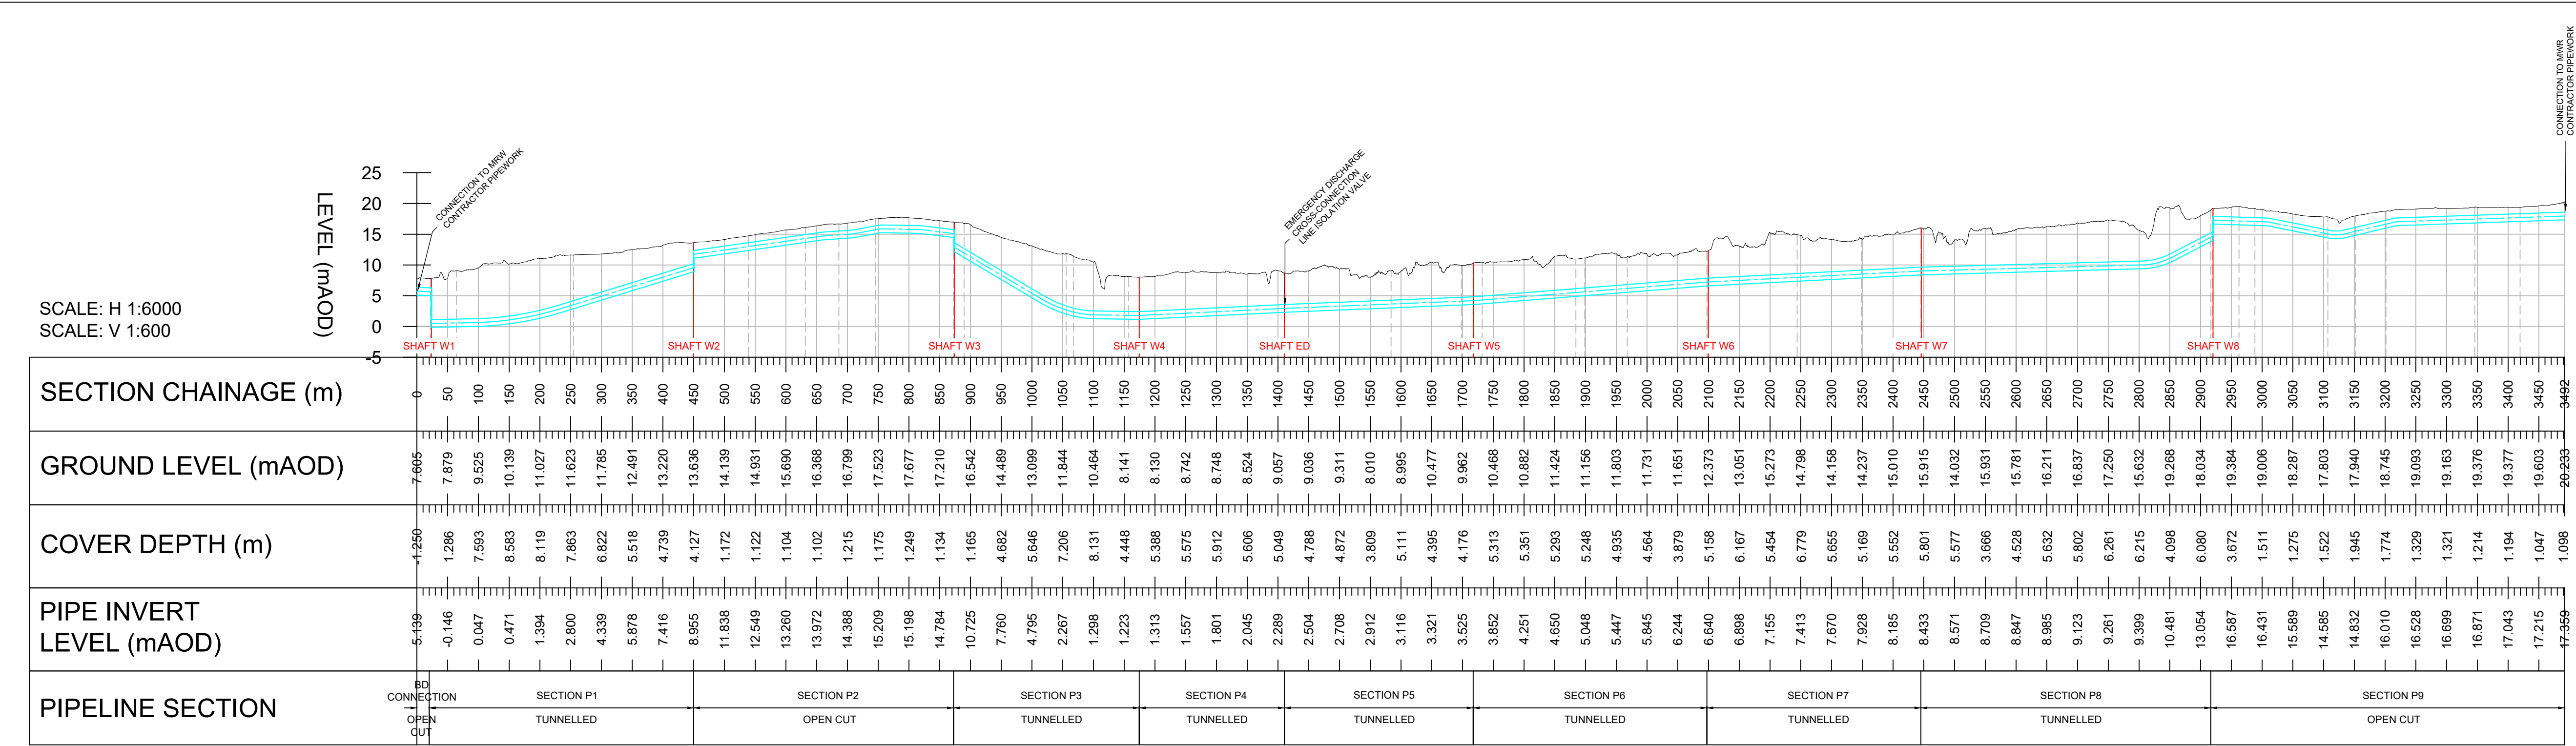

RETURN PIPELINE


- Notes:
- PIPELINE CHAINAGES ARE DEFINED IN METRES. LEVELS ARE DEFINED IN METRES ABOVE ORDNANCE DATUM.
 - FOR WHOLE PIPELINE PLAN OVERVIEW DRAWING SEE HTR-WAB-PI-ZZ-DR-T-0003
 - DRAWING CONTAINS APPROXIMATIONS TO PIPELINE ALIGNMENTS AT SHAFT LOCATIONS. DUE TO CHANGES IN PIPELINE LEVELS. FOR DETAILS OF EACH PIPELINE SECTION, SEE SPECIFIC PLAN AND LONG SECTIONS

FILL PIPELINE

RETURN PIPELINE

	FILL PIPELINE	RETURN PIPELINE
PIPE SPECIFICATION - SECTIONS BD, P2 AND P9	OPEN CUT (DN1000 Saint-Gobain PAM DI UNIVERSAL Rapid Ve C30)	OPEN CUT (DN1200 Saint-Gobain PAM DI UNIVERSAL Rapid Ve C30)
INSTALLATION METHOD - SECTIONS P1, P3, P4, P5, P6, P7 AND P8	1200 ID / 1690 OD CONCRETE PRESSURE PIPE	1200 ID / 1690 OD CONCRETE PRESSURE PIPE

DI = DUCTILE IRON
ID = INNER DIAMETER
OD = OUTER DIAMETER
MRW = MAIN RESERVOIR WORKS

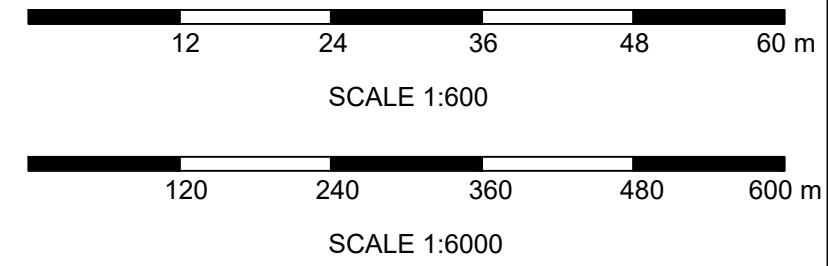

P01	JT	BP	BC	APPROVED FOR DETAILED DESIGN	20/10/2026
Rev	Dr	By	Ckd	Agd	By
				Description	Date



Drawing Suitability: APPROVED FOR DETAILED DESIGN Status: A4

Contractors Drawing Number: HTR-WAB-PI-ZZ-DR-T-0004

Telephone: Havant (023) 9249 9888
Fax: Havant (023) 9245 3632
Website: www.portsmouthwater.co.uk
Registered Office: PO Box 8 West Street
Havant Hampshire PO9 1LG
REGISTERED IN ENGLAND No. 2536455

Portsmouth Water

Date: 20/10/2026 Scale: 1:6000 Sheet: 02 of 02 Sheet Size: A1

Project Title: HAVANT THICKET RESERVOIR

Drawing Title: BEDHAMPTON TO HTR PIPELINE
WHOLE PIPELINE PLAN AND LONG SECTION
PLANNING VERSION

ALL DIMENSIONS ARE IN MILLIMETRES
UNLESS OTHERWISE STATED

DO NOT SCALE FROM THIS DRAWING
USE SHOWN DIMENSIONS ONLY

Portsmouth Water Drawing Number: Rev: P01