


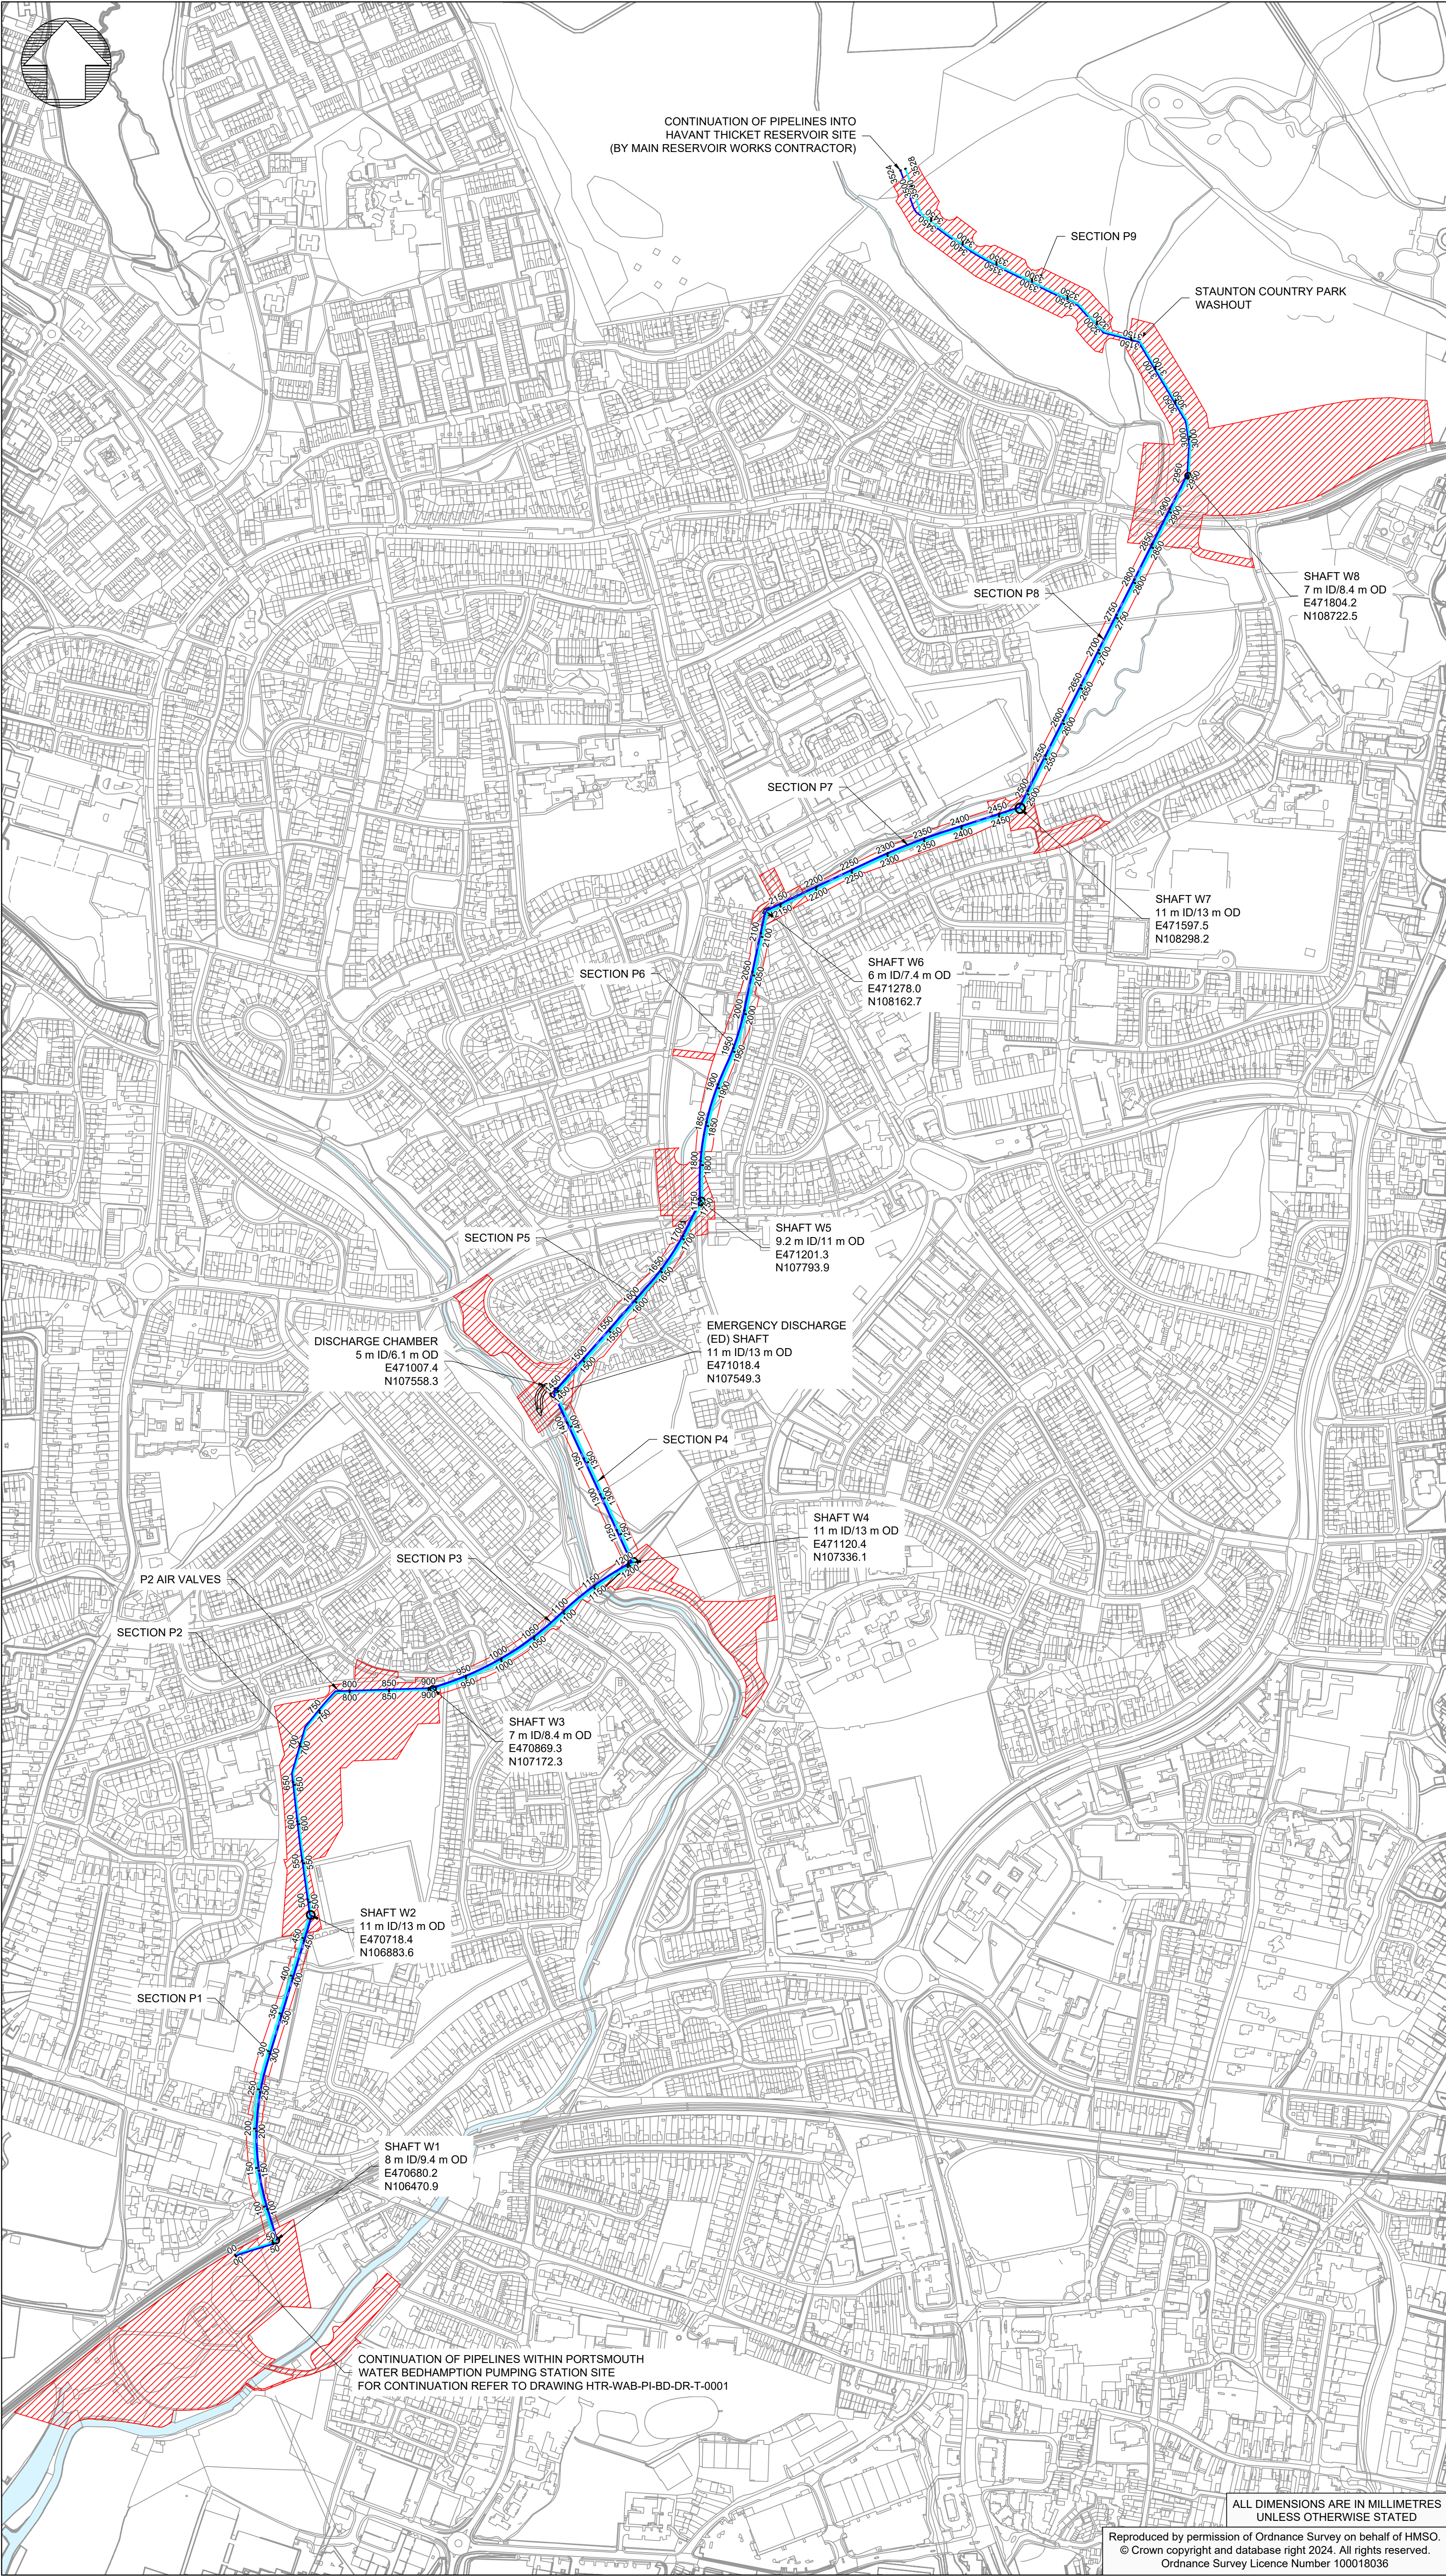

Notes:

- PIPELINE CHAINAGES ARE DEFINED IN METRES.
- FOR WHOLE PIPELINE LONG SECTION DRAWING SEE HTR-WAB-PI-ZZ-DR-T-0004.
- DRAWING CONTAINS APPROXIMATIONS TO PIPELINE ALIGNMENTS AT SHAFT LOCATIONS, DUE TO CHANGES IN PIPELINE LEVELS. FOR DETAILS OF EACH PIPELINE SECTION, SEE SPECIFIC PLAN AND LONG SECTIONS

REDLINE BOUNDARY - SURFACE AND UNDERGROUND WORKS

REDLINE BOUNDARY - UNDERGROUND WORKS ONLY

FILL PIPELINE

RETURN PIPELINE

APPROVED RESERVOIR APPLICATION BOUNDARY

CULVERT UPGRADES

	FILL PIPELINE	RETURN PIPELINE
PIPE SIZE	DN1000 (1000 ID / 1048 OD)	DN1200 (1200 ID / 1255 OD)
PIPE SPECIFICATION	Saint-Gobain PAM DI UNIVERSAL Rapid Ve C30	Saint-Gobain PAM DI UNIVERSAL Rapid Ve C25
INSTALLATION METHOD - SECTIONS P2 AND P9	OPEN CUT	OPEN CUT
INSTALLATION METHOD - SECTIONS P1, P3, P4, P5, P6, P7 AND P8	1200 / 1690 mm CONCRETE PRESSURE PIPE	1200 / 1690 mm CONCRETE PRESSURE PIPE

DI = DUCTILE IRON
ID = INNER DIAMETER
OD = OUTER DIAMETER
MRW = MAIN RESERVOIR WORKS

080160240320400

m

SCALE 1:4000

P03 A4	BP	BC	APPROVED FOR DETAILED DESIGN	22/10/26
P02 S4	RD	BP	UPDATED LABELS	25/05/23
P01 S4	BP	D	PLANNING SUBMISSION	22/05/23
Rev	Drn	Ckd	Agw	
	By	By	By	Date

WARD & BURKE

Drawing Suitability:

APPROVED FOR DETAILED VERSION

Status:

A4

Contractors Drawing Number:

HTR-WAB-PI-ZZ-DR-T-0003

Telephone: Havant (023) 9249 9888

Fax: Havant (023) 9245 3632

Website: www.portsmouthwater.co.uk

Registered Office: PO Box 8 West Street

Havant Hampshire PO9 1LG

REGISTERED IN ENGLAND No. 2536455

Portsmouth Water

Date:

20/10/2026

Scale:

1:4000

Sheet:

01 of 02

Sheet Size:

A1

Project Title:

HAVANT THICKET RESERVOIR

Drawing Title:

BEDHAMPTON TO HTR PIPELINE
WHOLE PIPELINE PLAN AND LONG SECTION
PLANNING VERSION

ALL DIMENSIONS ARE IN MILLIMETRES
UNLESS OTHERWISE STATED

Reproduced by permission of Ordnance Survey on behalf of HMSO.
© Crown copyright and database right 2024. All rights reserved.
Ordnance Survey Licence Number 100018036

Portsmouth Water Drawing Number:

Rev:

P03